

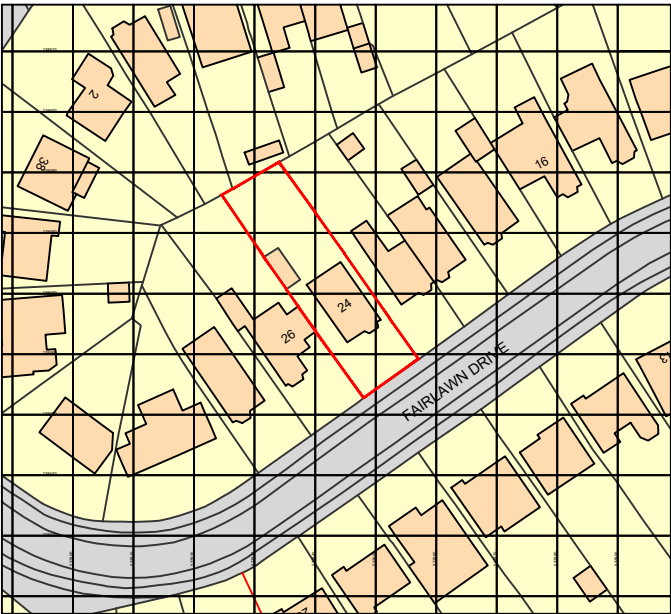
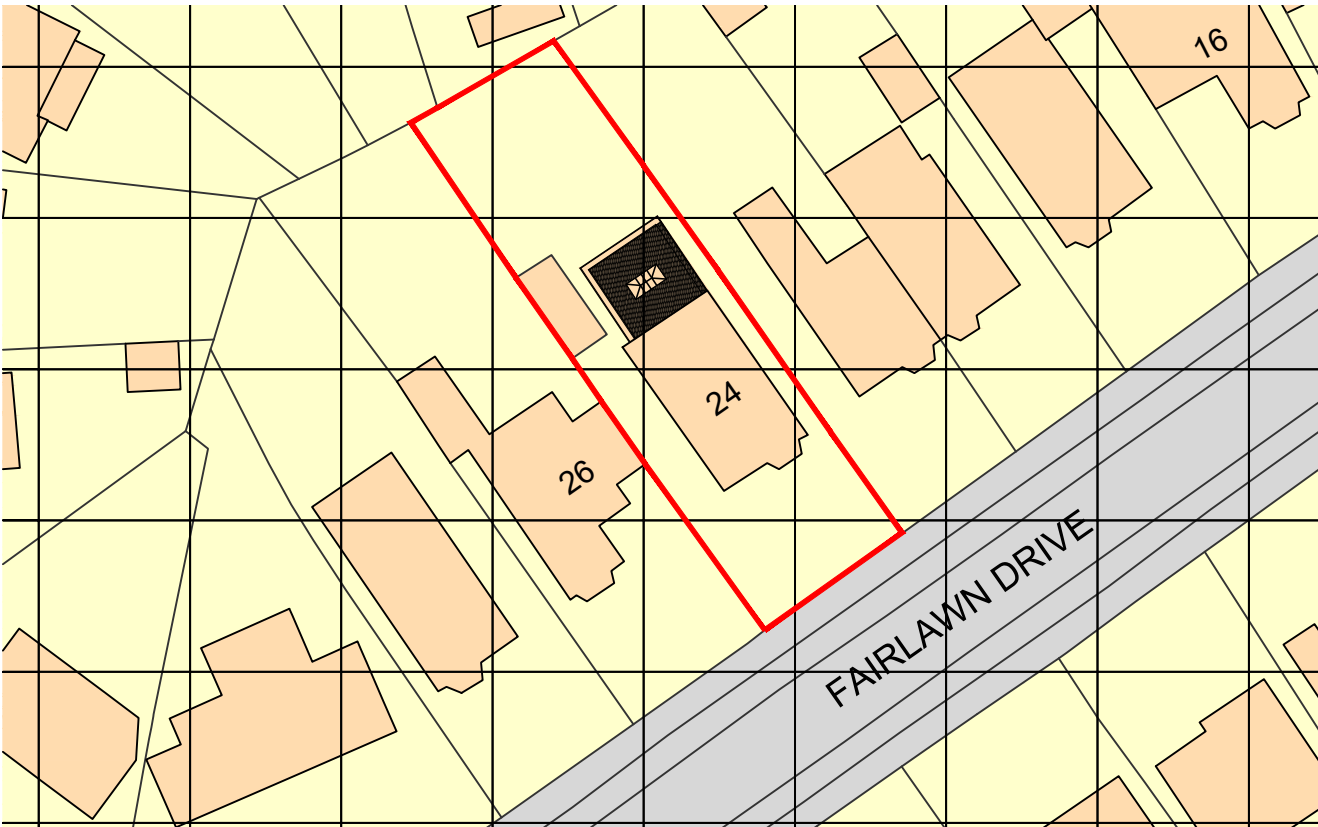


Ordnance Survey, (c) Crown Copyright 2025. All rights reserved. Licence number 100022432

SITE LOCATION PLAN
Scale 1:1250

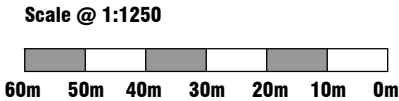

BLOCK PLAN
Scale 1:500

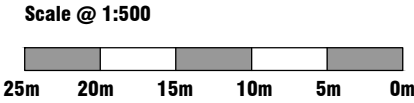

	PRELIMINARY TENDER CONSTRUCTION	24 FAIRLAWN DRIVE EAST GRINSTEAD WEST SUSSEX, RH19 1NP	scale 1:1250/500 @ A4	date/drawn DEC 24 MB
		SITE LOCATION PLAN & BLOCK PLAN	drawing no. 124 - P003	rev. P1