



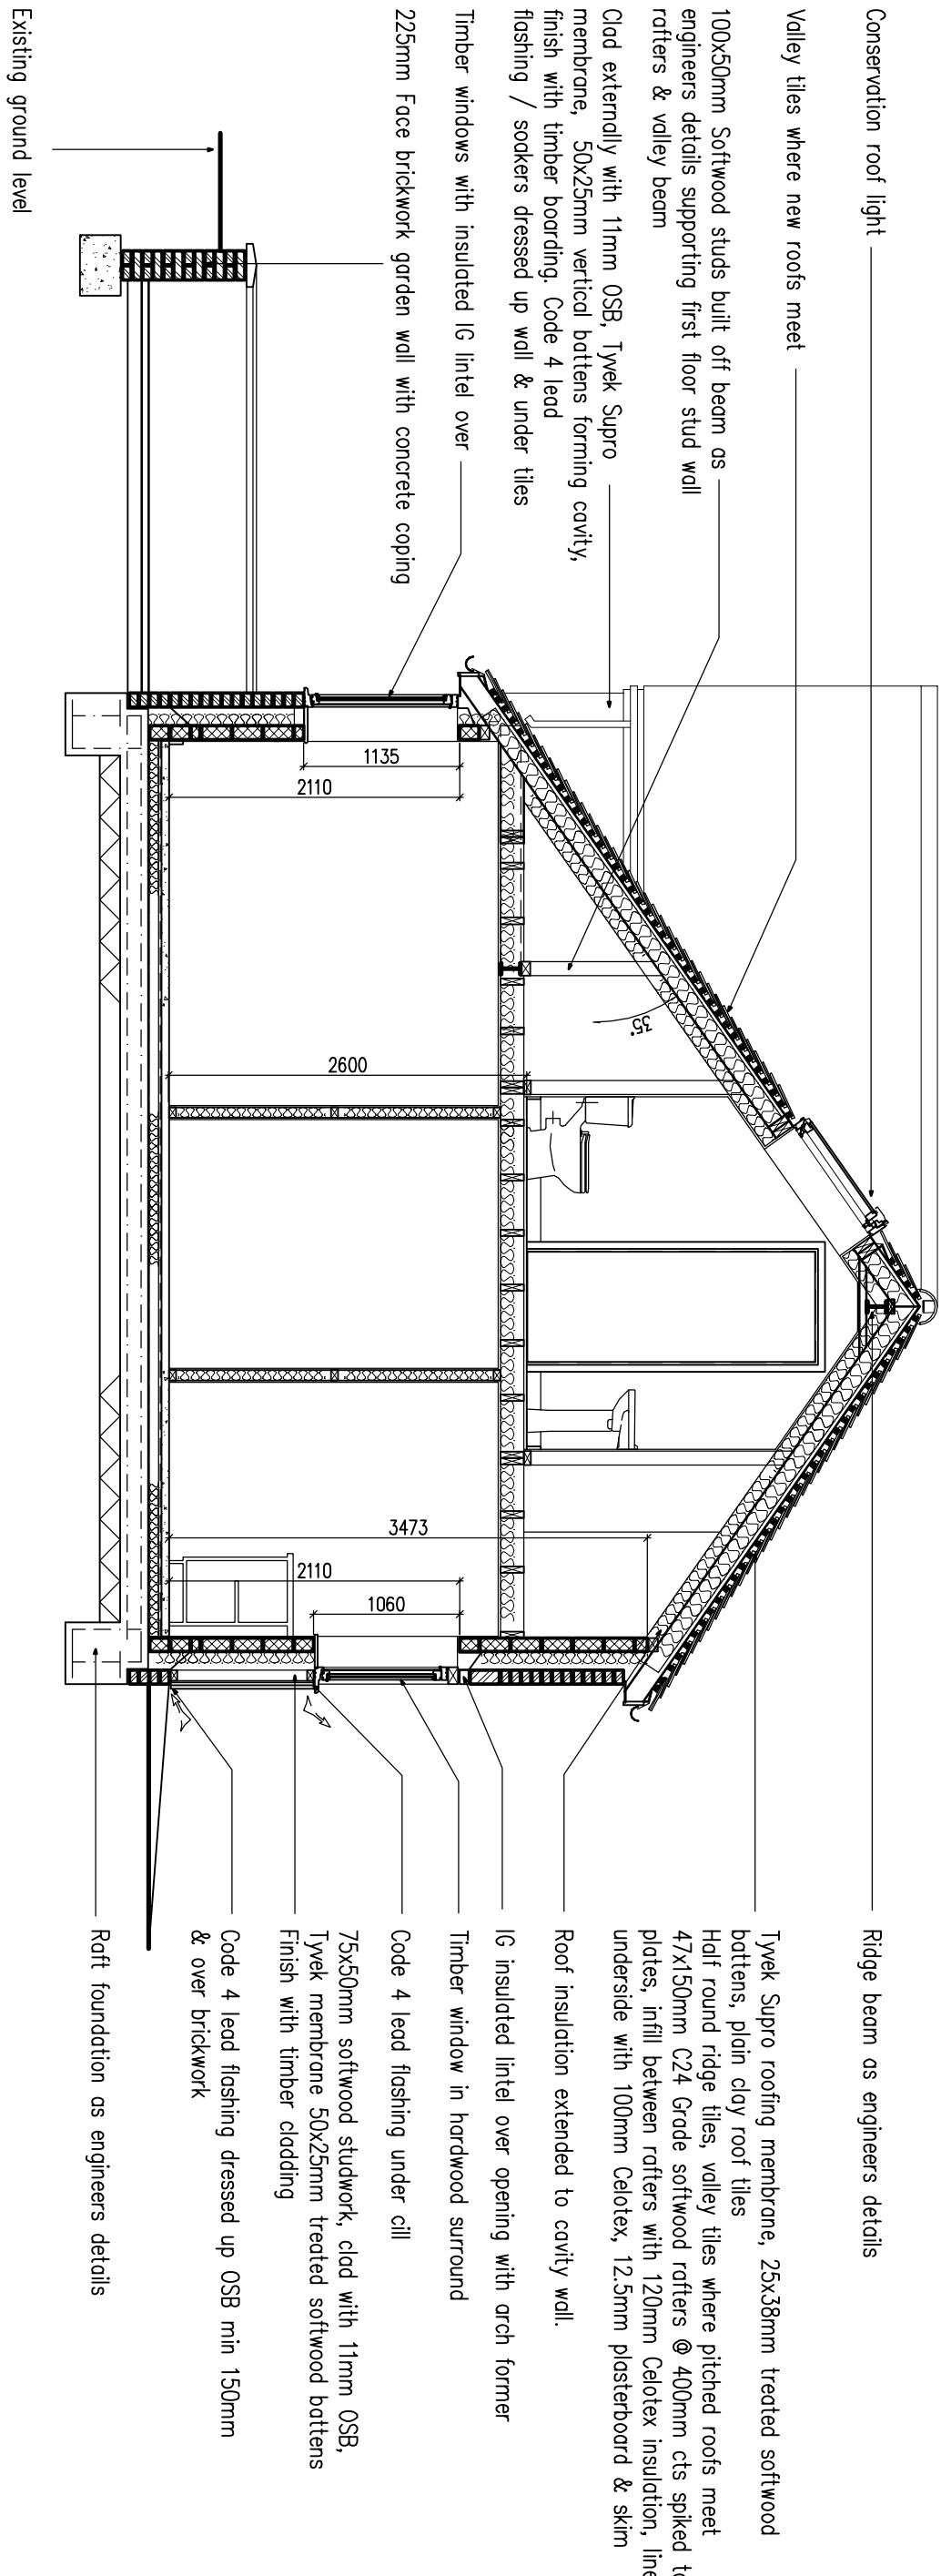


Section A-A

As Proposed
1:50

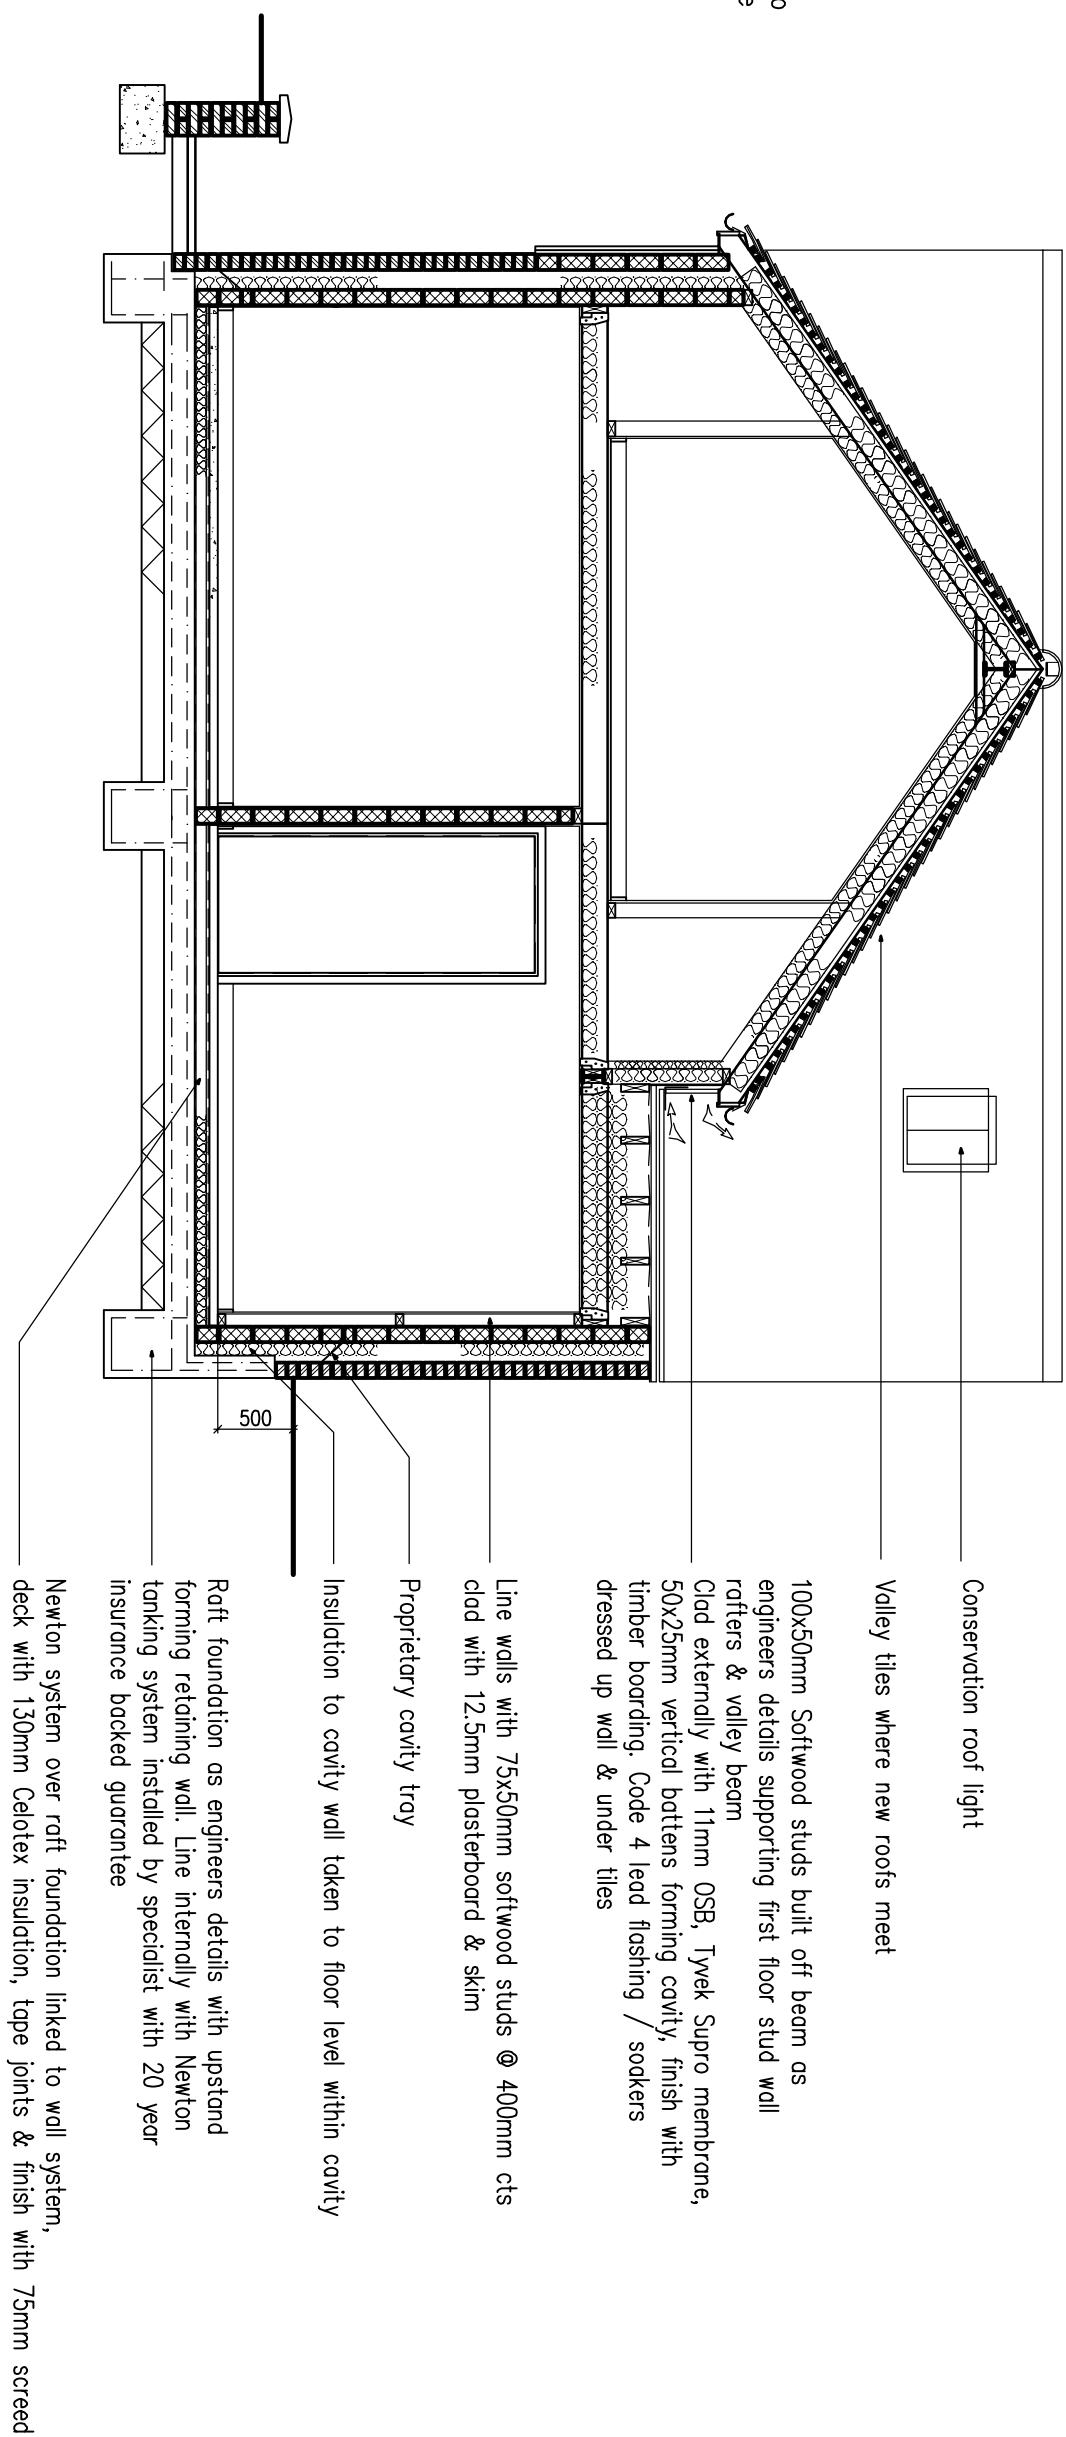


Section B-B

As Proposed
1:50

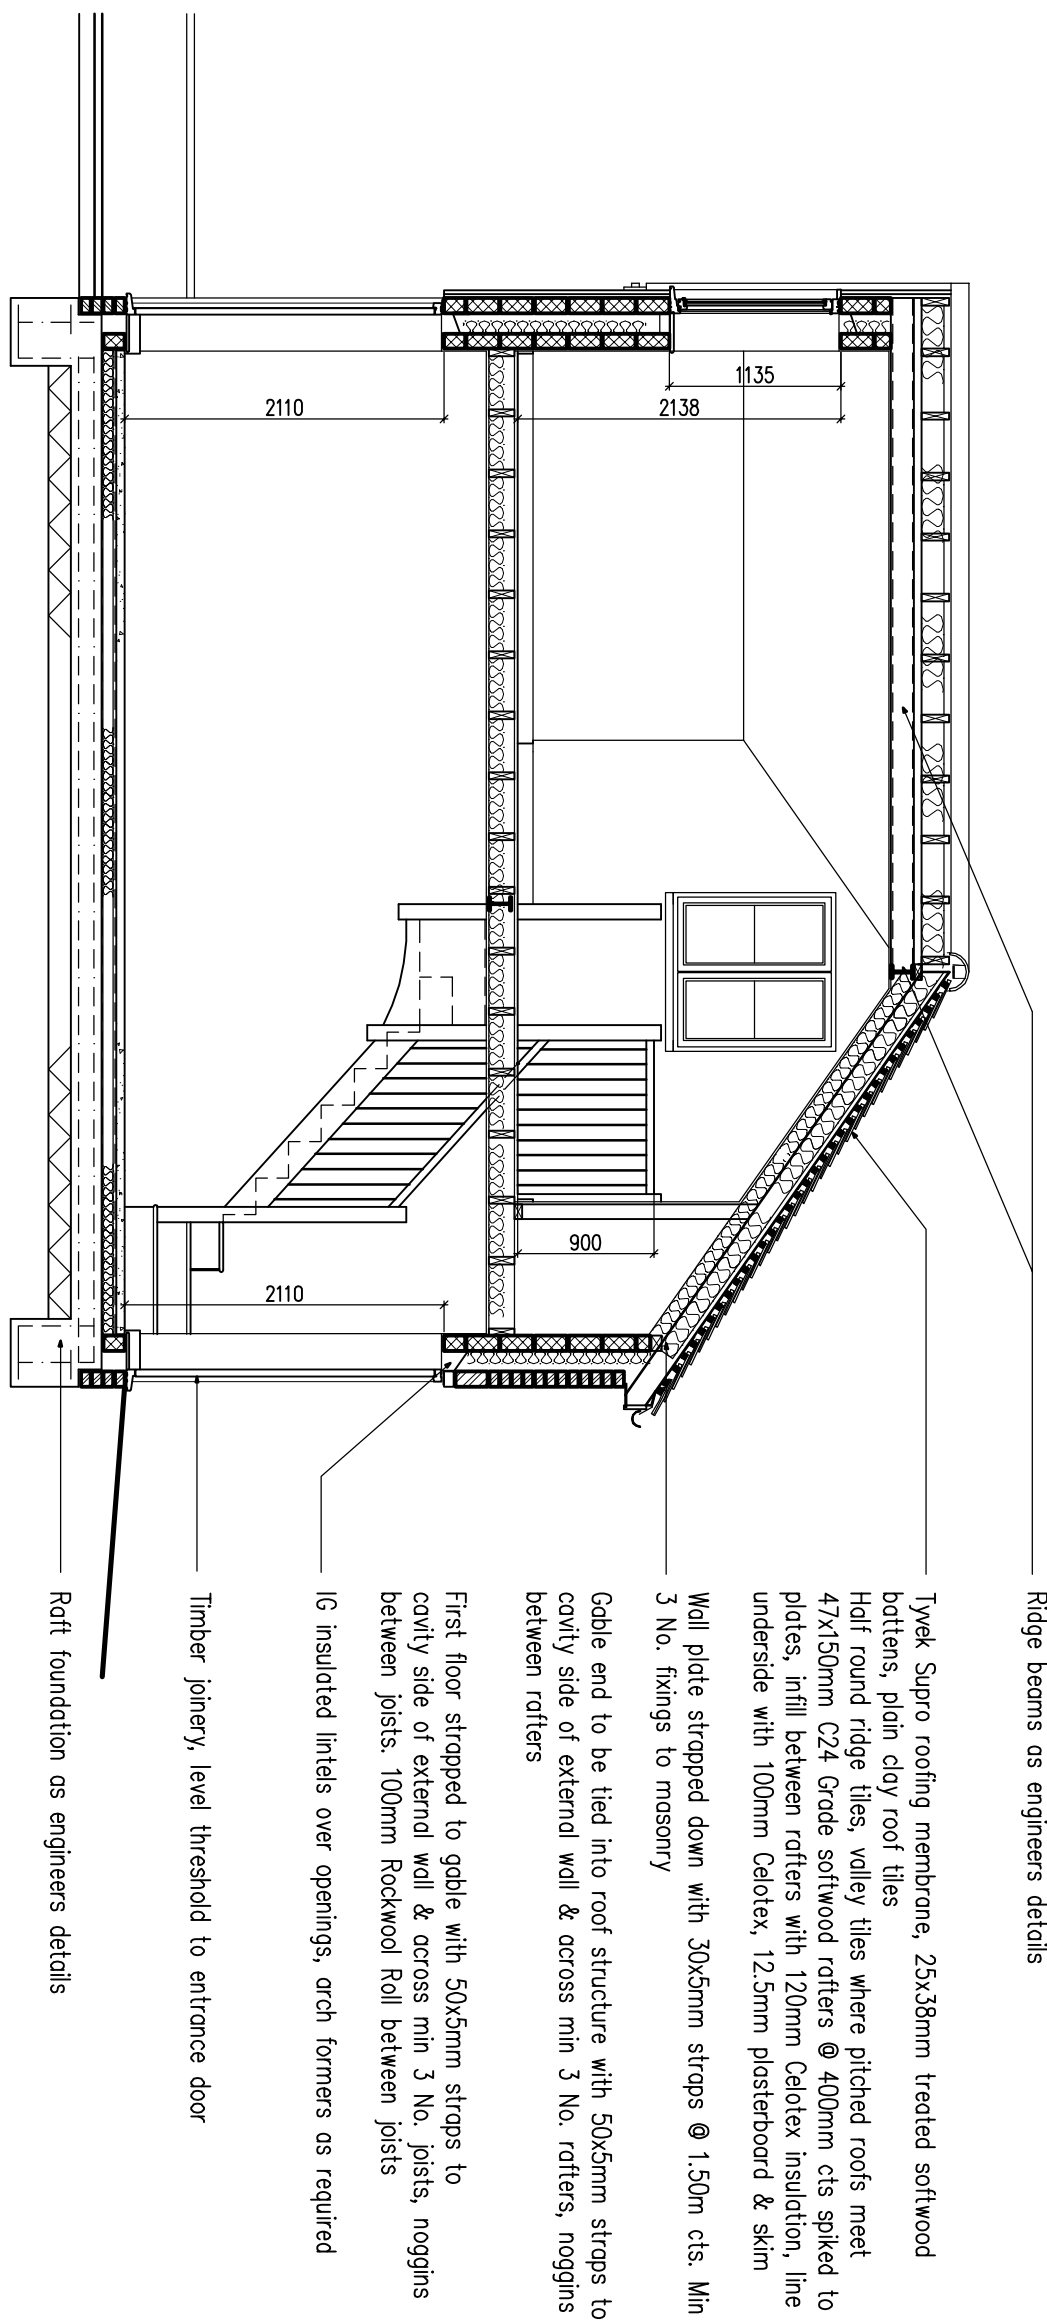


Section C-C

As Proposed
1:50

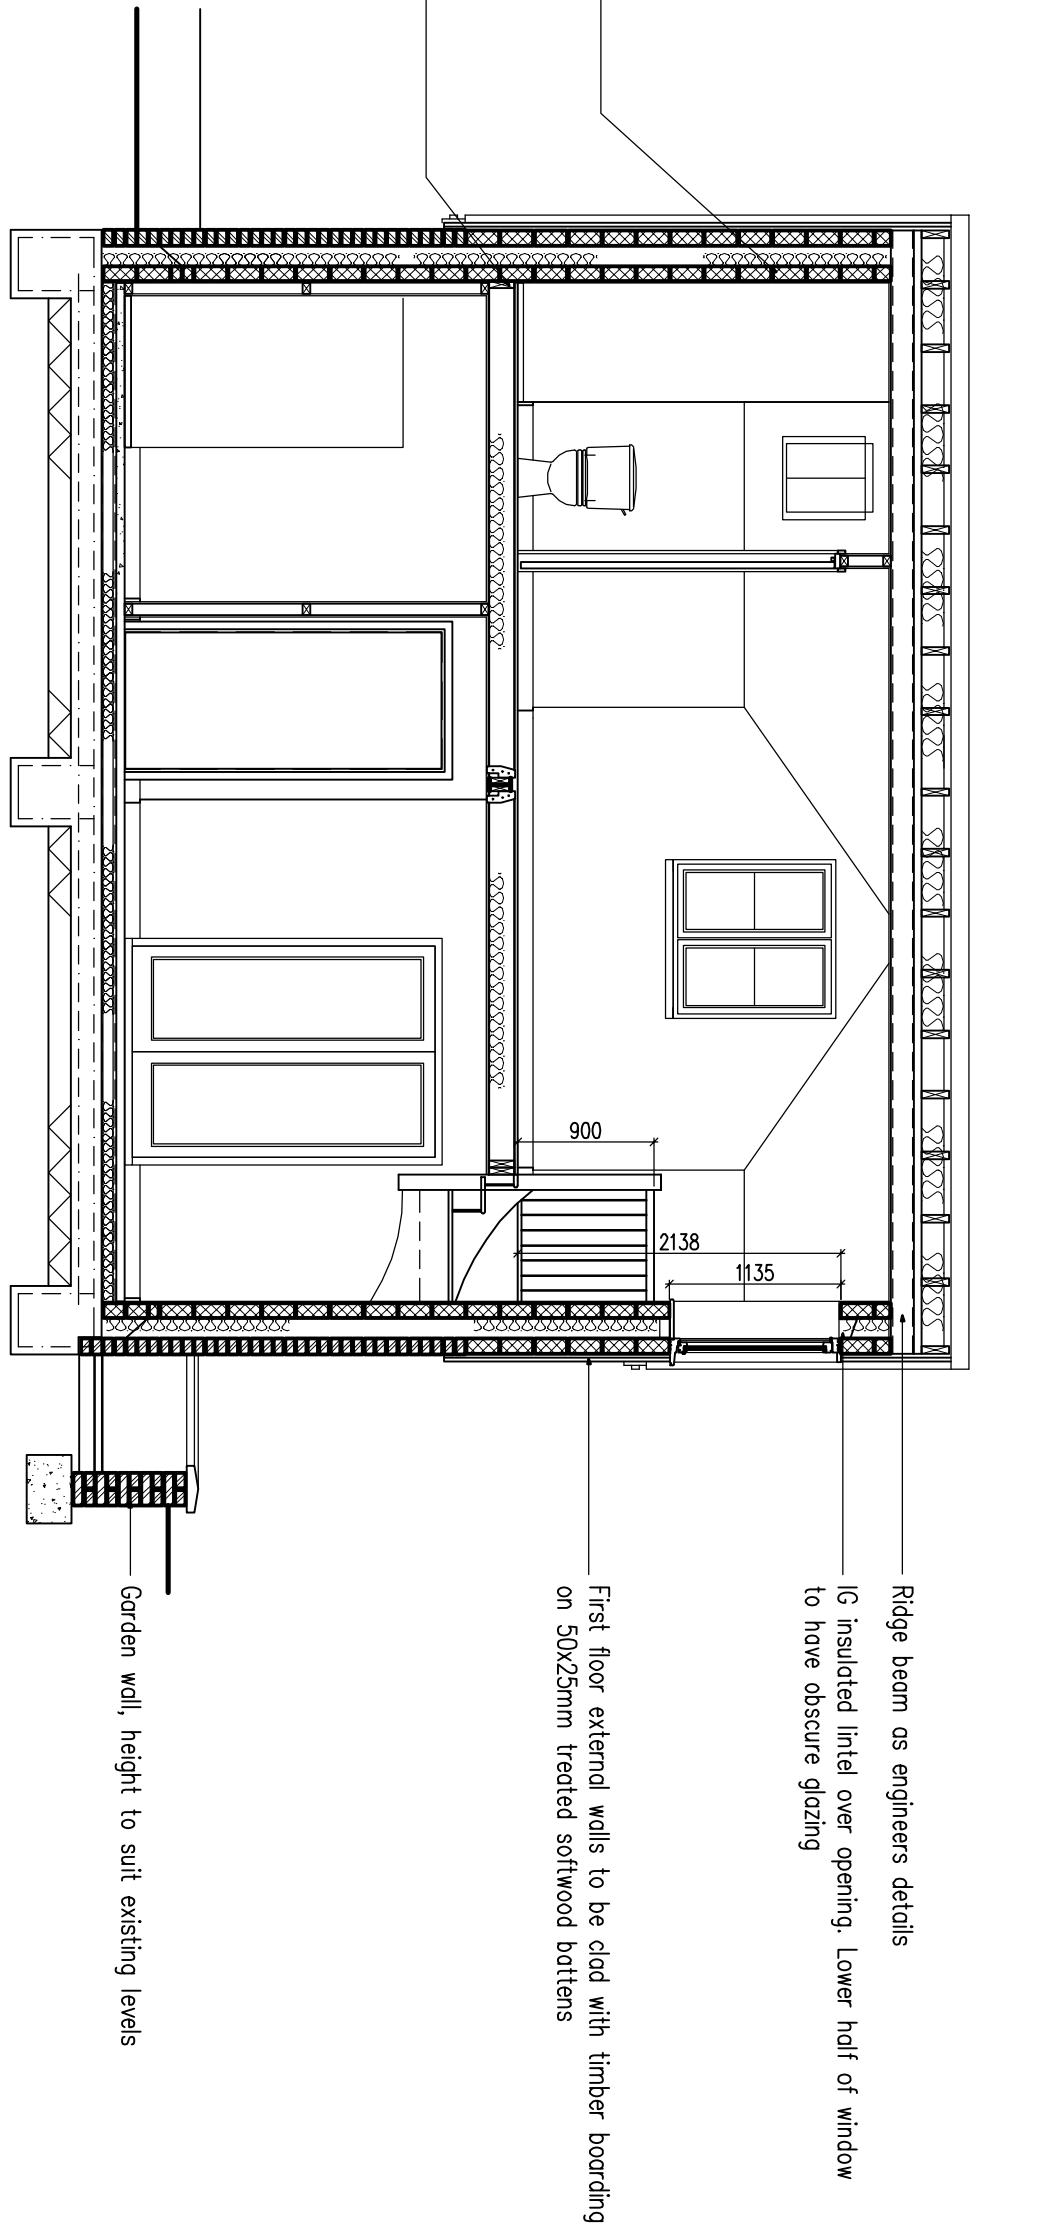

Section D-D

As Proposed
1:50

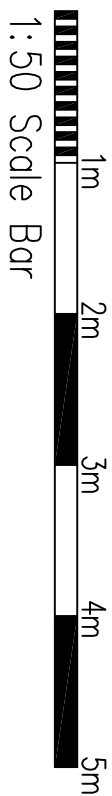

Copyright of:
Clive Voller Associates
Chartered Building Surveyors
15 Station Road
Burgess Hill
West Sussex
RH16 9DE
Tel: 01444 871010
Fax: 01444 870099
Web: www.clivevoller.com



Client:
Hammerhead Homes Ltd

Drawing title:
**Sections
As Proposed**

Project:
**Proposed Development at:
The Coach House
78 Park Road
Burgess Hill**

Date:
Dec 2022

Drawn:

Dwg No.
4044-12

Rev'n
—