


4179 2125m-8035-45-xxs
Floor balks plan

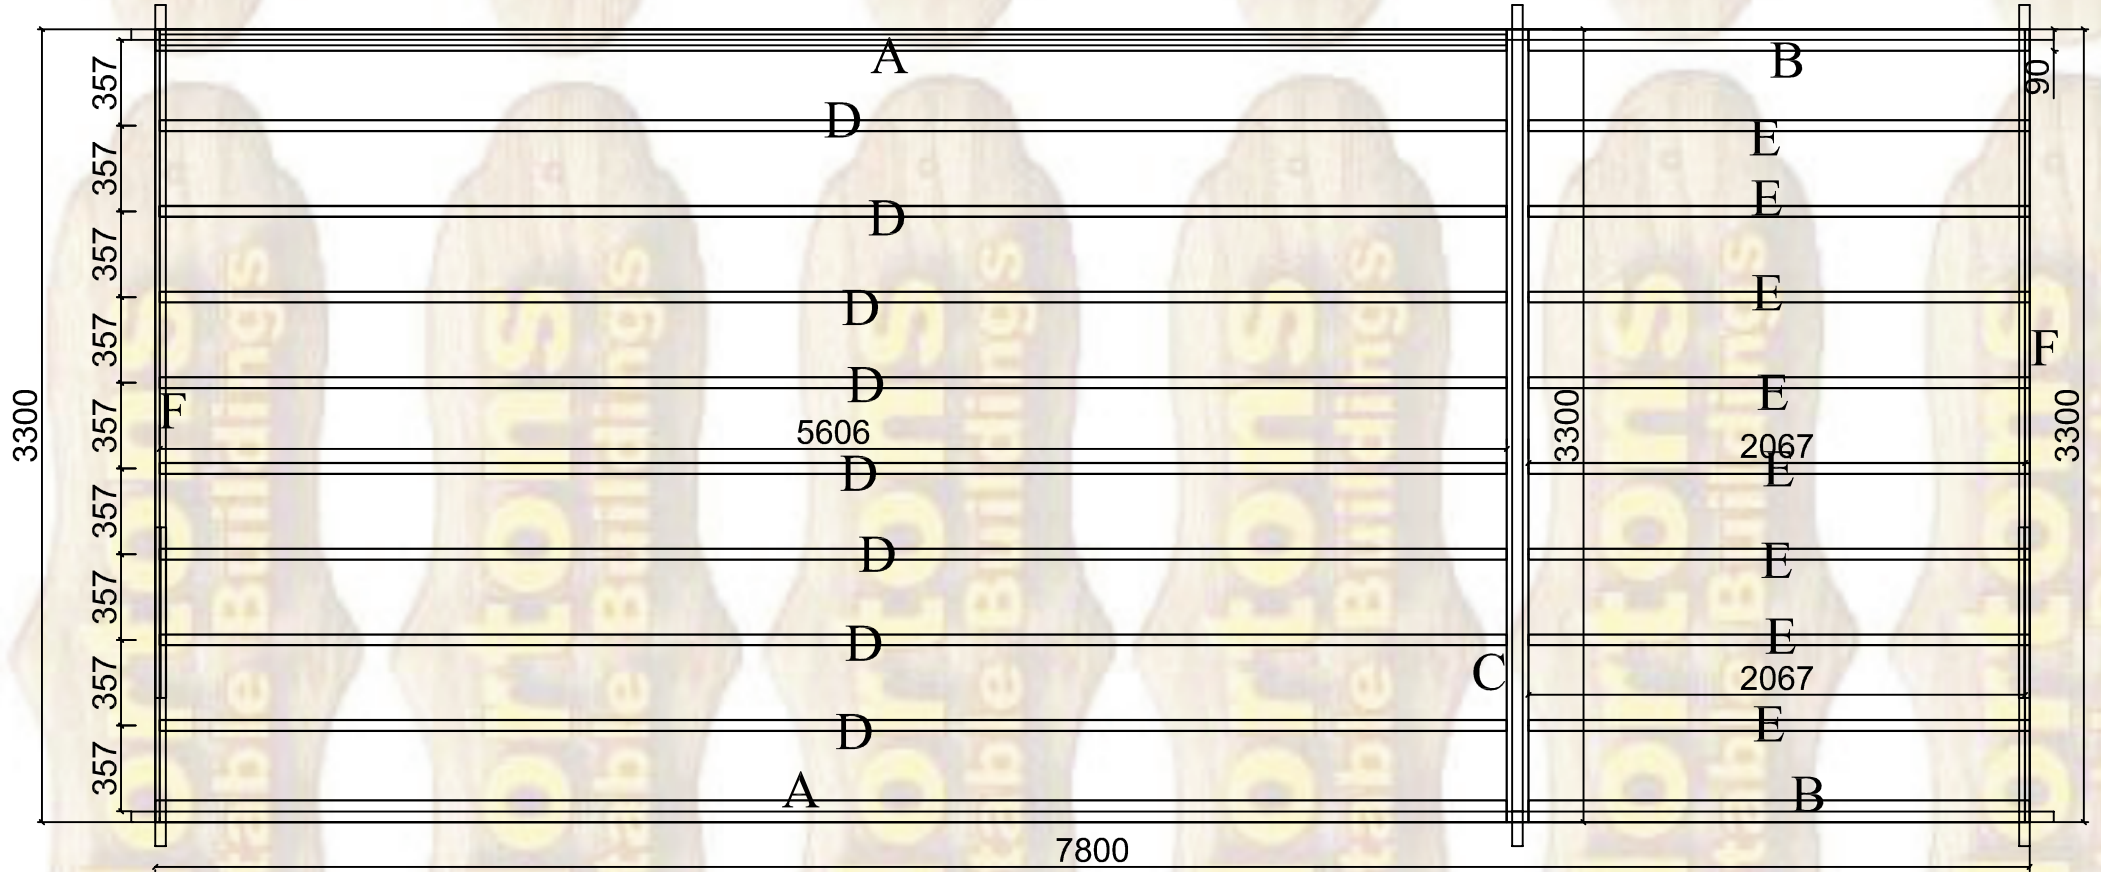

ELEVATIONS ARE DRAWN AS VIEWED FROM OUTSIDE. ALL RIGHTS RESERVED

PLEASE PHOTOGRAPH OR COPY THESE PLANS BEFORE YOU START TO BUILD SO THAT YOU HAVE A BACK UP COPY IF THEY GET WET OR MUDDY AND BECOME UNUSABLE