

Notes


Do not scale off this drawing except for planning purposes

Check all dimensions on site before any work commences

All goods, materials and workmanship must conform to current building regulations, british standards and codes of practice.

Copyright of this drawing is to be retained by Ecotecture Ltd and must not be reproduced without written consent from the practice.

Drawing to be printed A1

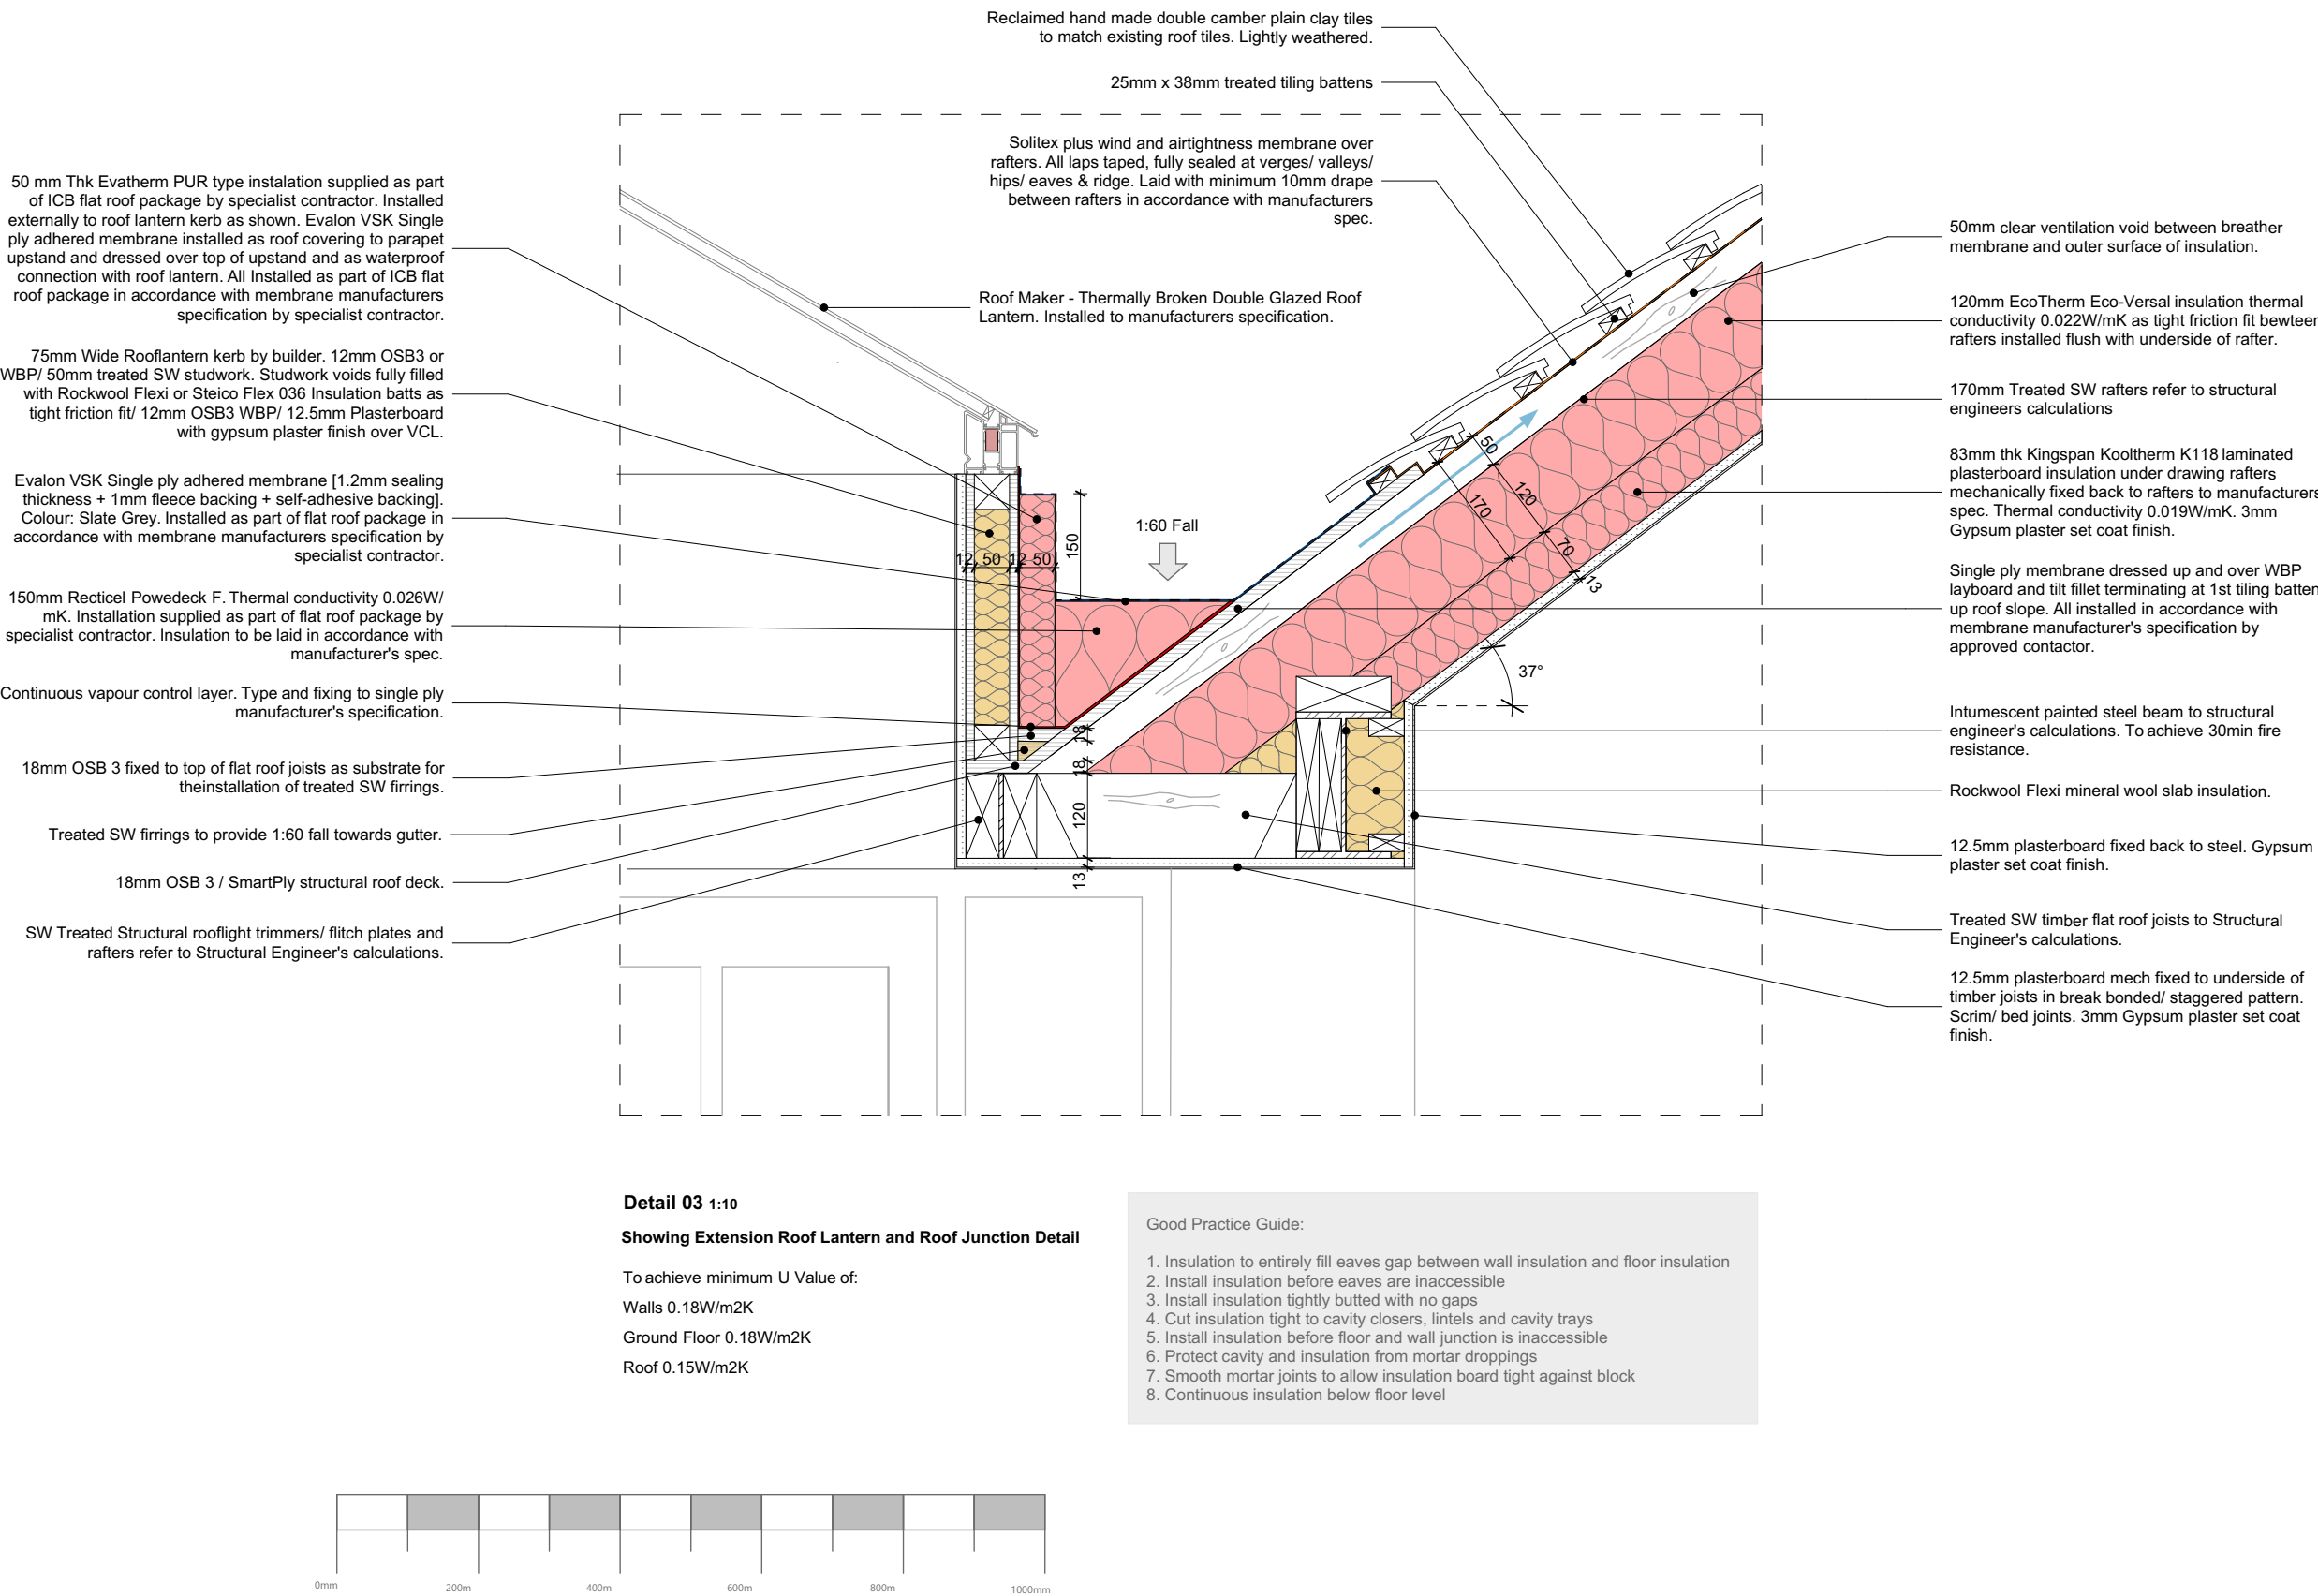

Detail 03 - Extension Roof Lantern and Roof Junction Detail

BUILDING REGULATIONS

ecotecture

ECOLOGICAL ARCHITECTURE

01444 416745 info@ecotecture.co.uk
www.ecotecture.co.uk

31 Sussex Road Haywards Heath
West Sussex RH16 4DZ

Client: Emily and Rik Webster

Address: Walnut and Well
The Street
Bolney
RH17 5QW

Description: Detail 03

Scale: 1:10 Date: 12/02/2026
Drawn: KR Checked: RM

Drawing No: 818 /441