
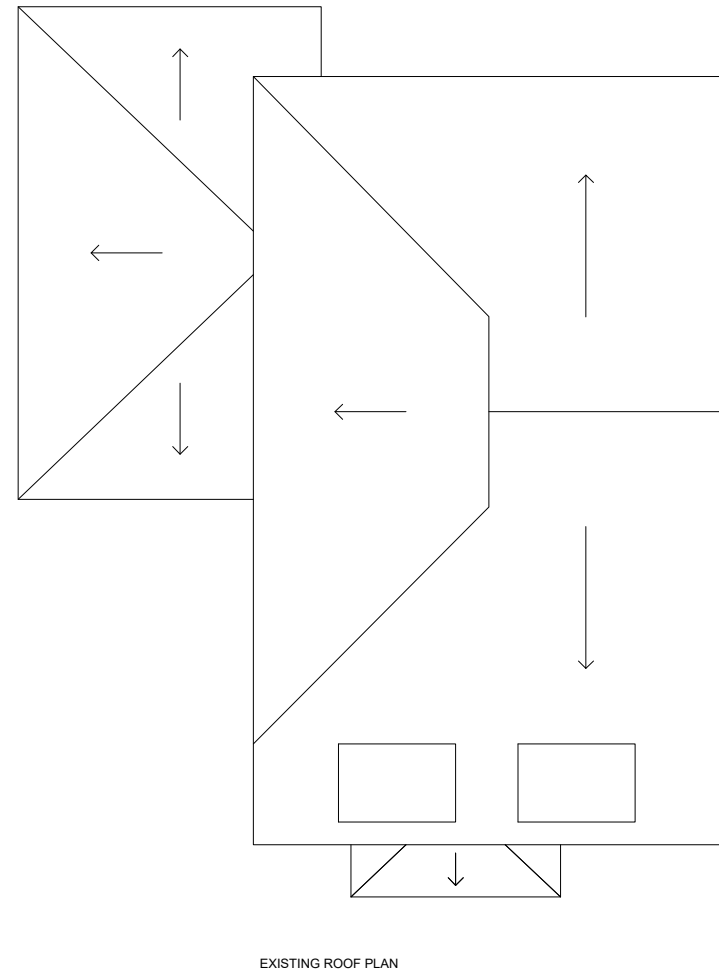
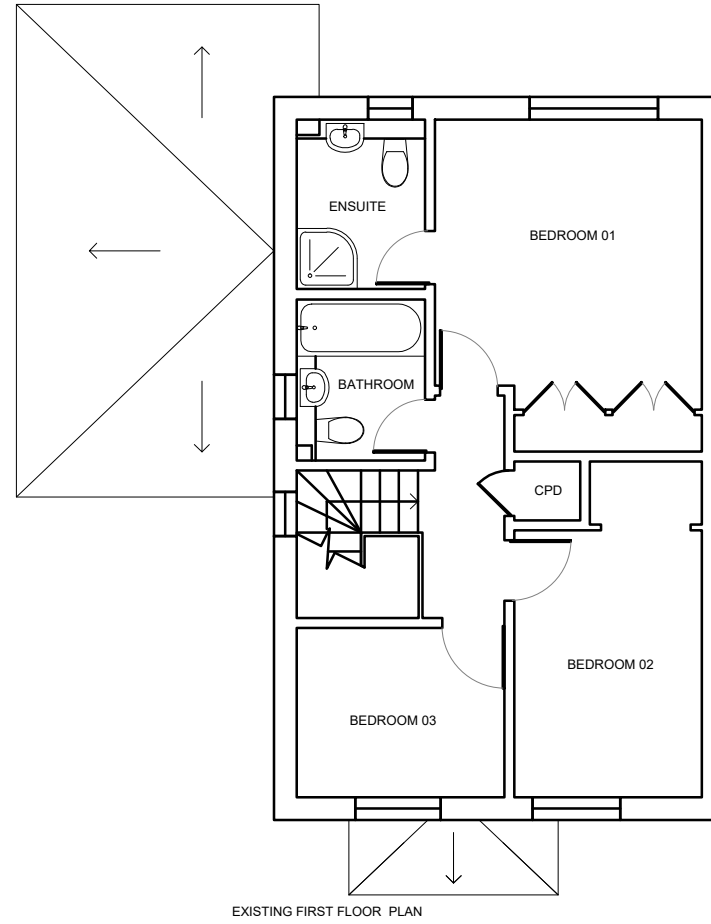


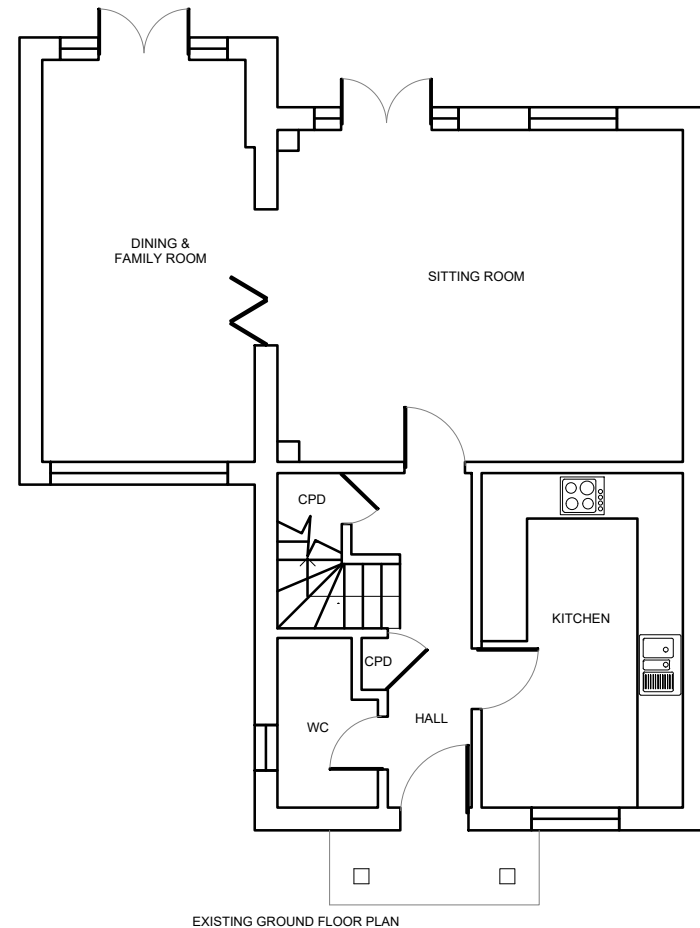

Site address 4 Tall Oaks, Lindfield		
Job Title Residential Extension and internal remodelling		
Existing Plans and Elevations		
buchan rum 9 SAVILL ROAD LINDFIELD WEST SUSSEX RH162NY E : info@buchanrumarchitects.co.uk T : 01444 239019		
Scale 1:100	Size A3	
08/2025	Dim By BRA	
Project number. 24_170	Drawing number. PL_101_00	Rev. 00