


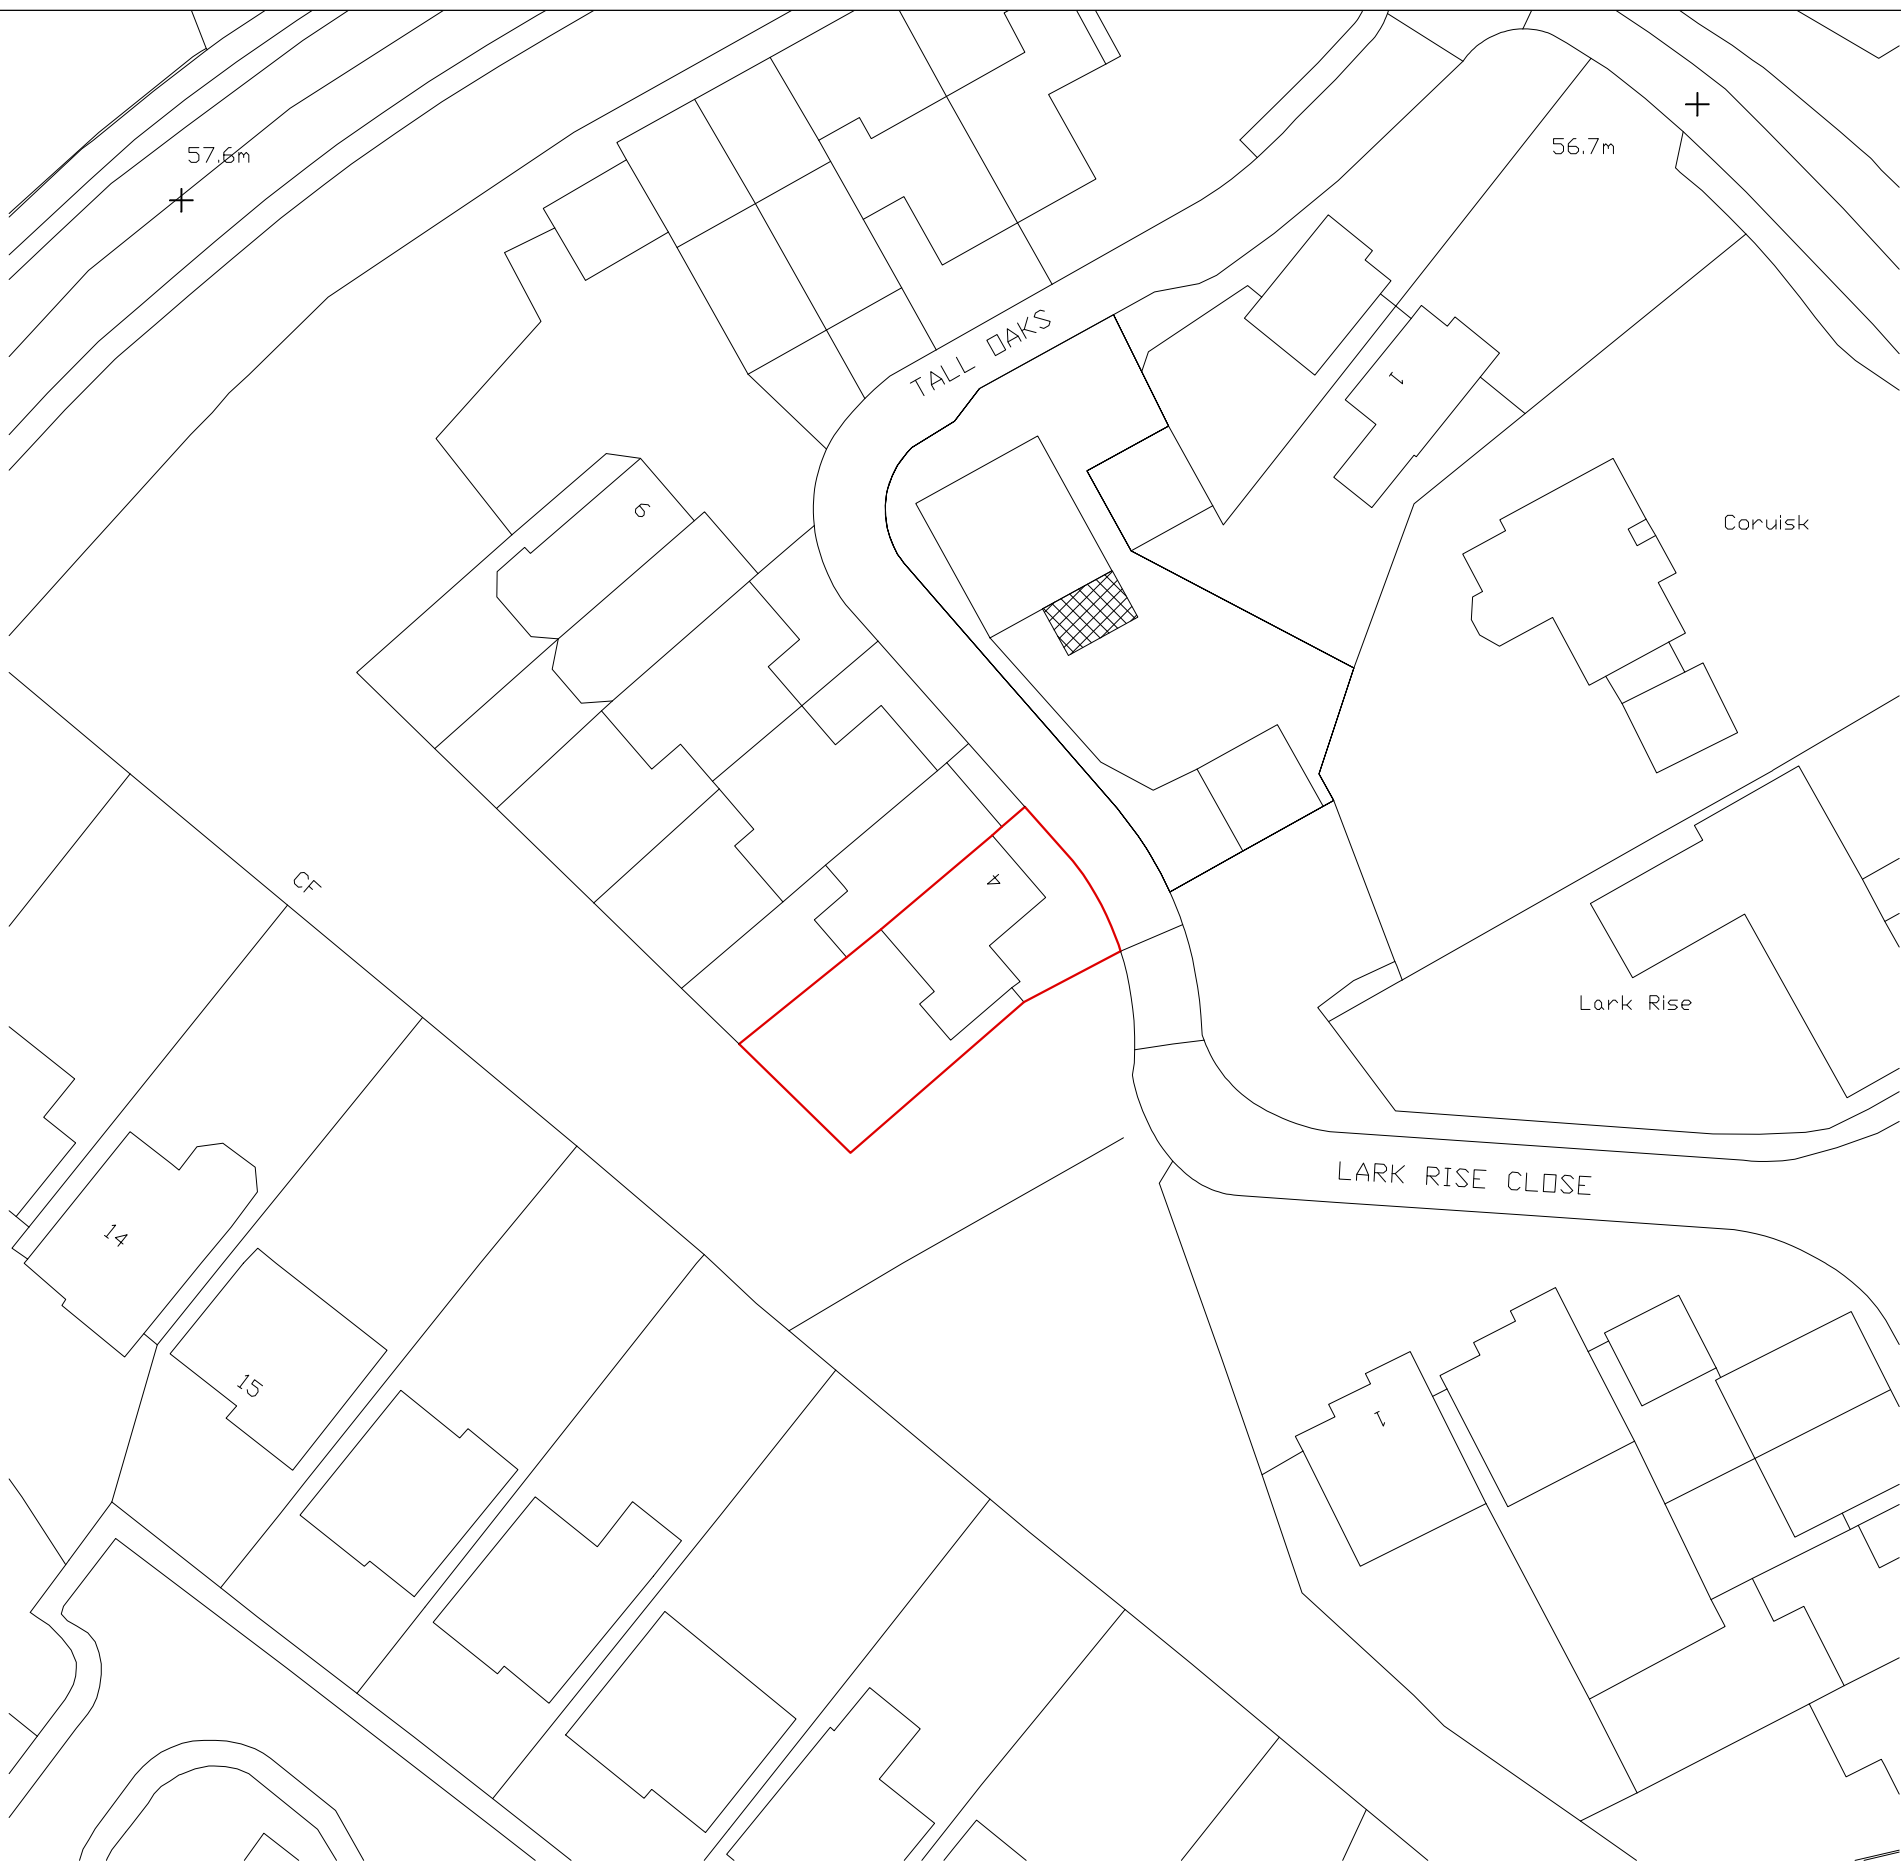

Serial number: 289631
© Crown copyright and database right 2024
Ordnance Survey licence AC0000848283
Reproduction in whole or in part is prohibited
without the prior permission of Ordnance Survey.



Serial number: 289631
© Crown copyright and database right 2024
Ordnance Survey licence AC0000848283
Reproduction in whole or in part is prohibited
without the prior permission of Ordnance Survey.

Block Plan 1:500
Existing

Block Plan 1:500
Proposed



Location Plan 1:1250
Existing



Location Plan 1:1250
Proposed

SKETCH
DRAWING

- NOTES:
- © Copyright of this drawing remains the property of Buchan Rum Architects Ltd and should not be reproduced in full or parts or re-issued without written permission from Buchan Rum Architects Ltd
 - These drawings must be read in conjunction with the structural engineers drawings & details, and with all other consultants, sub-contractor and specialist drawings & details.
 - All dimensions are in millimetres, unless stated otherwise.
 - All goods materials workmanship to conform with current building regulations BSS and COP's.
 - All dimensions must be checked on site, and any discrepancies verified with the architect.
 - Do not scale from the drawing.
 - Any discrepancies between the drawings, details and specification must be reported to the architect immediately before work is put in hand.
 - All works to be carried out in full accordance with current Building Regulations, British Standards and all Health & Safety Regulations.
 - If in doubt please ask.

rev.	date	comment
------	------	---------

amendments

Client:

Site address:

4 Tall Oaks, Lindfield

Job Title:

Residential Extension and
internal
remodelling

Existing block plan and location
plan

buchan rum

9 SAVILL ROAD
LINDFIELD
WEST SUSSEX RH162NY

E : info@buchanrumarchitects.co.uk

Scale:

1:1250 1:500

Size:

A1

08/2025

Drawn By:

Drawing number:

25_170_PL_00_106

Rev: