



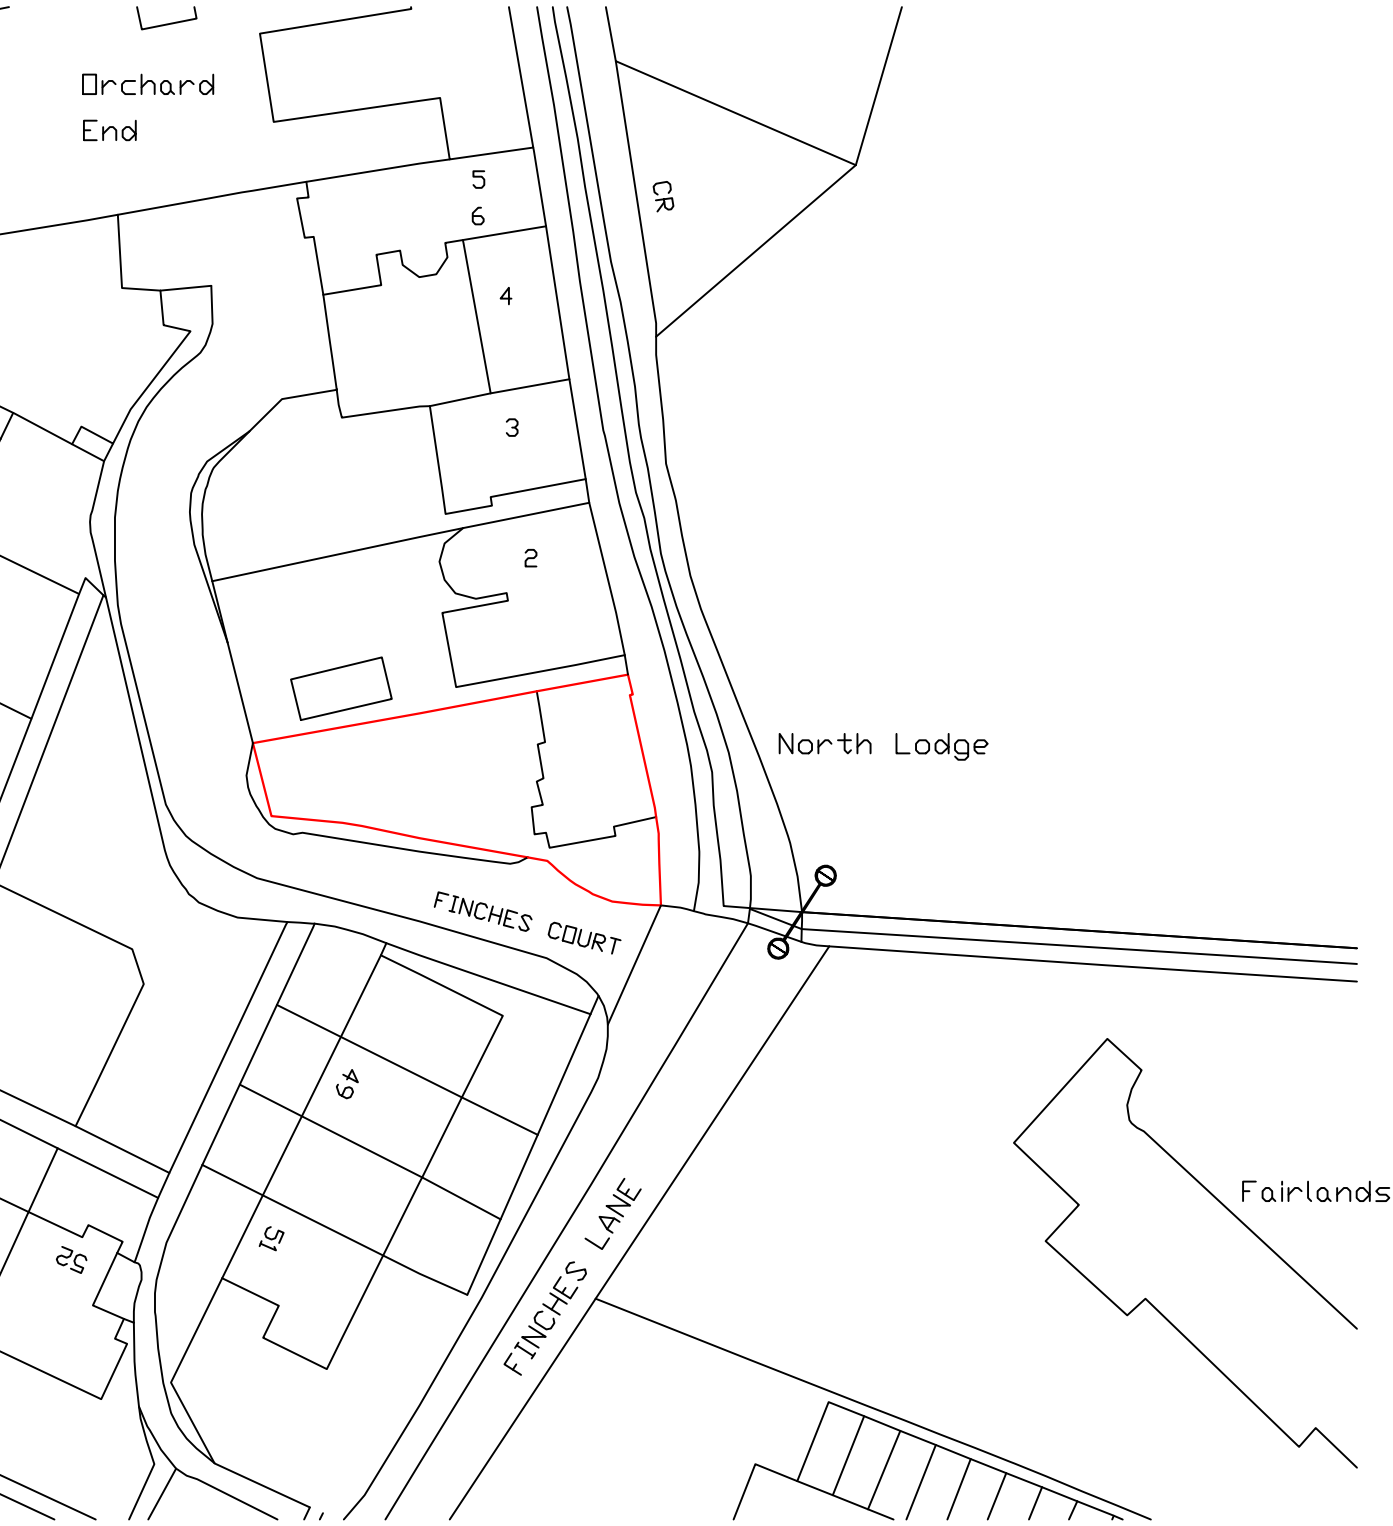



Location Plan 1:500

Serial number: 314794
© Crown copyright and database right 2025
Ordnance Survey licence AC0000848283
Reproduction in whole or in part is prohibited
without the prior permission of Ordnance Survey.

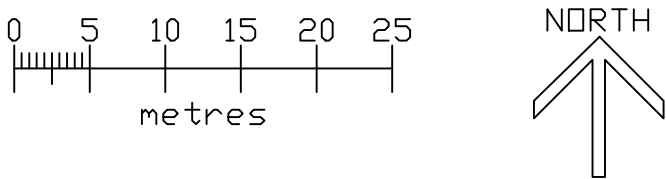


Location Plan 1:500

Serial number: 314794
© Crown copyright and database right 2025
Ordnance Survey licence AC0000848283
Reproduction in whole or in part is prohibited
without the prior permission of Ordnance Survey.

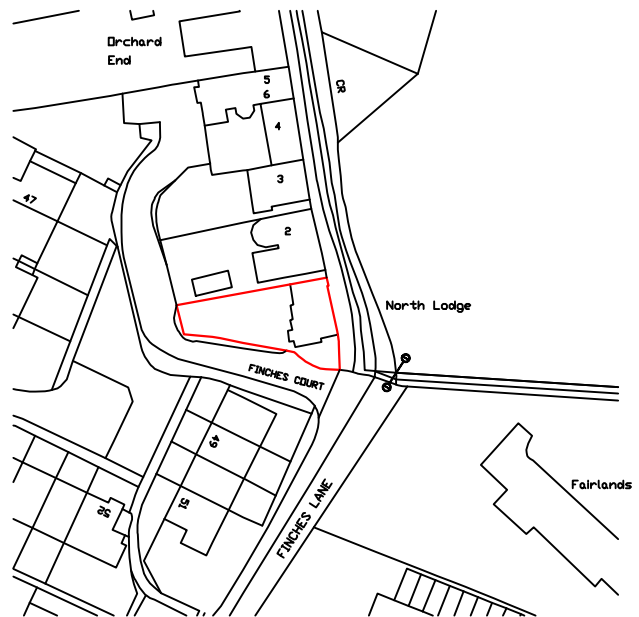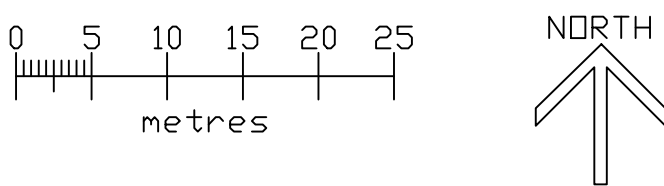


Serial number: 314794
© Crown copyright and database right 2025
Ordnance Survey licence AC0000848283
Reproduction in whole or in part is prohibited
without the prior permission of Ordnance Survey.

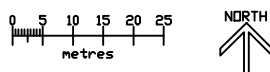

Location Plan 1:1250
Existing



Serial number: 314794
© Crown copyright and database right 2025
Ordnance Survey licence AC0000848283
Reproduction in whole or in part is prohibited
without the prior permission of Ordnance Survey.

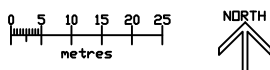

Location Plan 1:1250
Proposed

SKETCH DRAWING		
NOTES: © Copyright of this drawing remains the property of Buchan Rum Architects Ltd and should not be reproduced in full or parts or discussed without written permission from Buchan Rum Architects Ltd. - These drawings must be read in conjunction with the structural engineers drawings & details, and with all other consultants, sub-contractor and specialist's drawings & details. - All dimensions are in millimetres, unless stated otherwise. - All goods materials workmanship to conform with current building regulations BS5 and CDM. - All dimensions must be checked on site, and any discrepancies verified with the architect. - Do not scale from the drawing. - Any discrepancies between the drawings, details and specification must be reported to the architect immediately before work is put in hand. - All works to be carried out in full accordance with current Building Regulations, British Standards and all Health & Safety Regulations. - If in doubt please ask.		
rev.	date	comment
amendments		
Client		
Site address		
1 Finches Court, Lindfield		
Job Title		
House extension and internal remodelling		
Location plan and block plan		
buchan rum 9 SAVILL ROAD LINDFIELD WEST SUSSEX RH162NY E : info@buchanrumarchitects.co.uk T : 01444 239019		
Scale	1:1250, 1:500	Size A1
01/2025	BRA	
Drawing number: 25_001_PL_00_105	Rev:	01