



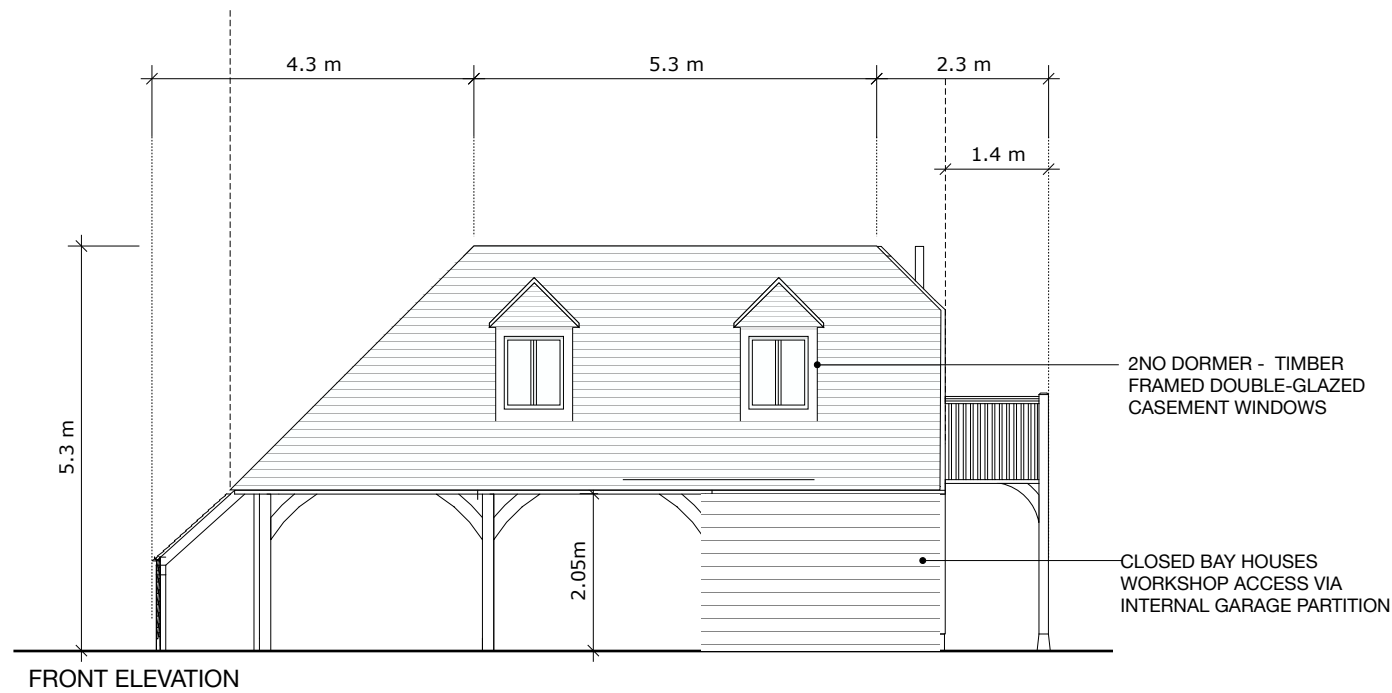

MATERIALS

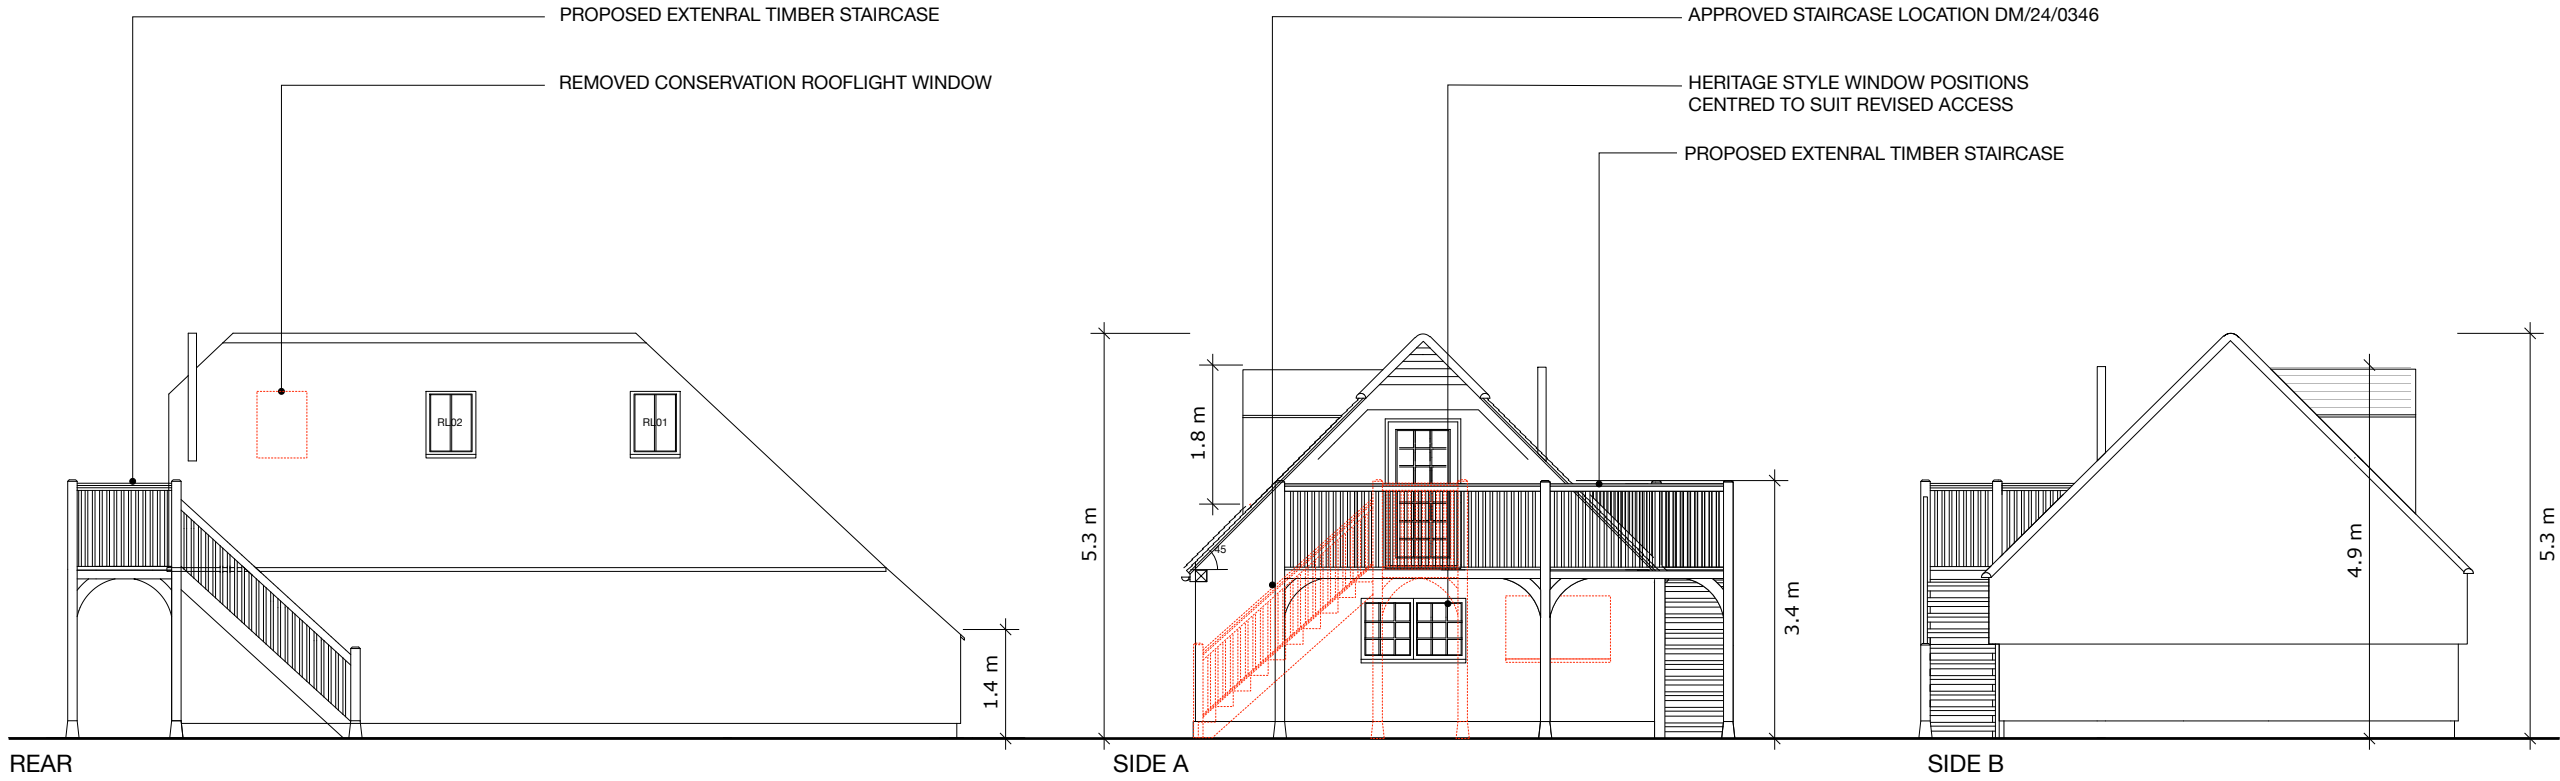

- 1 GLAZED GABLE TO MATCH OAK FRAME
2 SOFTWOOD TIMBER FEATHEREDGE WEATHERBOARDING
3 HERITAGE STYLE WINDOWS
4 RED CLAY TILES



KEEPERS COTTAGE
PICKWELL LANE
ANSTY
HAYWARDS HEATH
RH17 5AP

TITLE: PROPOSED ELEVATIONS

DWG: 001DWG242004

SCALE: 1:100

REV: F

DATE: APR 25