


PROPOSED

KEY TO PROPOSED MATERIALS


- 1. Dark grey brick & mortar
- 2. Grey aluminium window/door
- 3. Flat roof (behind parapet)



1 North facing elevation
Scale: 1:100

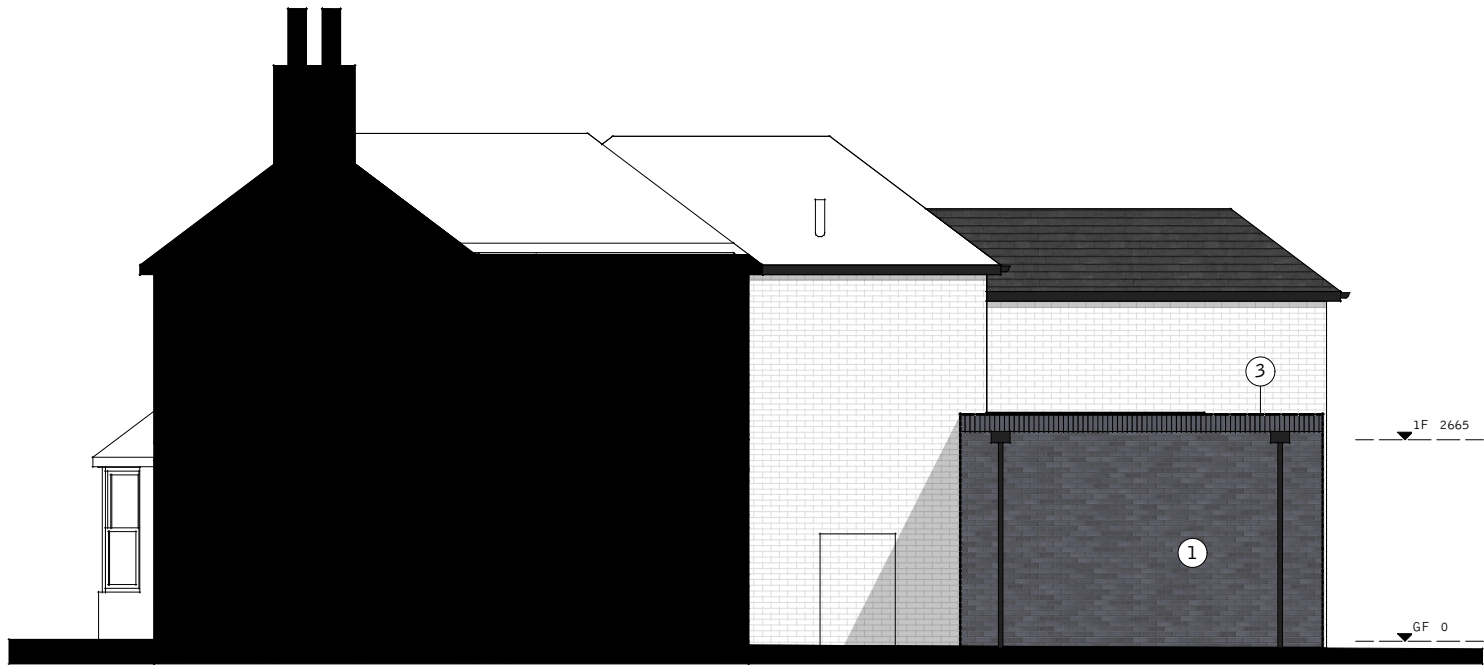

2 East facing elevation
Scale: 1:100

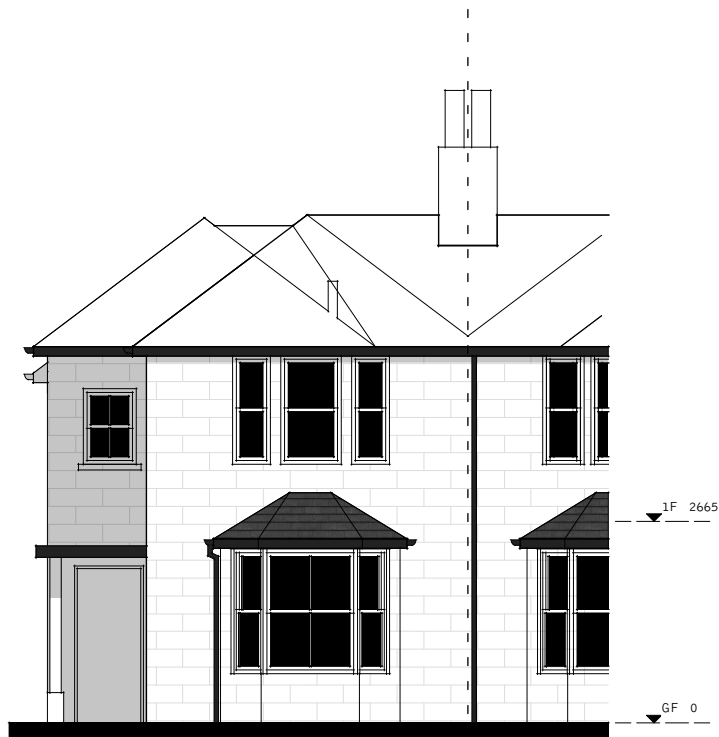

3 South facing elevation
Scale: 1:100
(no change)



4 West facing elevation
Scale: 1:100
(no change)

REV	DATE	DESCRIPTION
RIGHTFUL PLACE architectural design		
07810 016251 Info@rightfulplacead.co.uk		
PROJECT: 22 College Lane, BN6 9AQ Rear extension & Internal mods		
CLIENT: K. Hyatt		
SUBJECT: Proposed arrangement Elevations		DATE: 01/26
PROJECT NR: 0158	DRAWING NR: P005	REVISION: SCALE: 1:100 @ A3

THIS DRAWING IS THE PROPERTY OF RIGHTFUL PLACE
ARCHITECTURAL DESIGN LTD. DO NOT SCALE FROM THIS
DRAWING. CHECK ALL LEVELS AND DIMENSIONS ON SITE AND
COORDINATE WITH ALL OTHER CONTRACT DOCUMENTATION
BEFORE ORDERING OR CARRYING OUT WORK ON SITE.