




Oval Savannah Breeze House

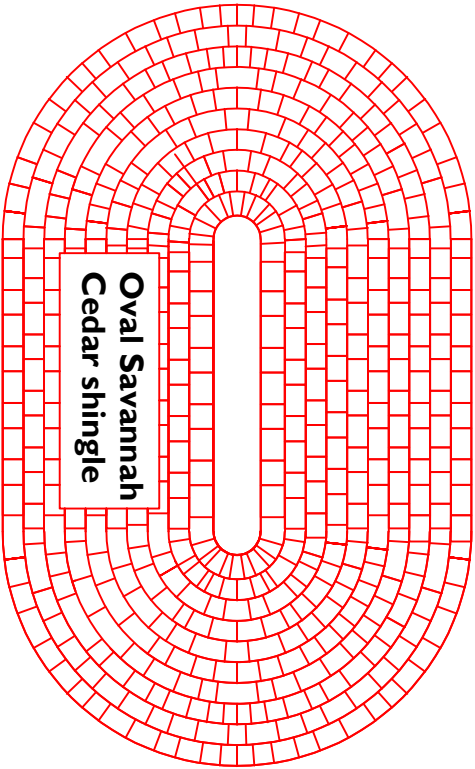


east

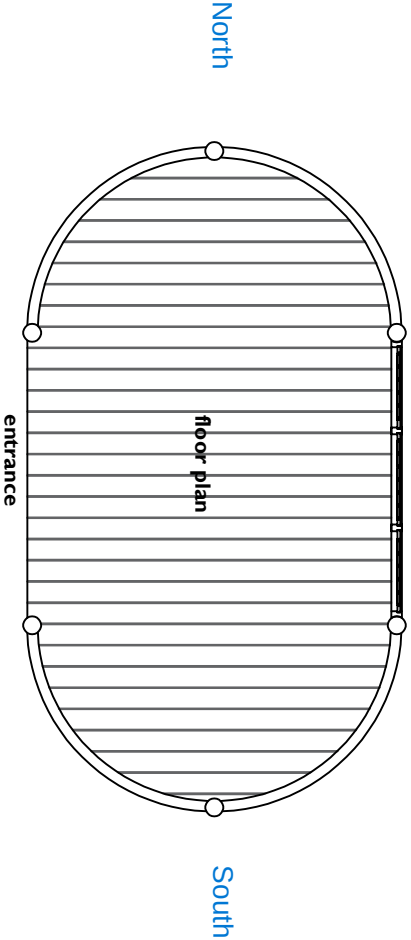


West

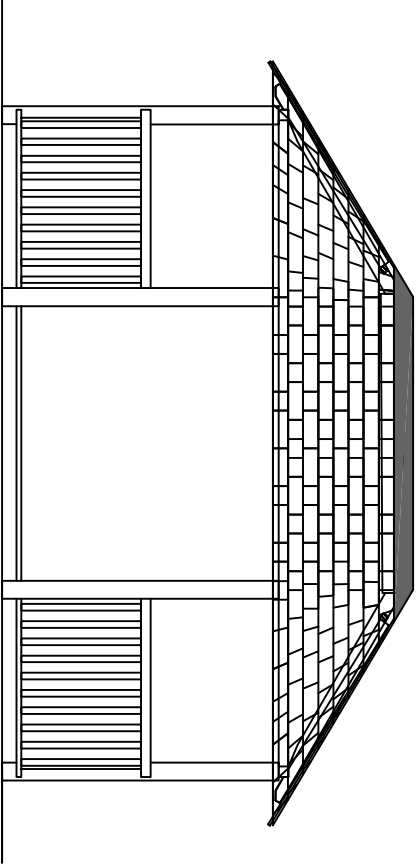


West

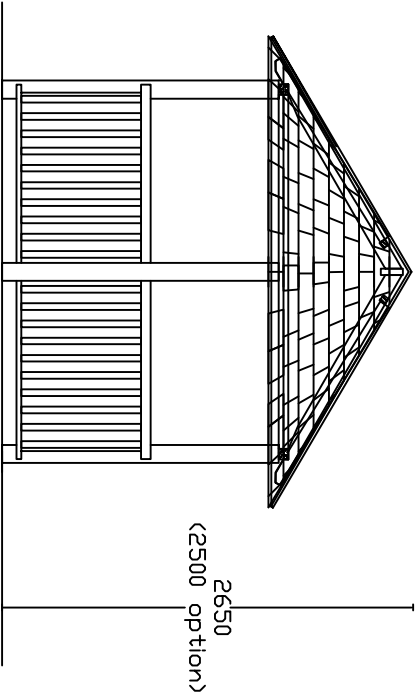

North/South

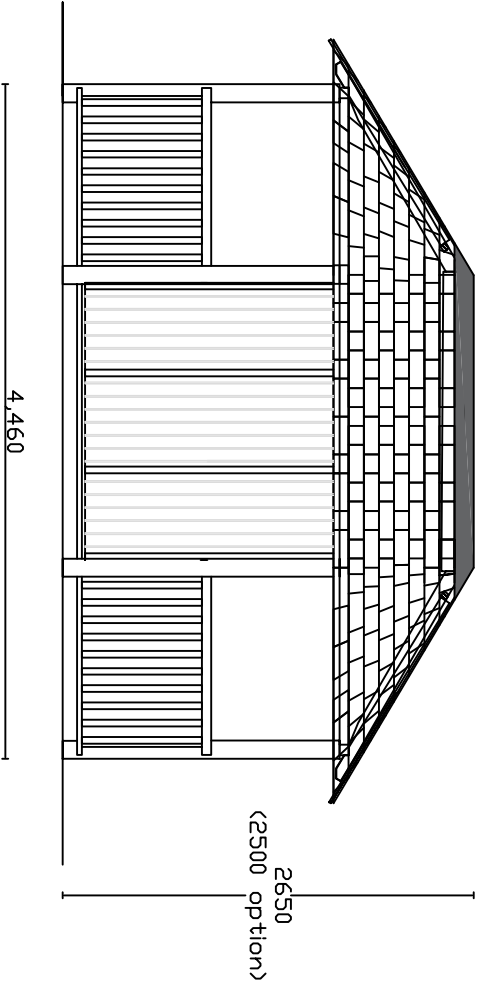

East

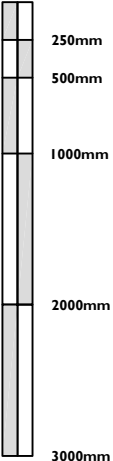

U:\Don Hill\autocad\Breeze house .jpeg.jpg	Breeze House Designs Ltd Sunnyhills Road Barnfields Ind. Est. Leek Staffordshire ST13 5RJ T: 01 538 398488 sales@breezehouse.co.uk		
	Drawing Number: OV100	Status: Illustrative	Revision:
	Drawing Title: Oval Savannah Base - General Build	Tech. manager:	
	Project: Standard Drawings	General Manager:	
	Drawn By: Dom Hill	Date: 19.4.21	
	Scale: 1:50 (when printed at A3)		
This design/drawing remains the property of Breeze House Designs Ltd. All rights reserved. Any unauthorised copying will constitute an infringement of copyright. Copyright © Breeze House Ltd.			