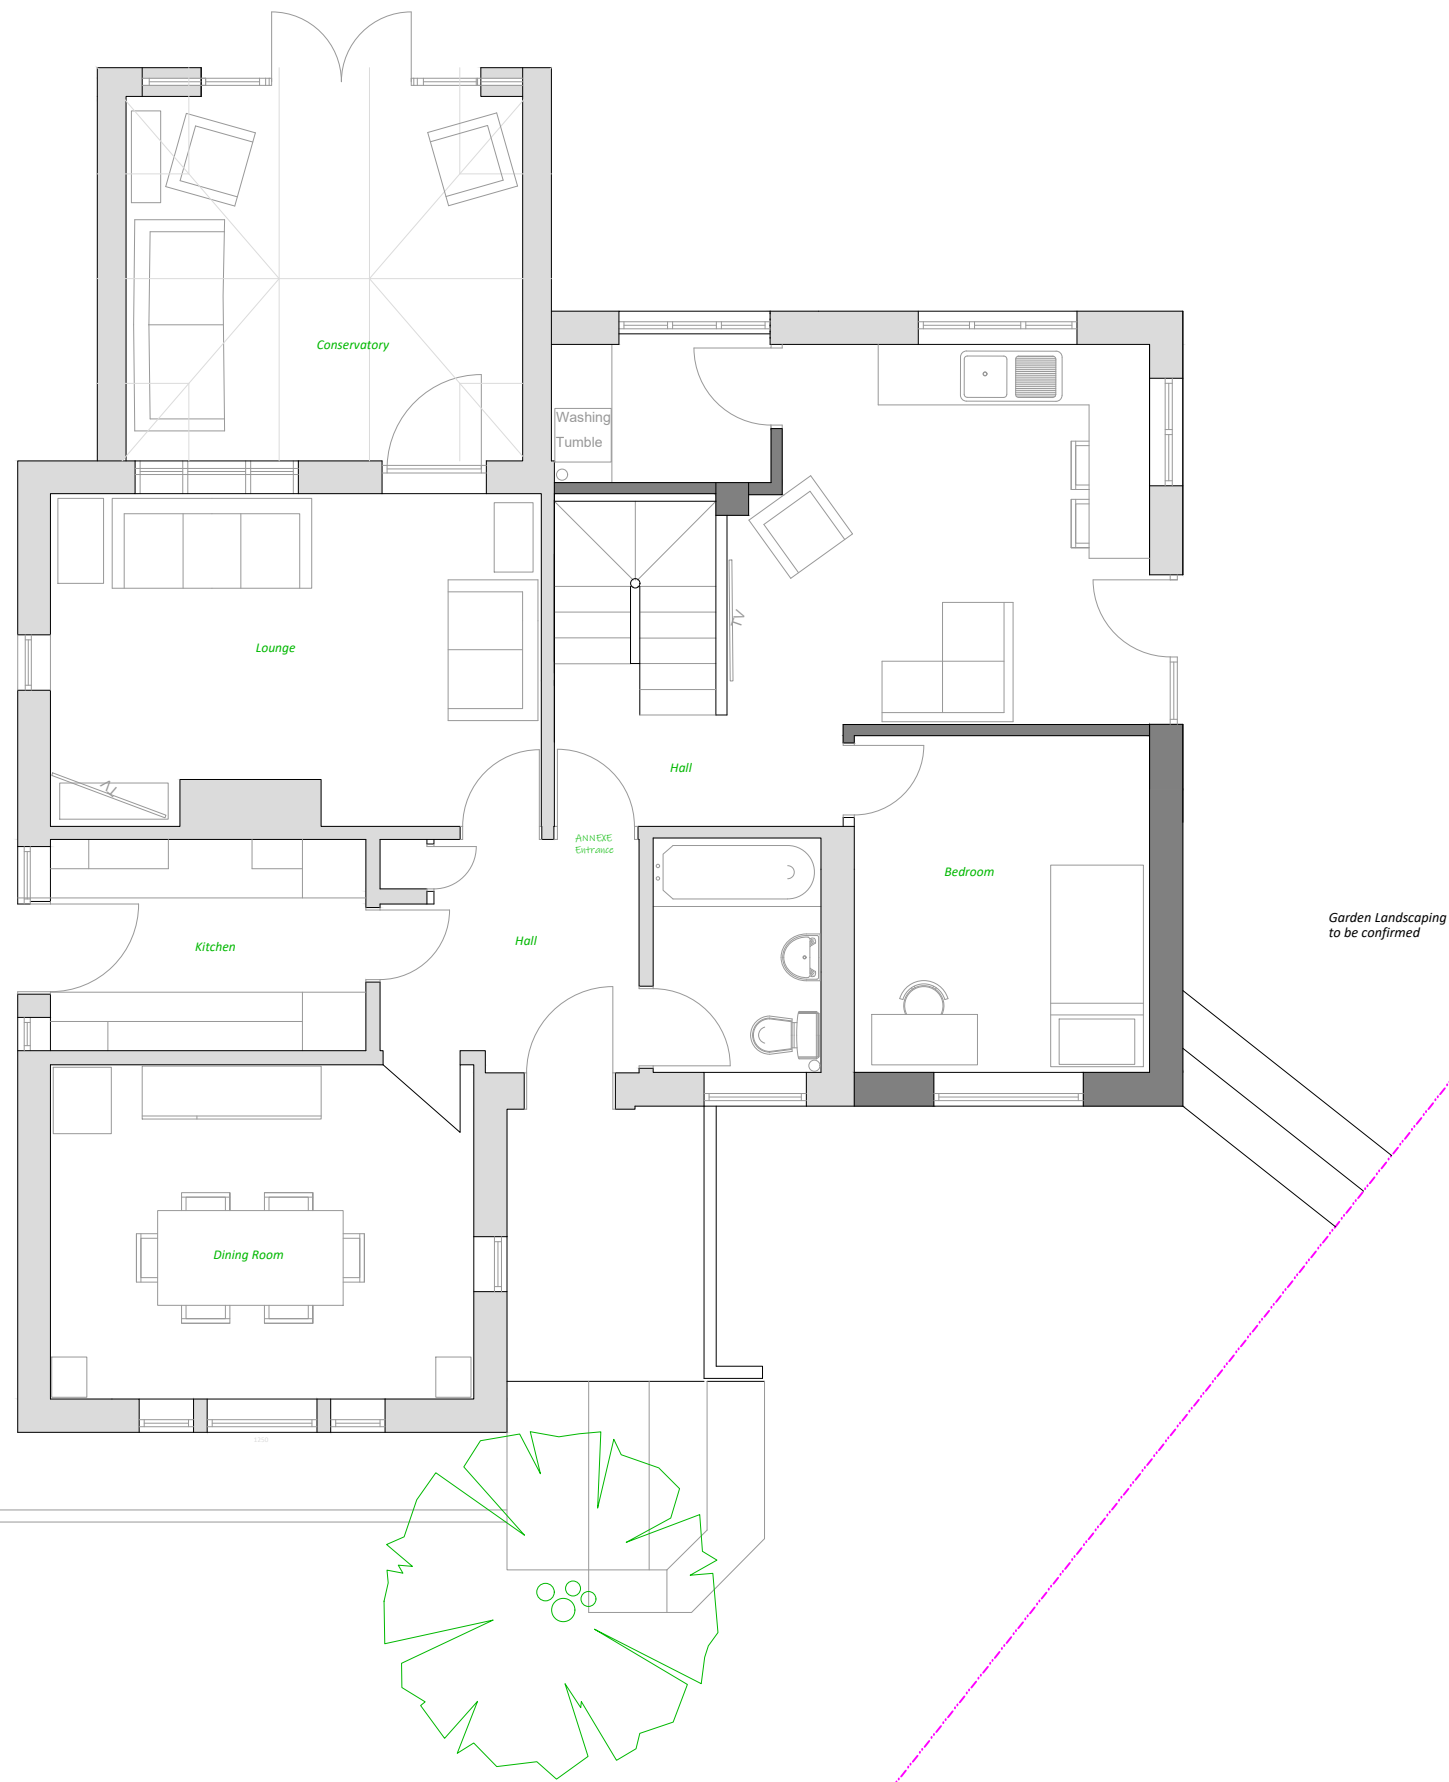


Owner: Darren Burns 07826 513940
darren@remedy-consulting.com

client

Mrs. E. Smith

project

3 Turners Mill Close
HAYWARDS HEATH
RH16 1NL

Ground Floor Extension and
Loft Conversion/Extension.

date

JAN26

scale

1:75

status

REDESIGN 2

job no

dwg no

revision

03TURNMICL - FPGdPr RD2

drawing

PROPOSED: Ground Floor