



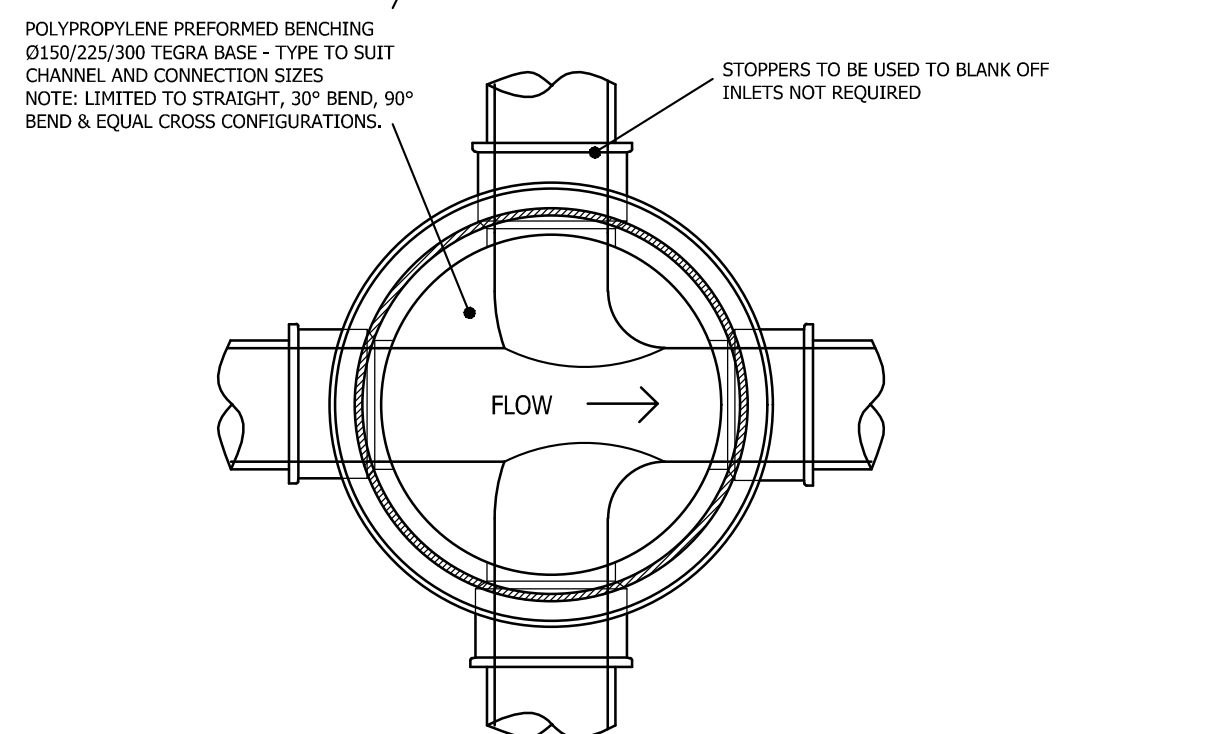


TYPICAL 'NON ENTRY' TYPE
INSPECTION CHAMBER (1:10 typical)

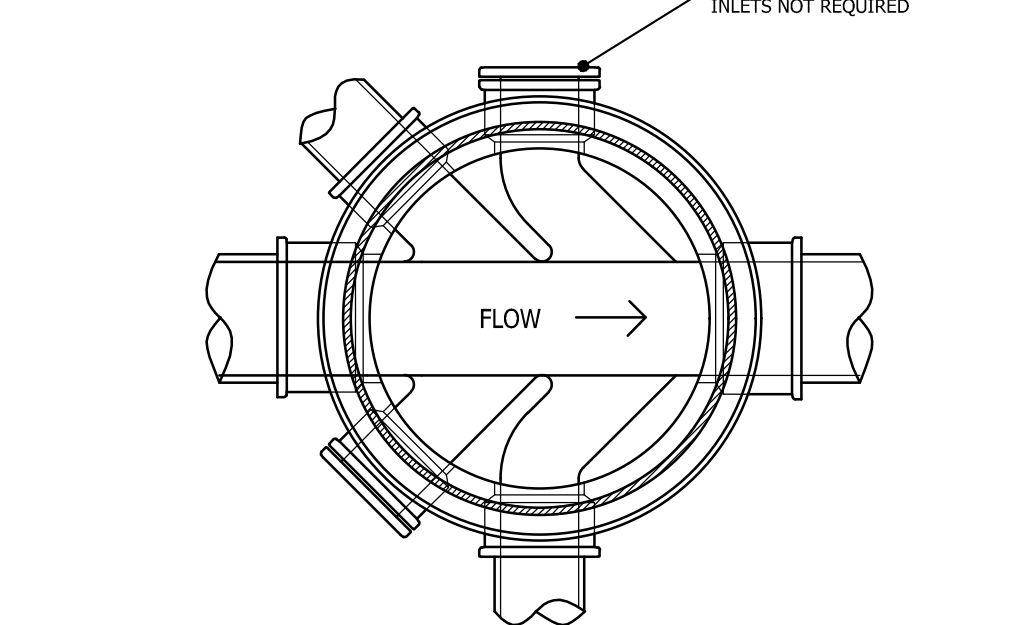


(1:10 typical)

TYPICAL RODDING POINT DETAIL

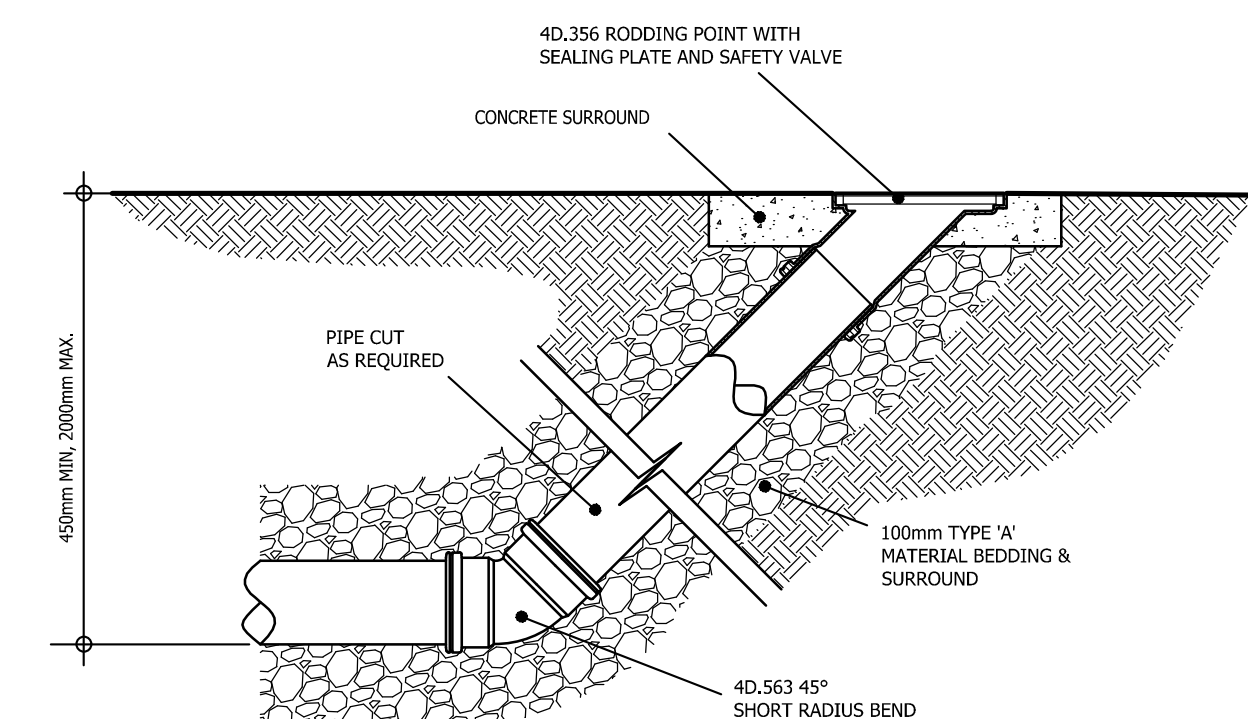


GRANULAR SURROUND
TO BE USED WHERE PIPE PASSES WITHIN 3M OF M
OR EXISTING TREES UNLESS PIPE REQUIRED
CONCRETE SURROUND

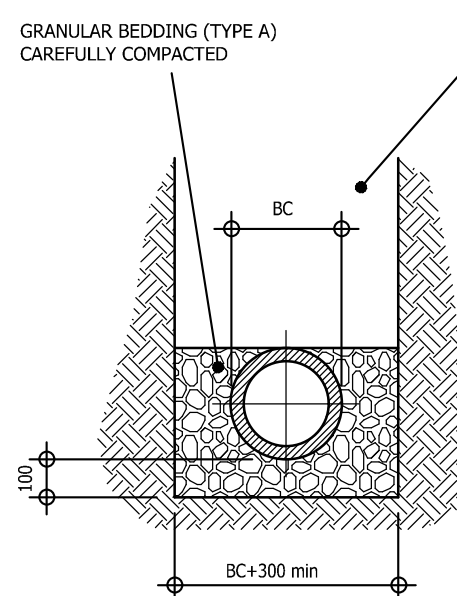


GRANULAR SIDE FILL

TO BE USED WHERE COVER TO CROWN OF PIPE IS GREATER THAN 900mm UNDER ROADS, FOOTWAYS & HARDSTANDINGS

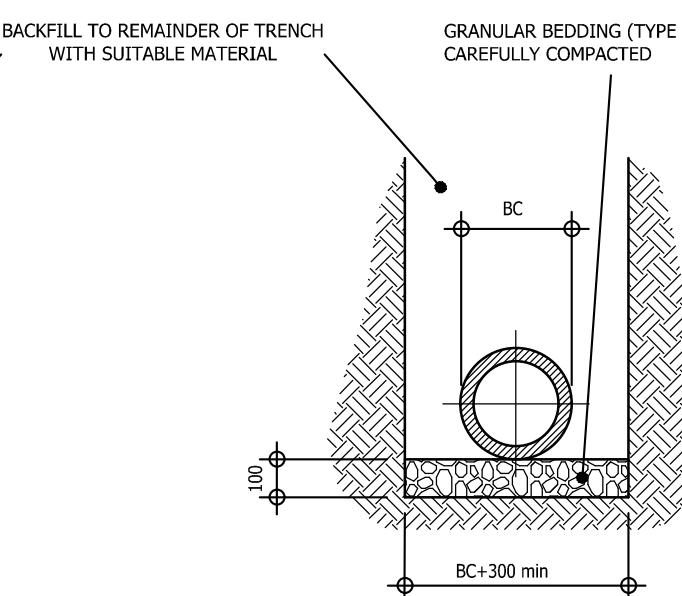

GRANULAR BED


TO BE USED WHERE COVER TO CROWN OF PIPE IS GREATER THAN 600mm IN LANDSCAPED AREAS

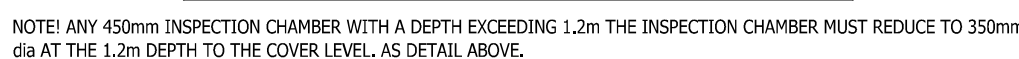


PPIC CATCHPIT




BEDDING DETAILS FOR PIPE UNDERBUILDING

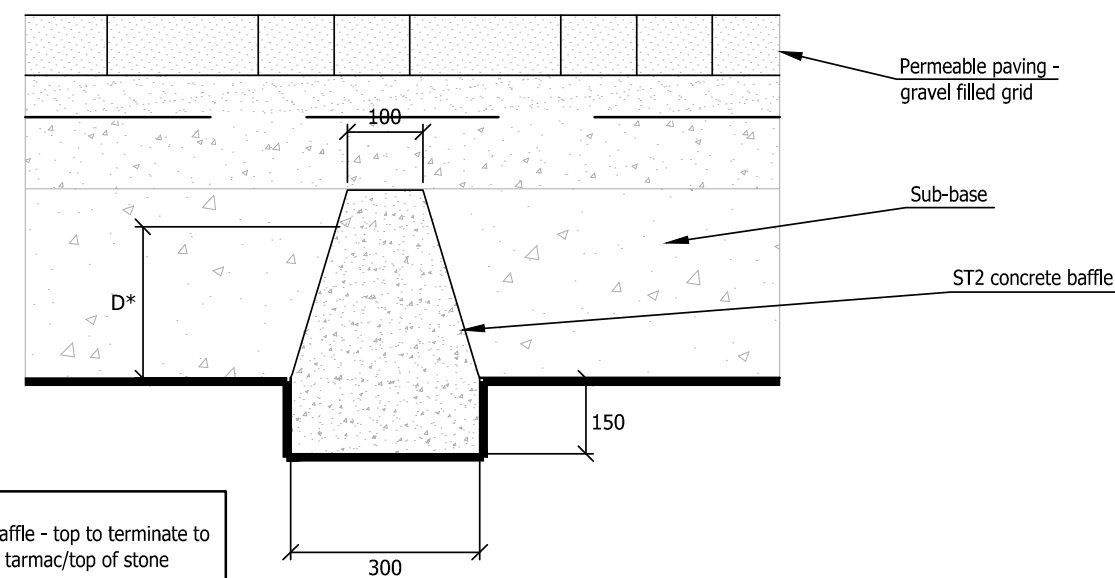

CONCRETE
BAFFLE DETAIL
(1:10)

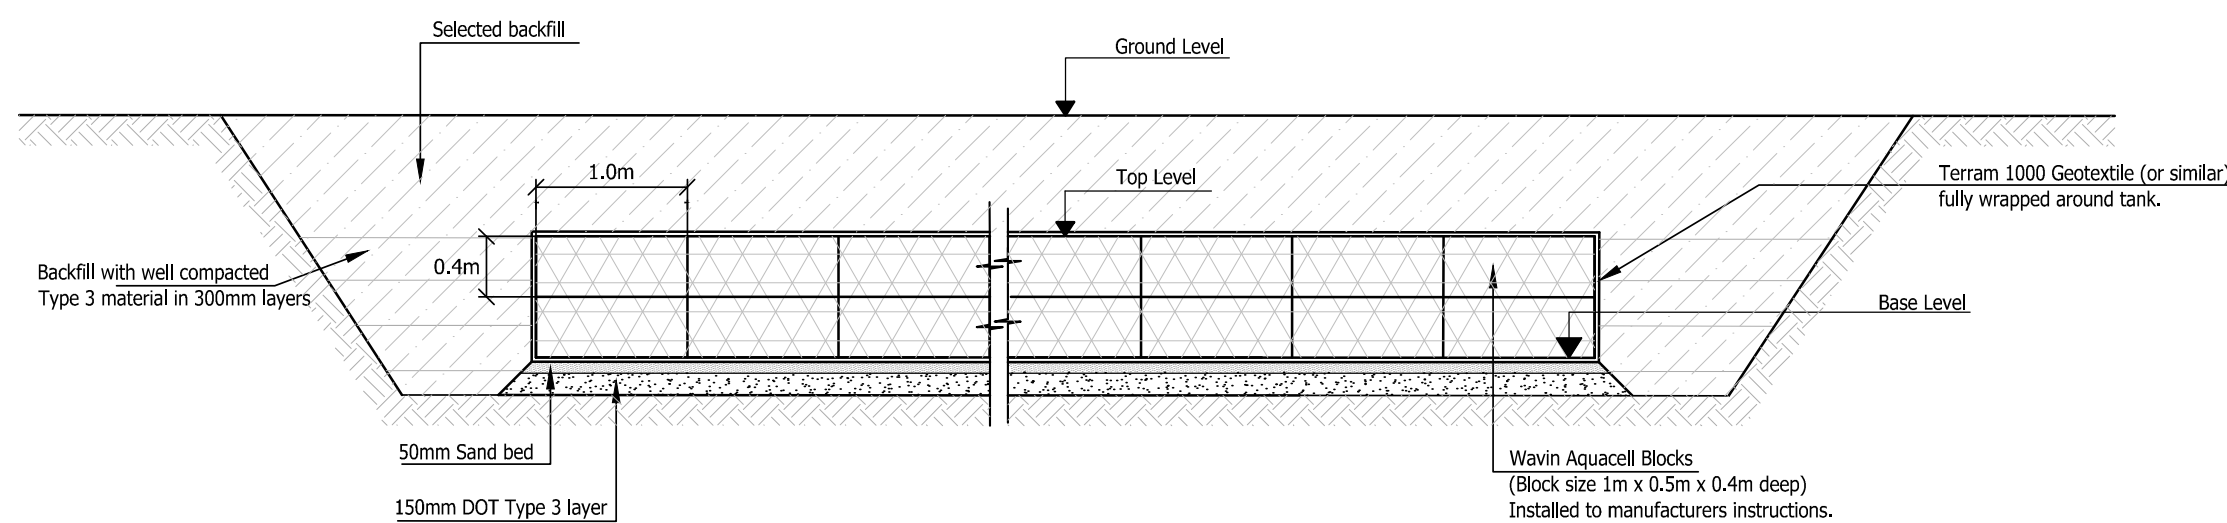


SECTION THROUGH
CELLULAR SOAKAWAY

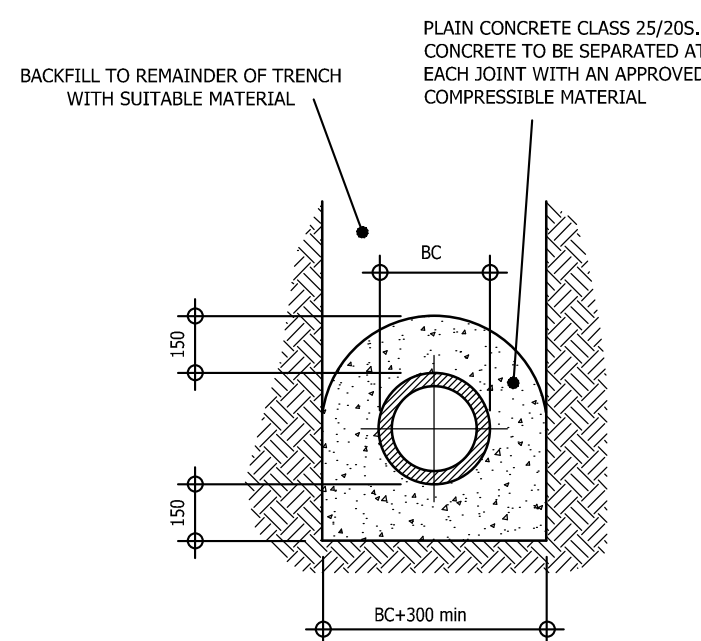

CONCRETE SURROUND

TO BE USED WHERE COVER TO CROWN OF PIPE IS LESS THAN 900mm UNDER ROADS, FOOTWAYS & HARDSTANDINGS AND LESS THAN 600mm IN LANDSCAPED AREAS

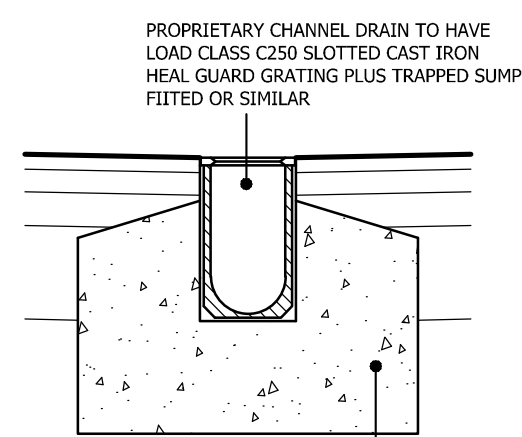

CHANNEL DRAIN DETAIL
(1:10 typical)

GENERAL NOTES

1. The location, size, depth and identification of existing services that may be shown or referred to on this drawing have been assessed from non intrusive observations , record drawings or the like. The contractor shall safely carry out intrusive investigations, trial holes or soundings prior to confirming the location and depth of any services. It is the client's responsibility that the assessments are accurate. Any discrepancies shall be notified to gta prior to works commencing.
2. Tender or billing drawings shall not be used for construction or the ordering of materials.
3. Do not scale. All dimensions and levels to be site confirmed.
4. This drawing shall be read in conjunction with all relevant architects, consultants drawings and specifications, together with H&S plan requirements.
5. Copyright : This drawing must not be copied, amended nor reproduced without the prior written agreement of gta.
6. All drawings specifications and recommendations made by gta are subject to Local Authority and other relevant Statutory Authorities approval. If the works or services become abortive due to the client's process prior to these approvals is considered wholly at the Clients risk, gta hold no responsibility for resulting abortive works or costs.

P2	Baffle detail added		13.06.25	CM	MR		
P1	INITIAL ISSUE		27.2.25	CM	MR		
Rev	Amendments		Date		Dsn	Cnl	
Status	PRELIMINARY						
Client MR O. ATKINSON							
Architect							
Project HURST WICKHAM BARN COLLEGE LANE, HURSTPIERPOINT							
Title DRAINAGE DETAILS							
Date FEBRUARY 2025		Scale @ A1 AS SHOWN					
Clients Ref.		Project Ref. 10644					
 civils & Transport Maple House, 192-198 London Road, Burgess Hill, West Sussex, RH15 9RD Tel: 01444 871444 Web: www.gtacivils.co.uk							
Drawing Number 10644/1601					Rev. P2		