

DAVID JENKINS DESIGN

RIBA CHARTERED ARCHITECTS





RED HOUSE, CUCKFIELD ROAD, STAPLEFIELD, RH17 6ET

PROPOSED EXTENSIONS & ALTERATIONS TO
EXISTING HOUSE AND EXISTING GARAGE/ HOME OFFICE

Planning Permission DM/25/1422
Discharge of Planning Conditions
Issue 2 - Submission
October 2026

Materiality - Condition 3

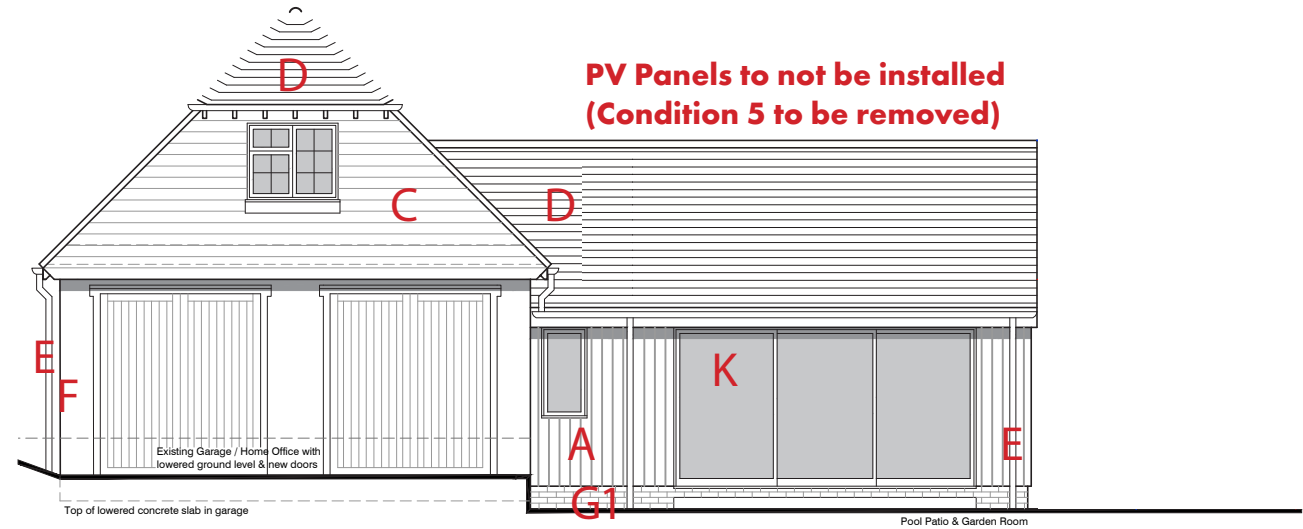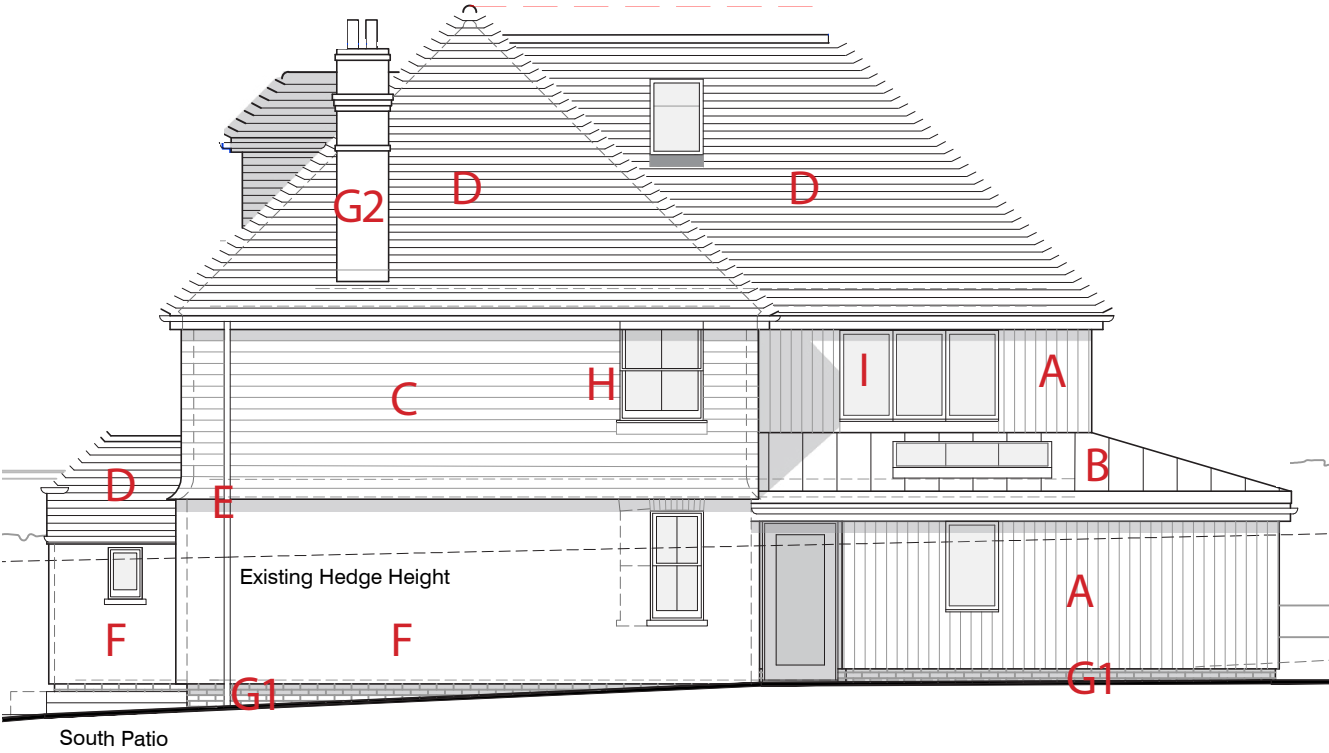


Elevations not to scale



Timber Cladding Untreated




Zinc Roofing

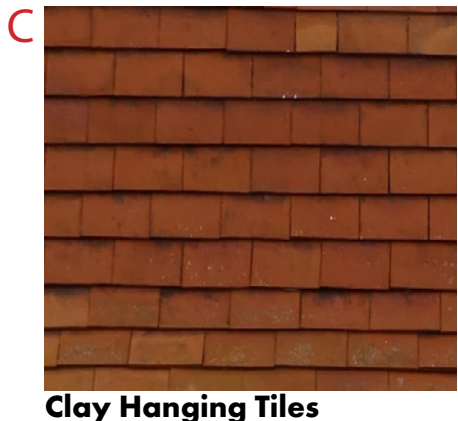

Clay Hanging Tiles



Plain Clay Roof Tiles

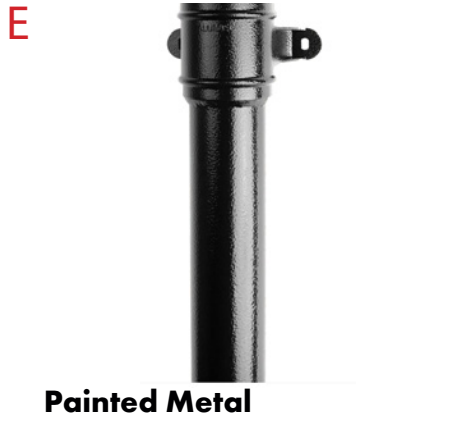

Painted Metal rainwater pipe



Existing White Painted Brick



Brick - 1 - Plinth
2 - Chimney



Traditional Appearance Aluclad Timber Windows



Aluminium Casement Windows




Timber Front Door



Aluminium Bifold / Sliding Doors

Landscape - Condition 4

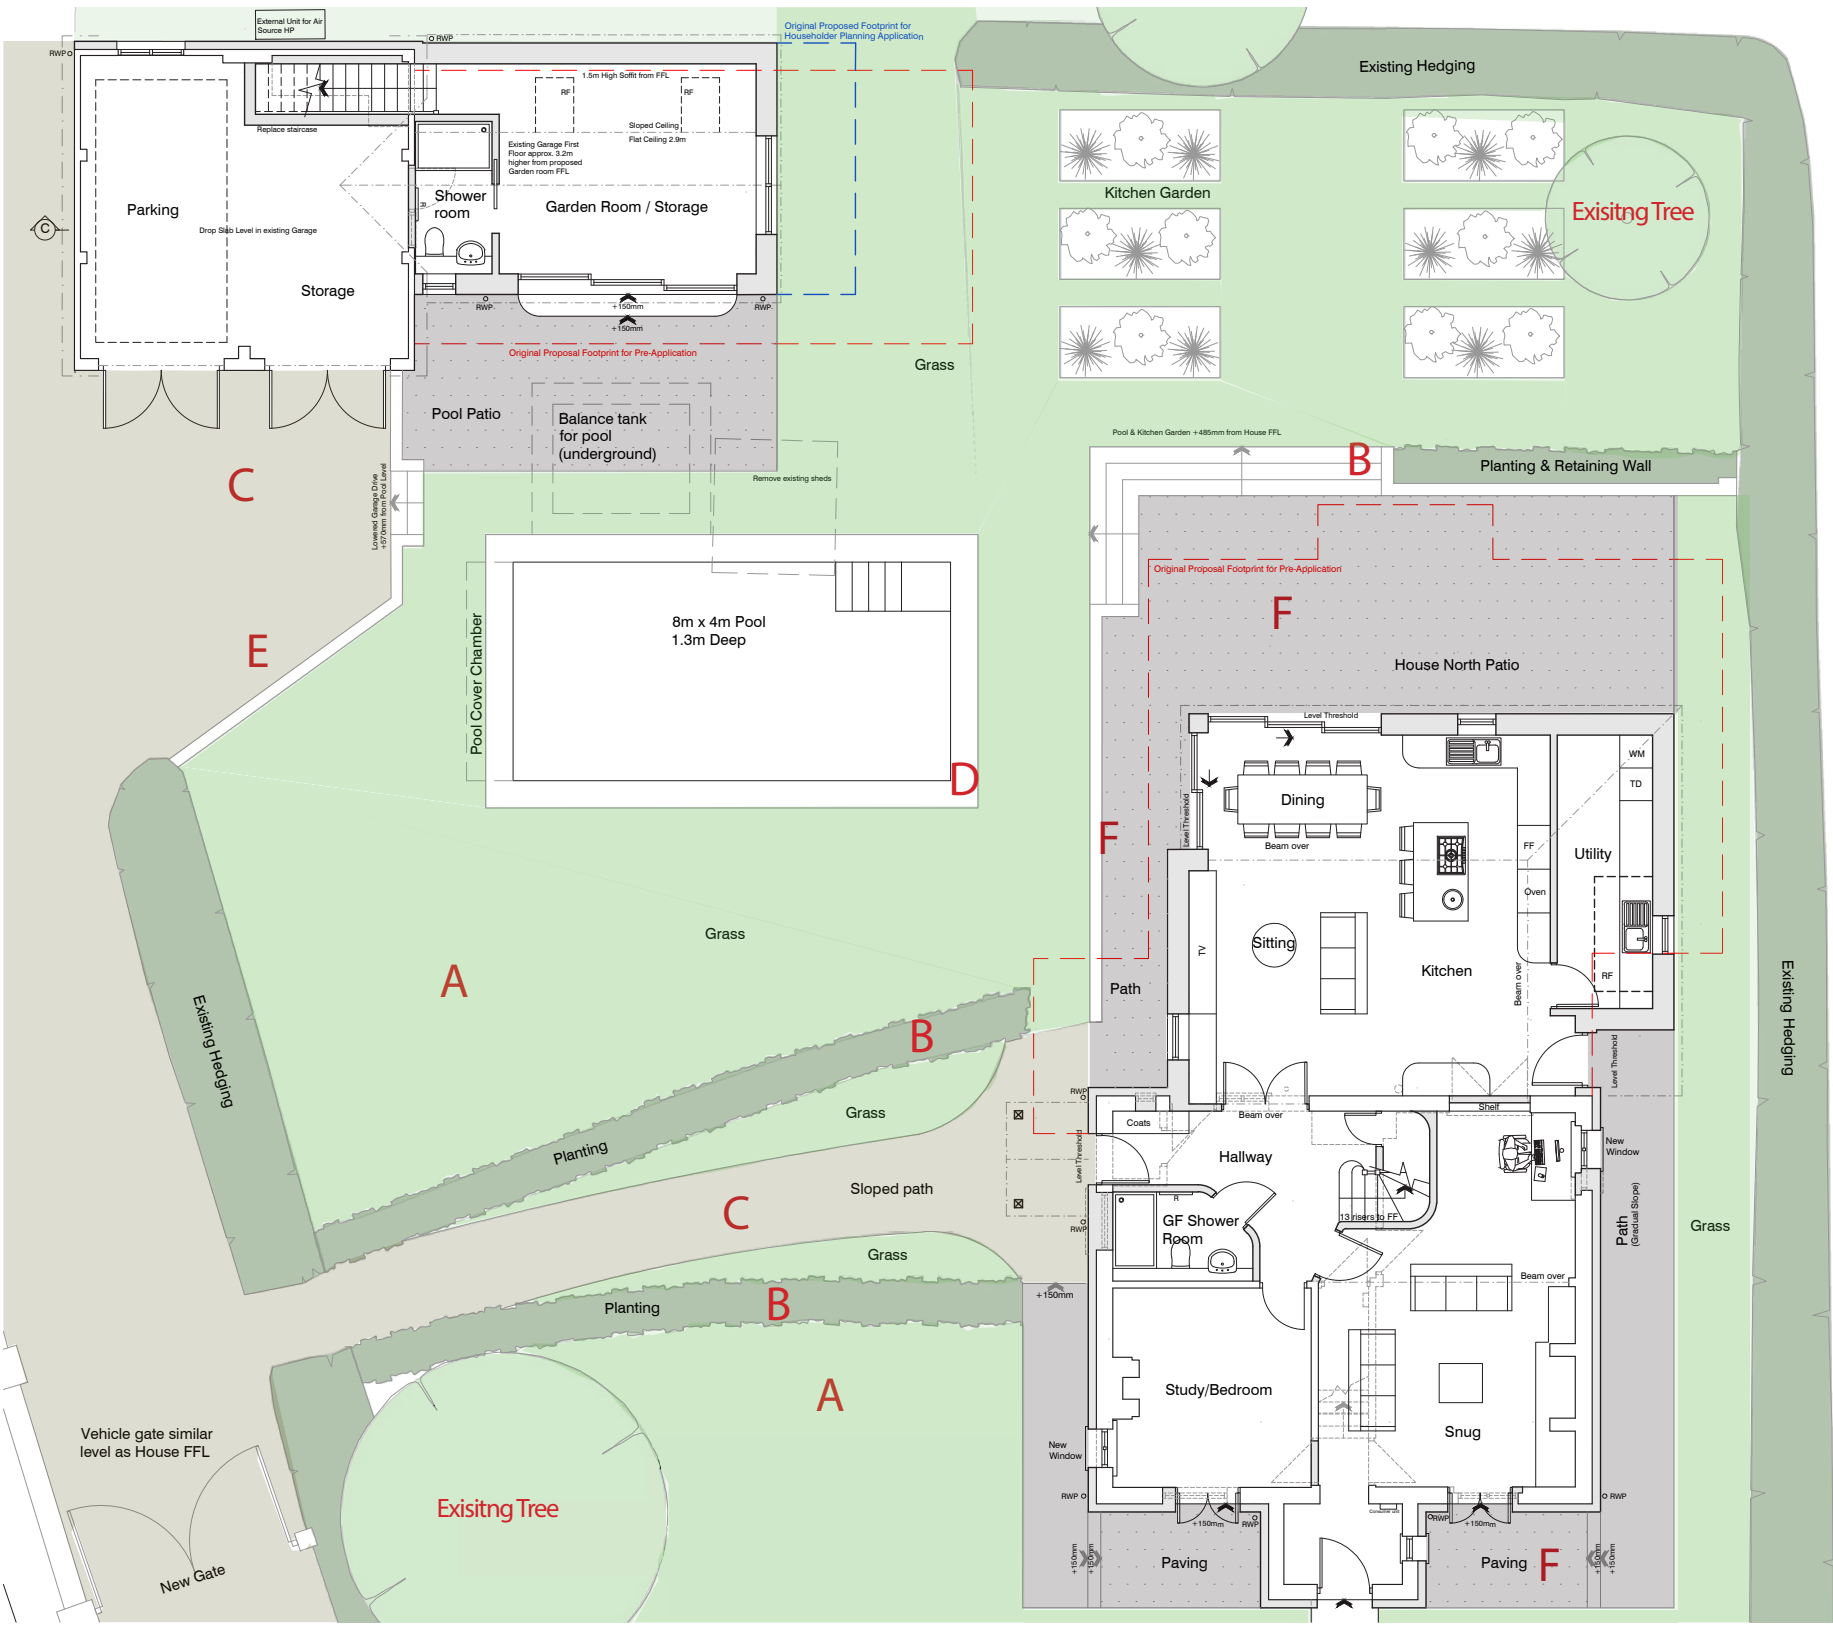


Plan not to scale



Grass



Cherry Laurel

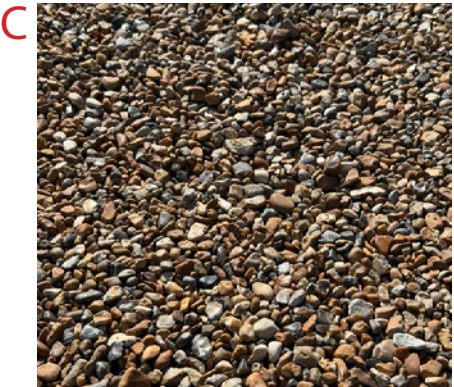


Gravel



Porcelain Pavers




Retaining wall built from reusing existing sandstone blocks and recycled bricks from demolished outhouse

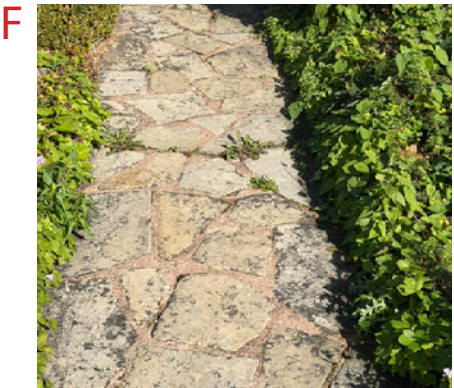



Reused Existing Sandstone Pavers

Typical Details - Condition 6


Existing House Renovation

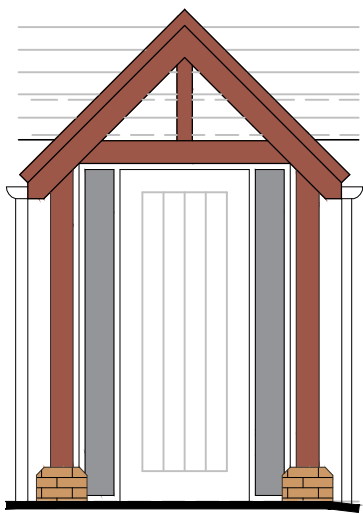


Existing House Proposed Front Door

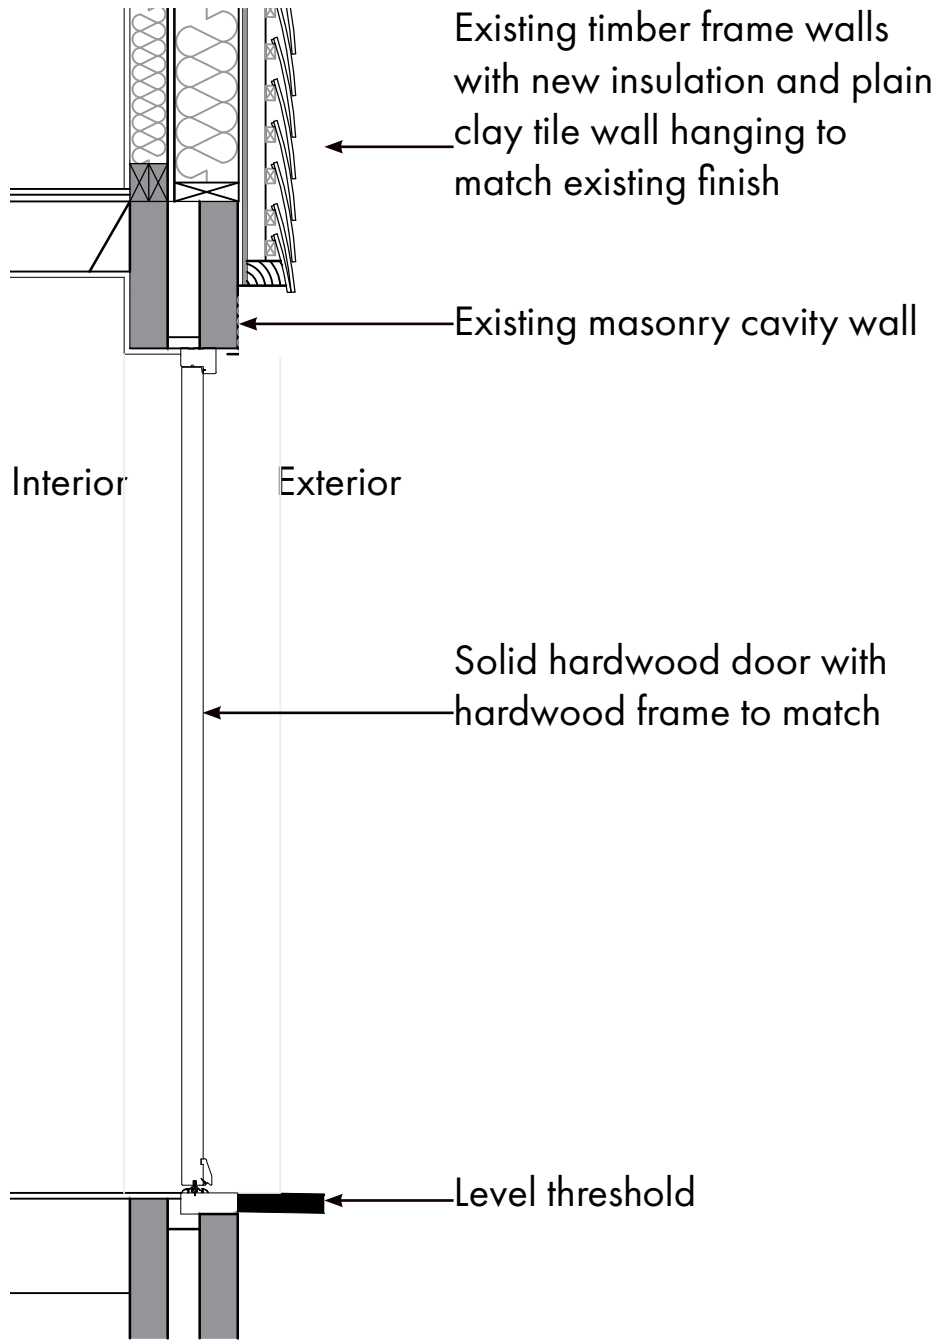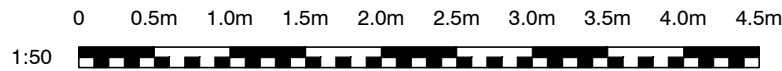


Front Door - Section


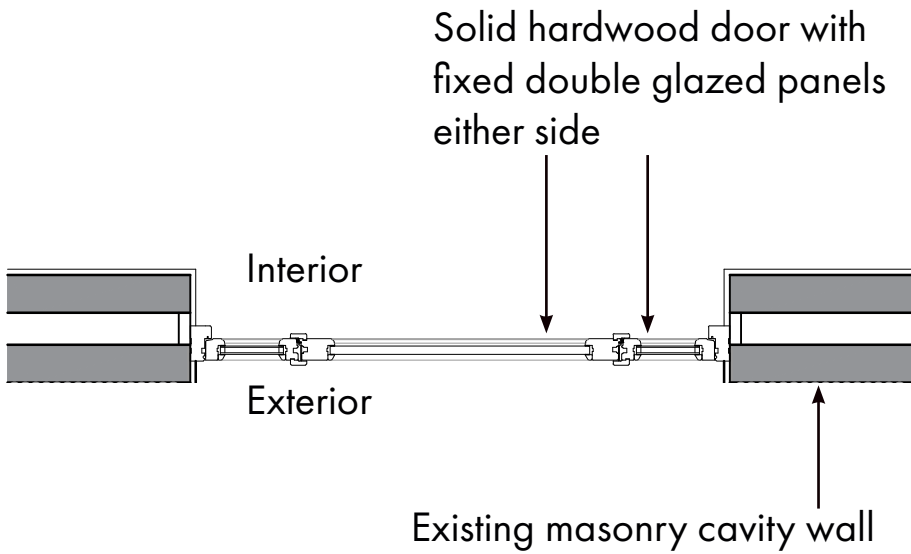


Front Door - Plan

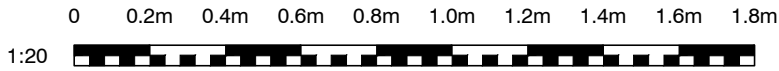


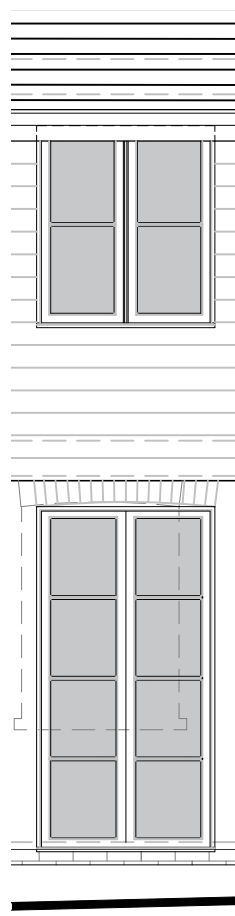


**Existing House Proposed FF Windows
& Proposed GF Glazed Doors**

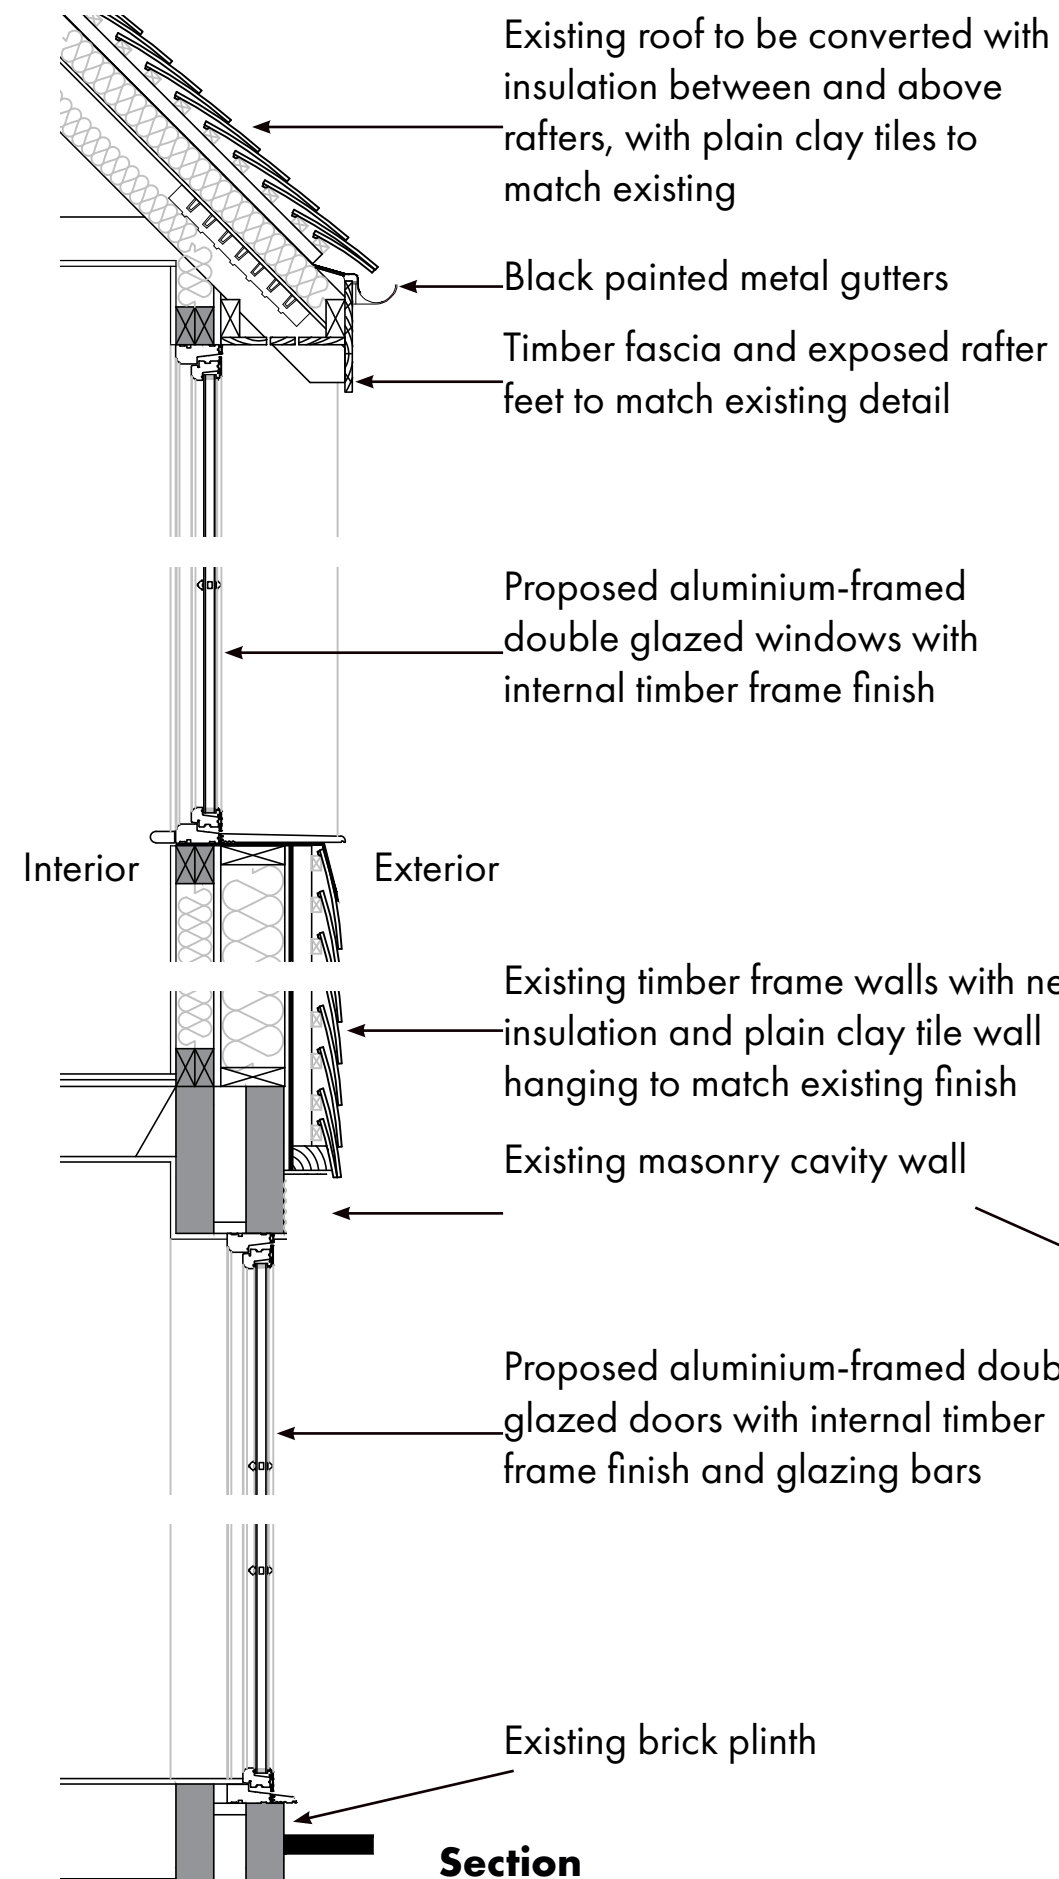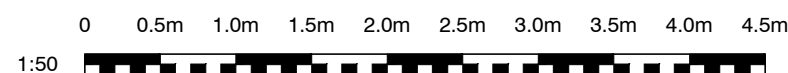


Typical Details - Condition 6

Existing House Renovation

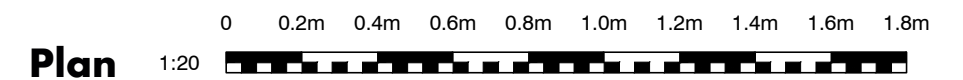
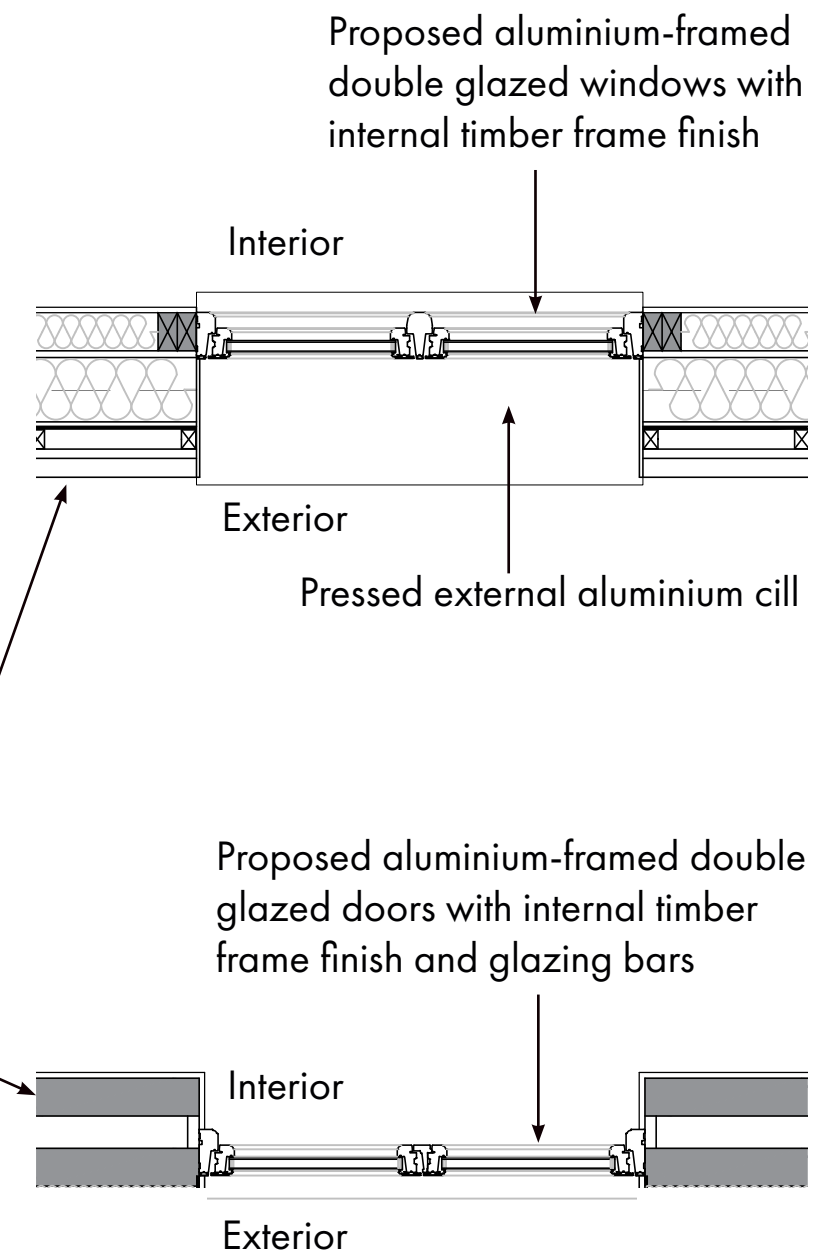


Typical Details - Condition 6


Existing House Renovation

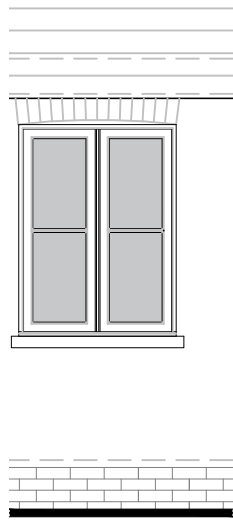


Existing House Proposed GF Window

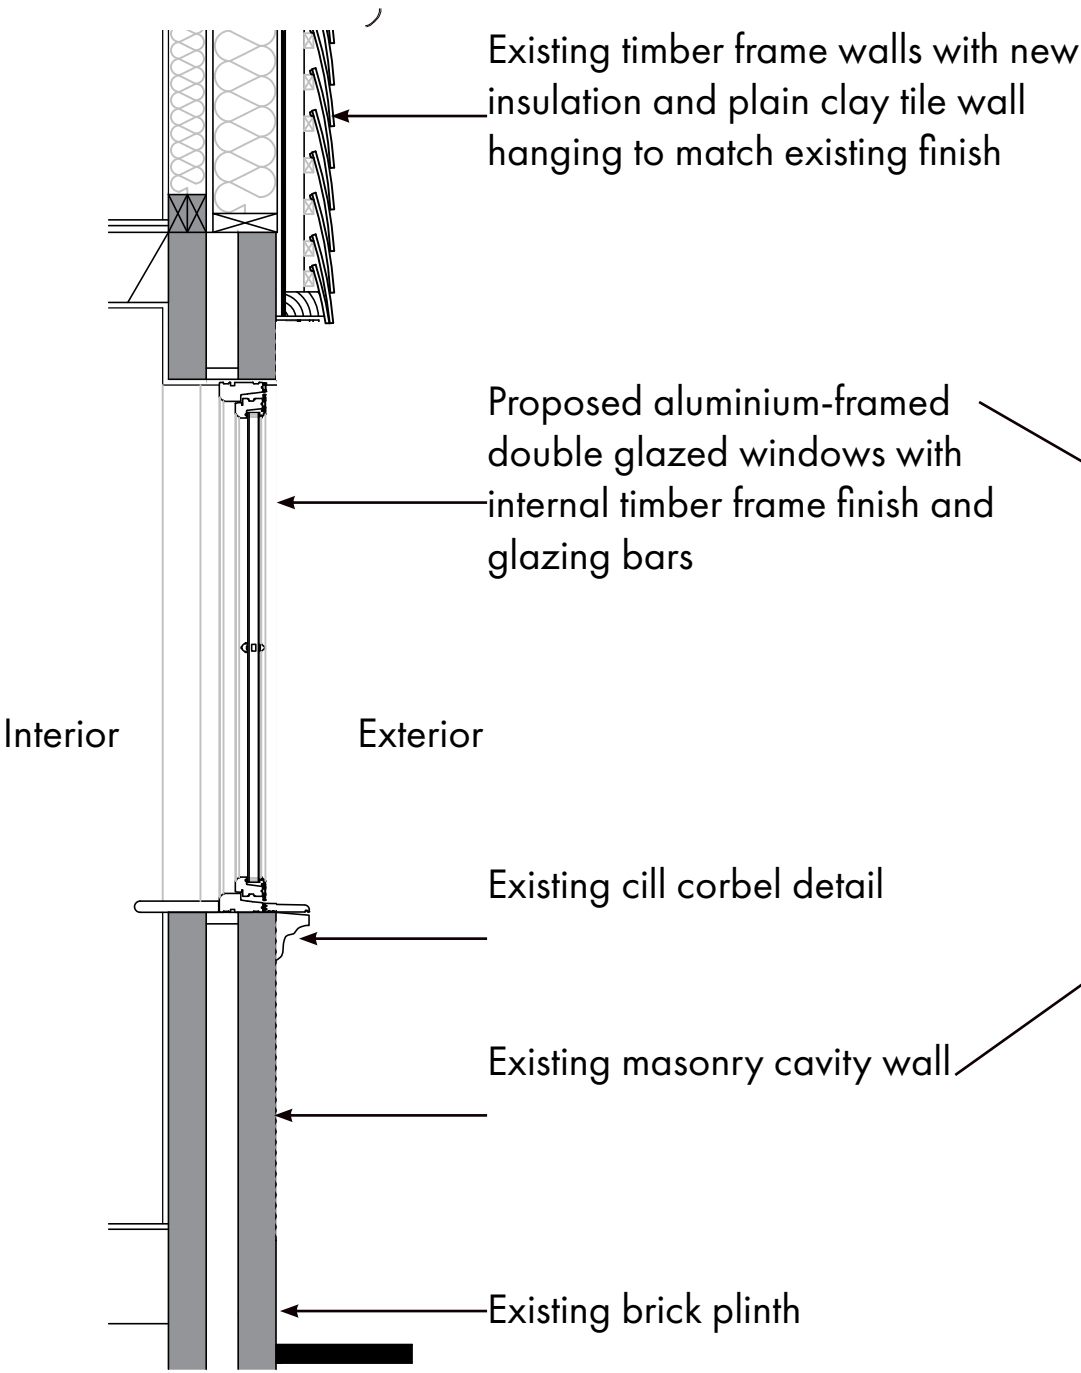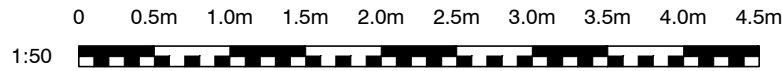

Section

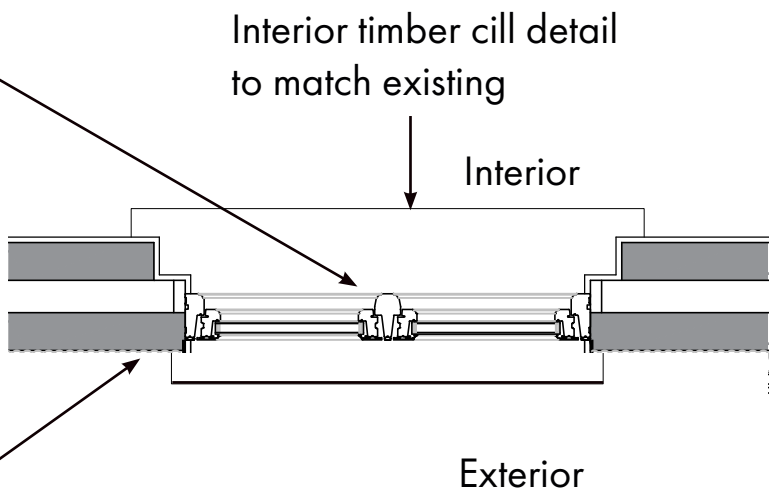


Plan



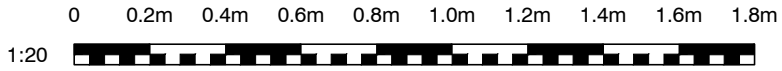


Typical Details - Condition 6


House Extension

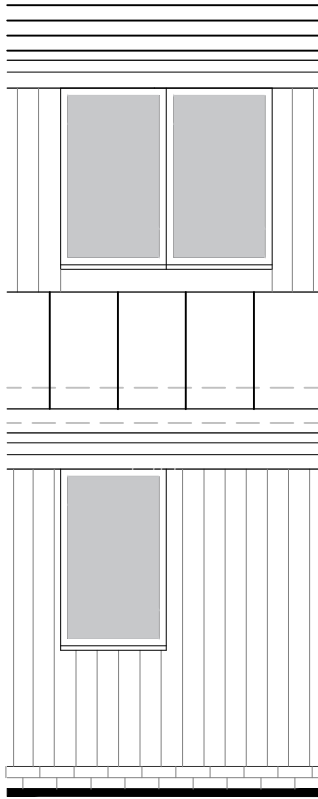


House Extension Proposed Windows

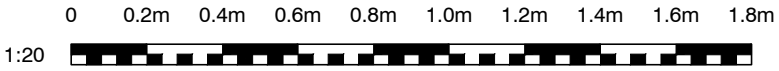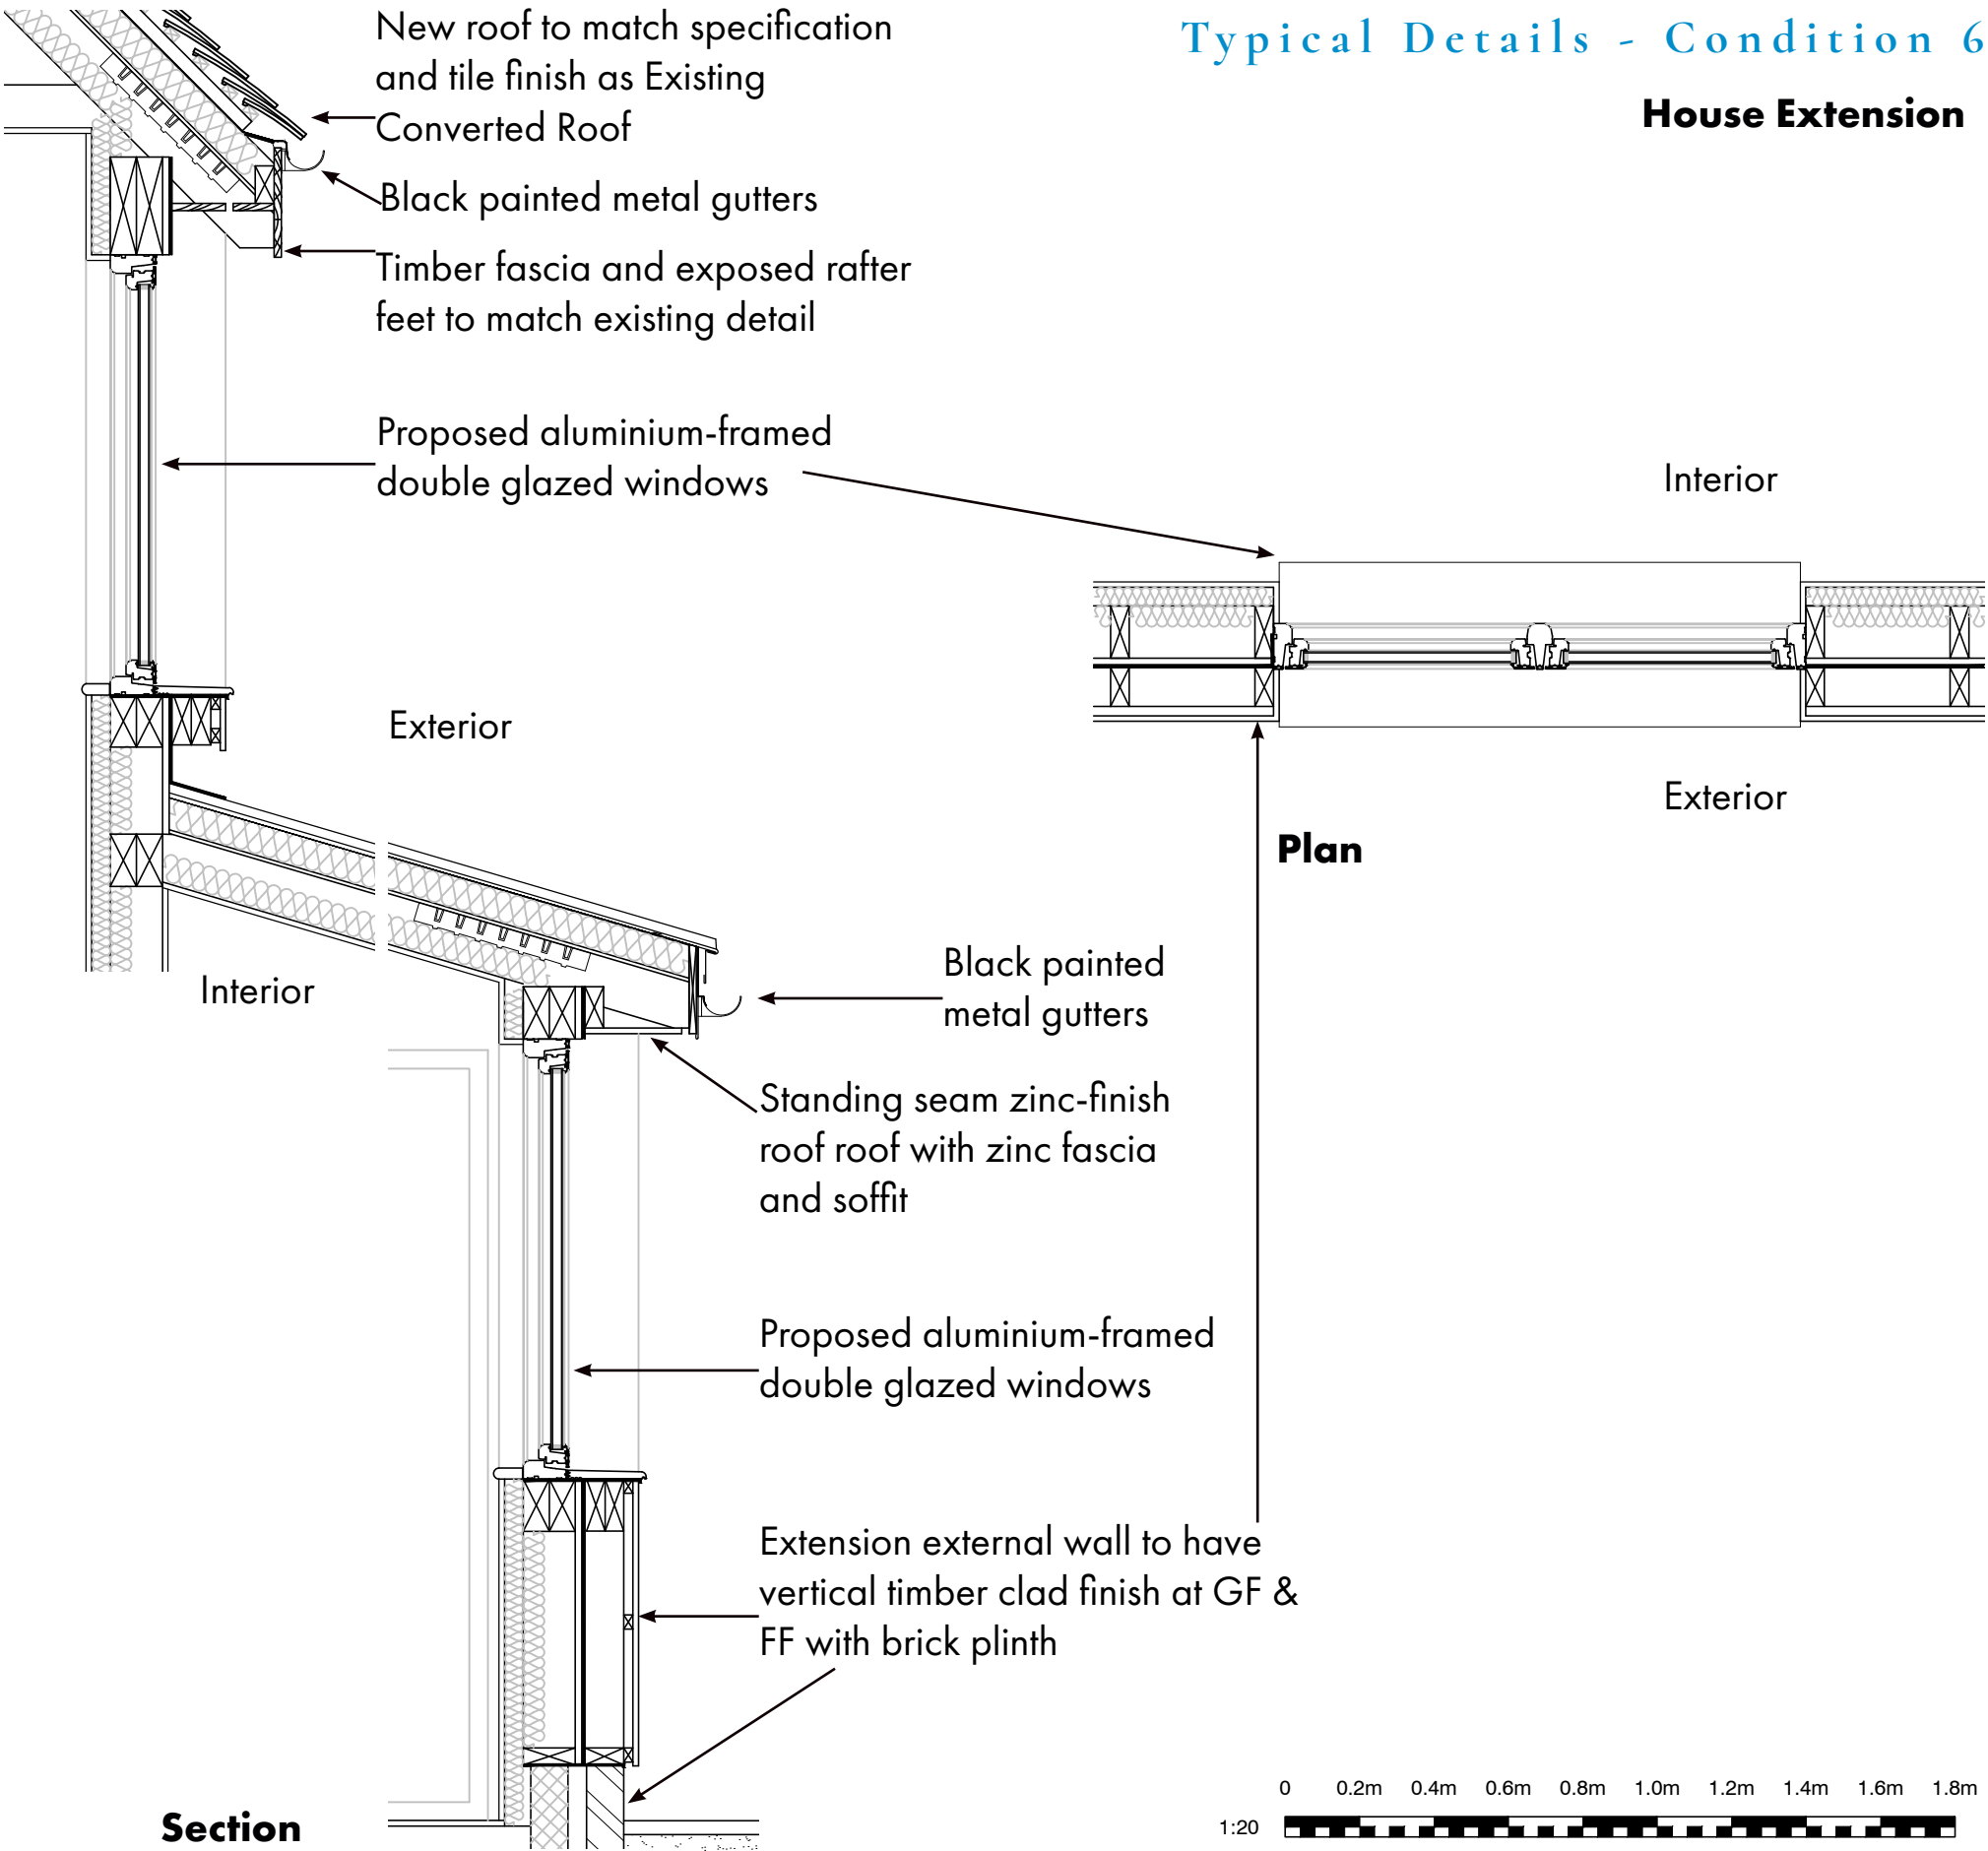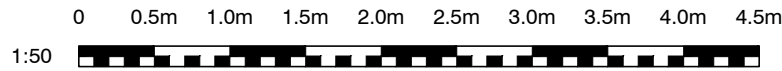


Typical Details - Condition 6 House Extension Bifold Doors

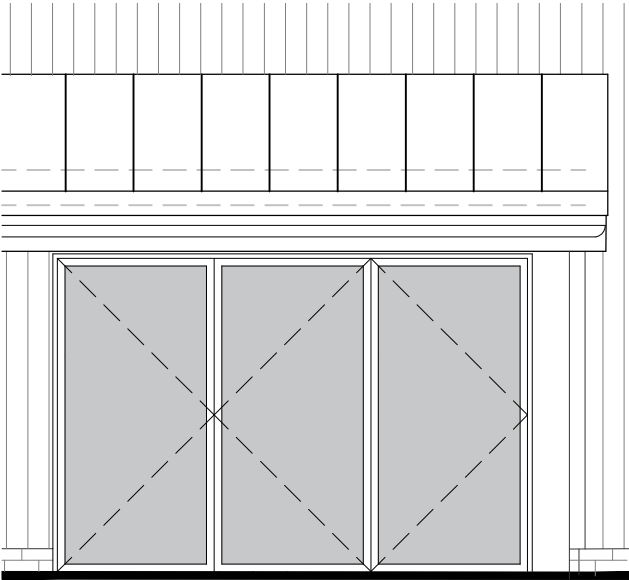



Elevation

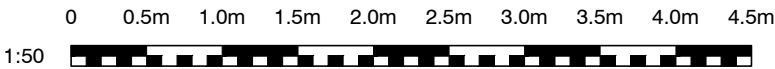

Extension external wall to have vertical timber clad finish at GF & FF with brick plinth

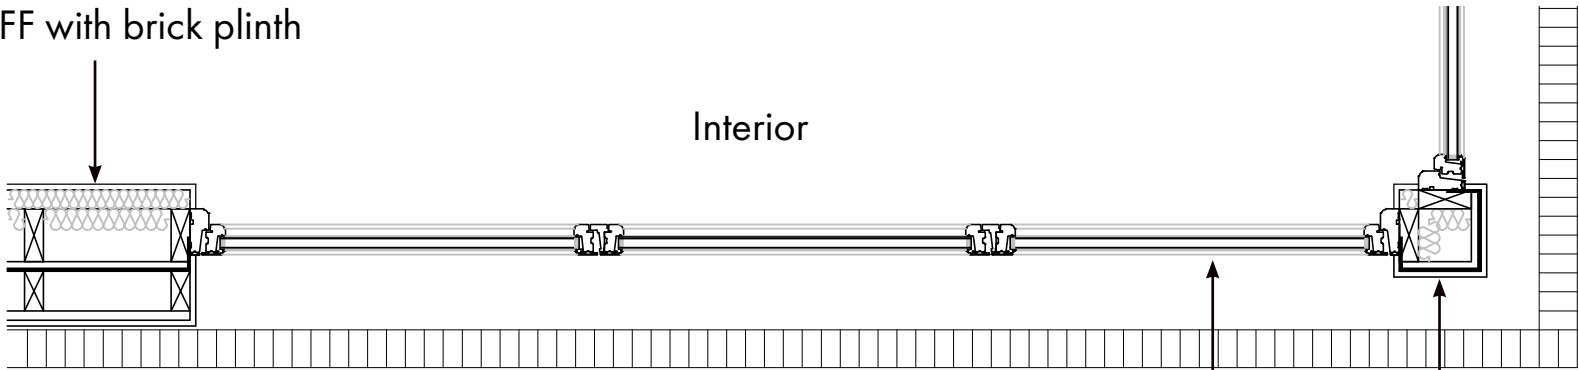


Plan

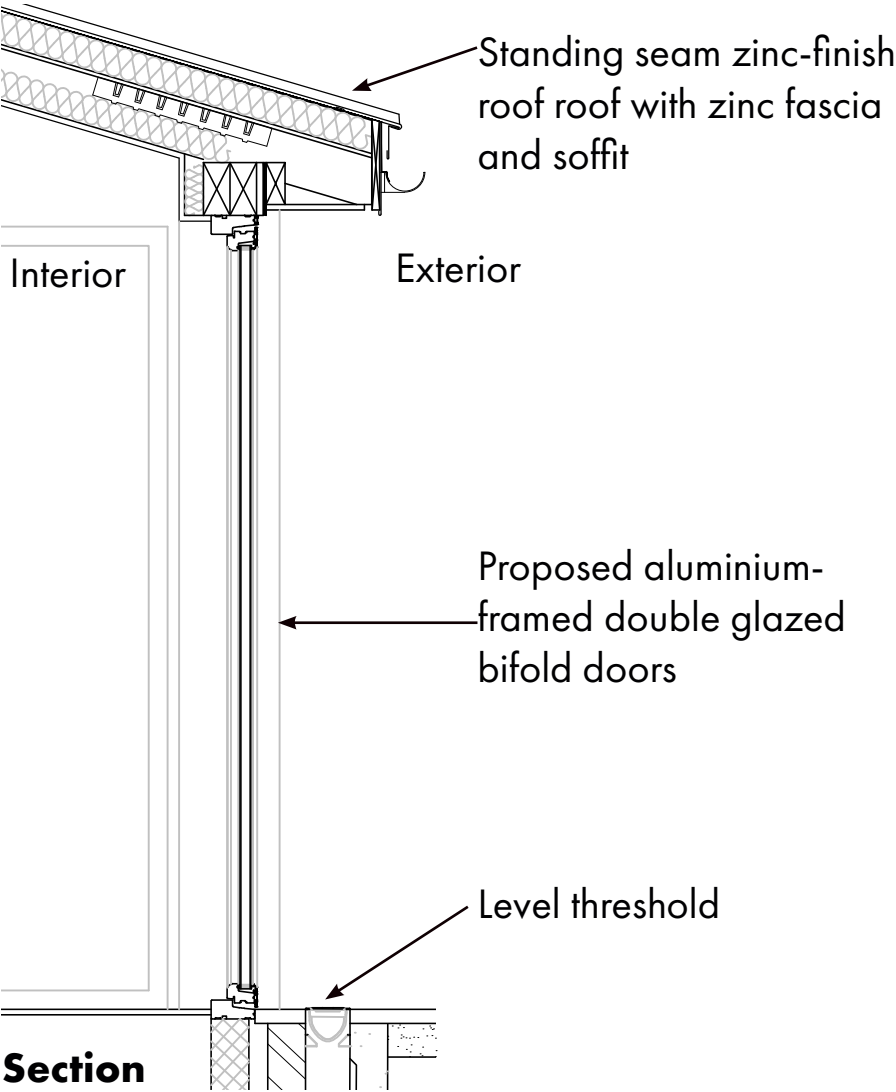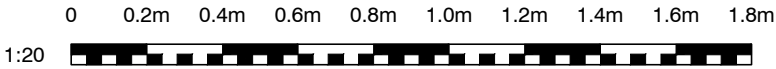




Section

Typical Details - Condition 6

Garage Proposed Windows

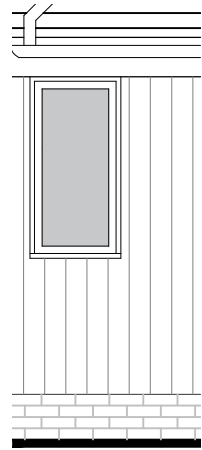


Proposed Garage Window

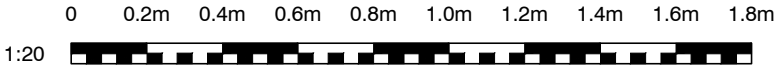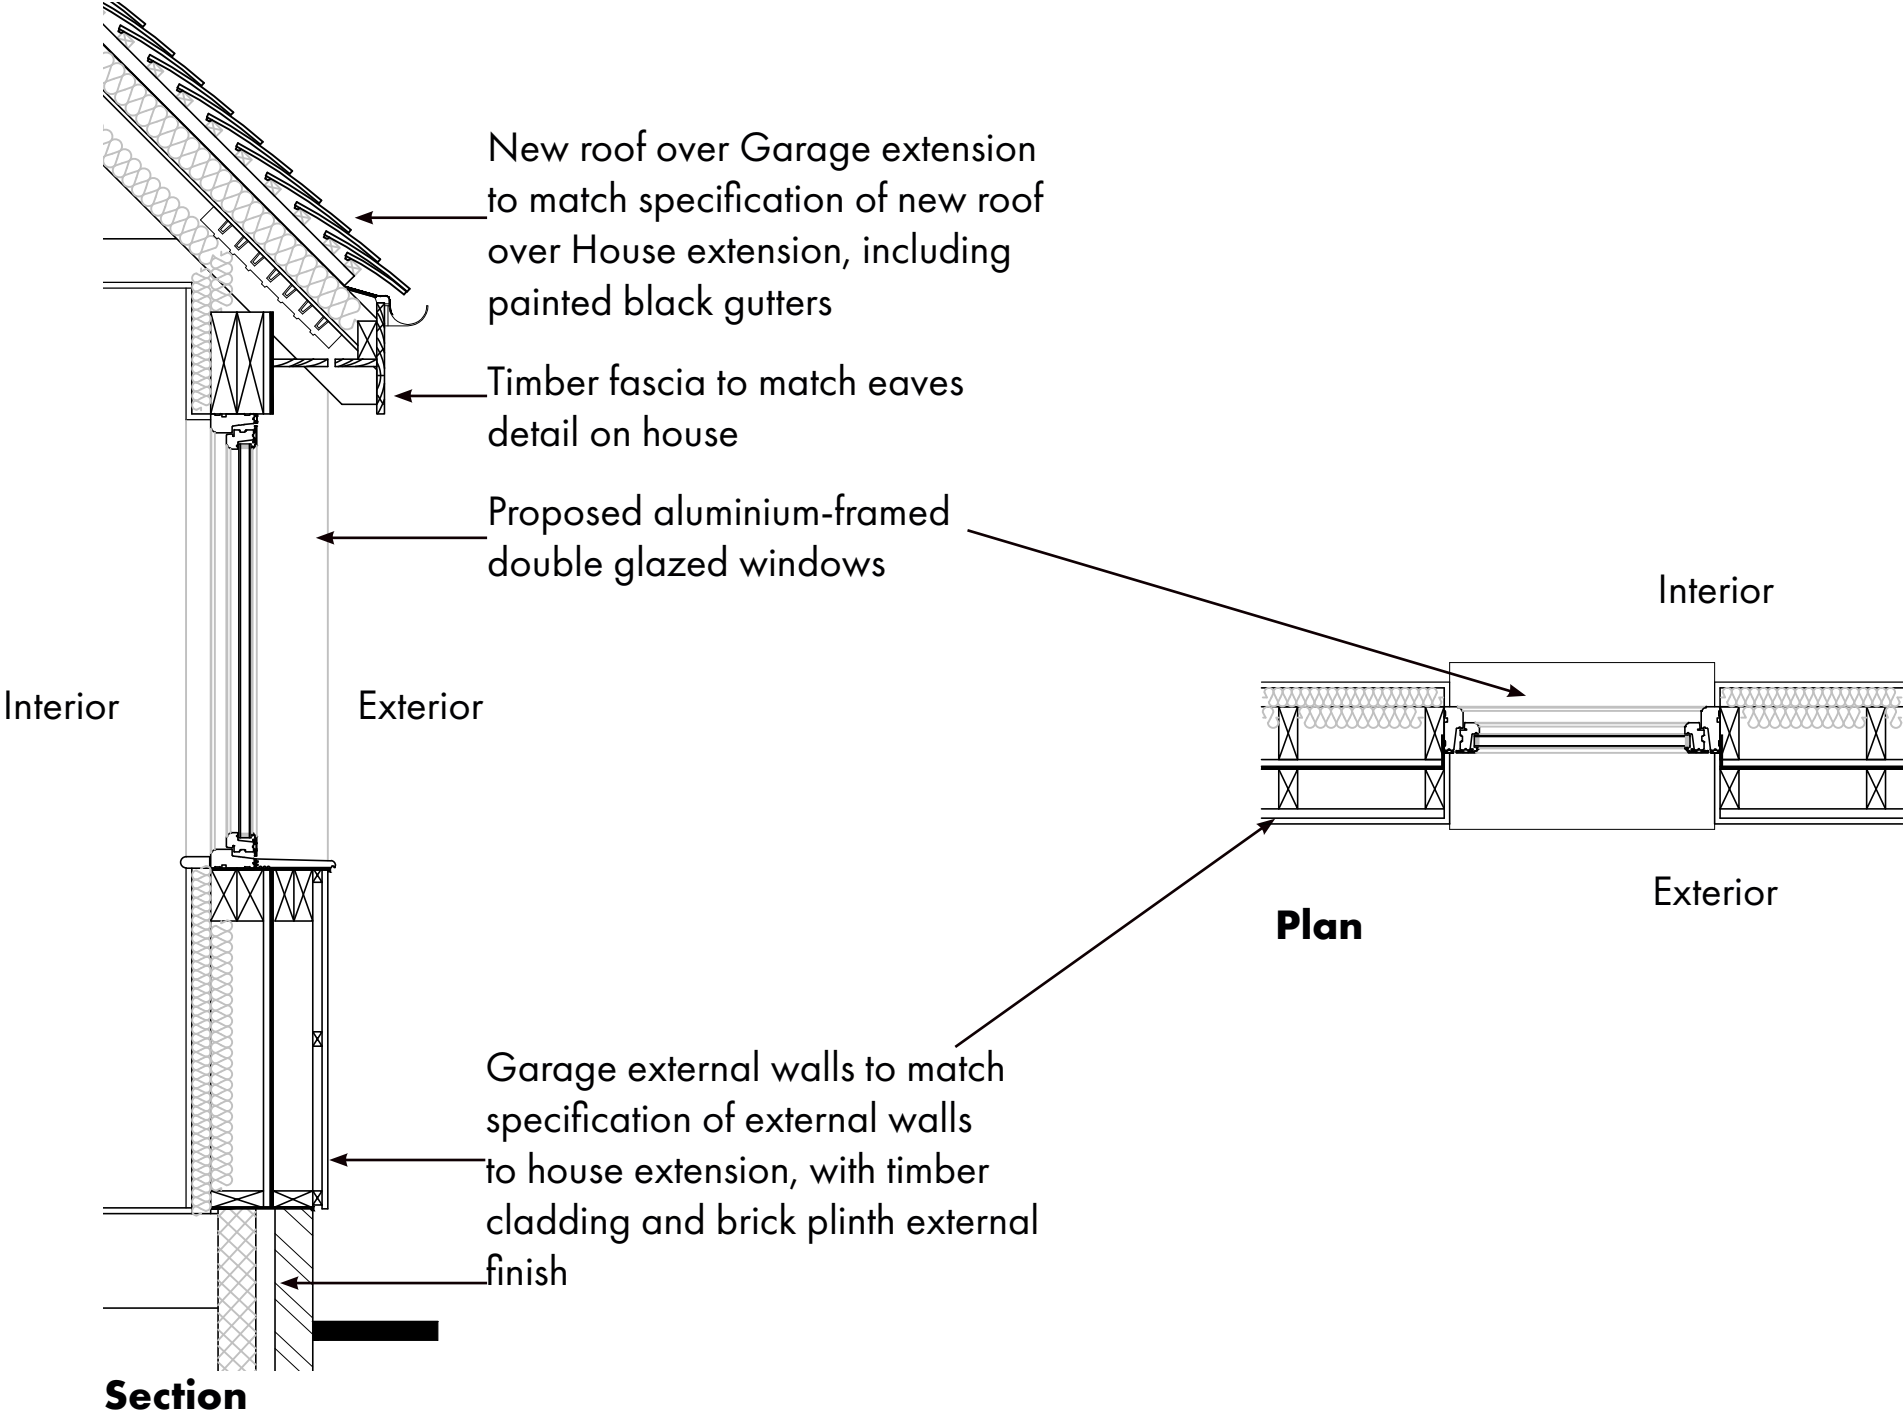
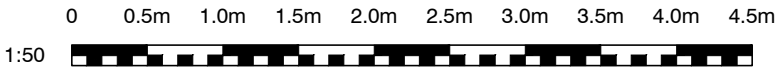


Typical Details - Condition 6

Garage Extension
Proposed Glazed Doors

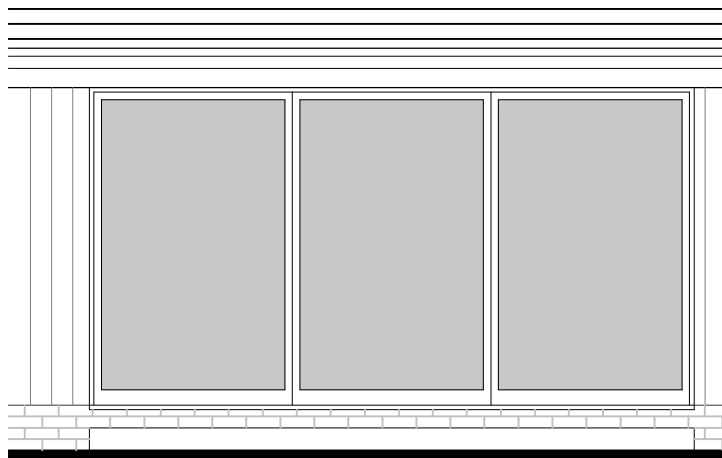

Elevation

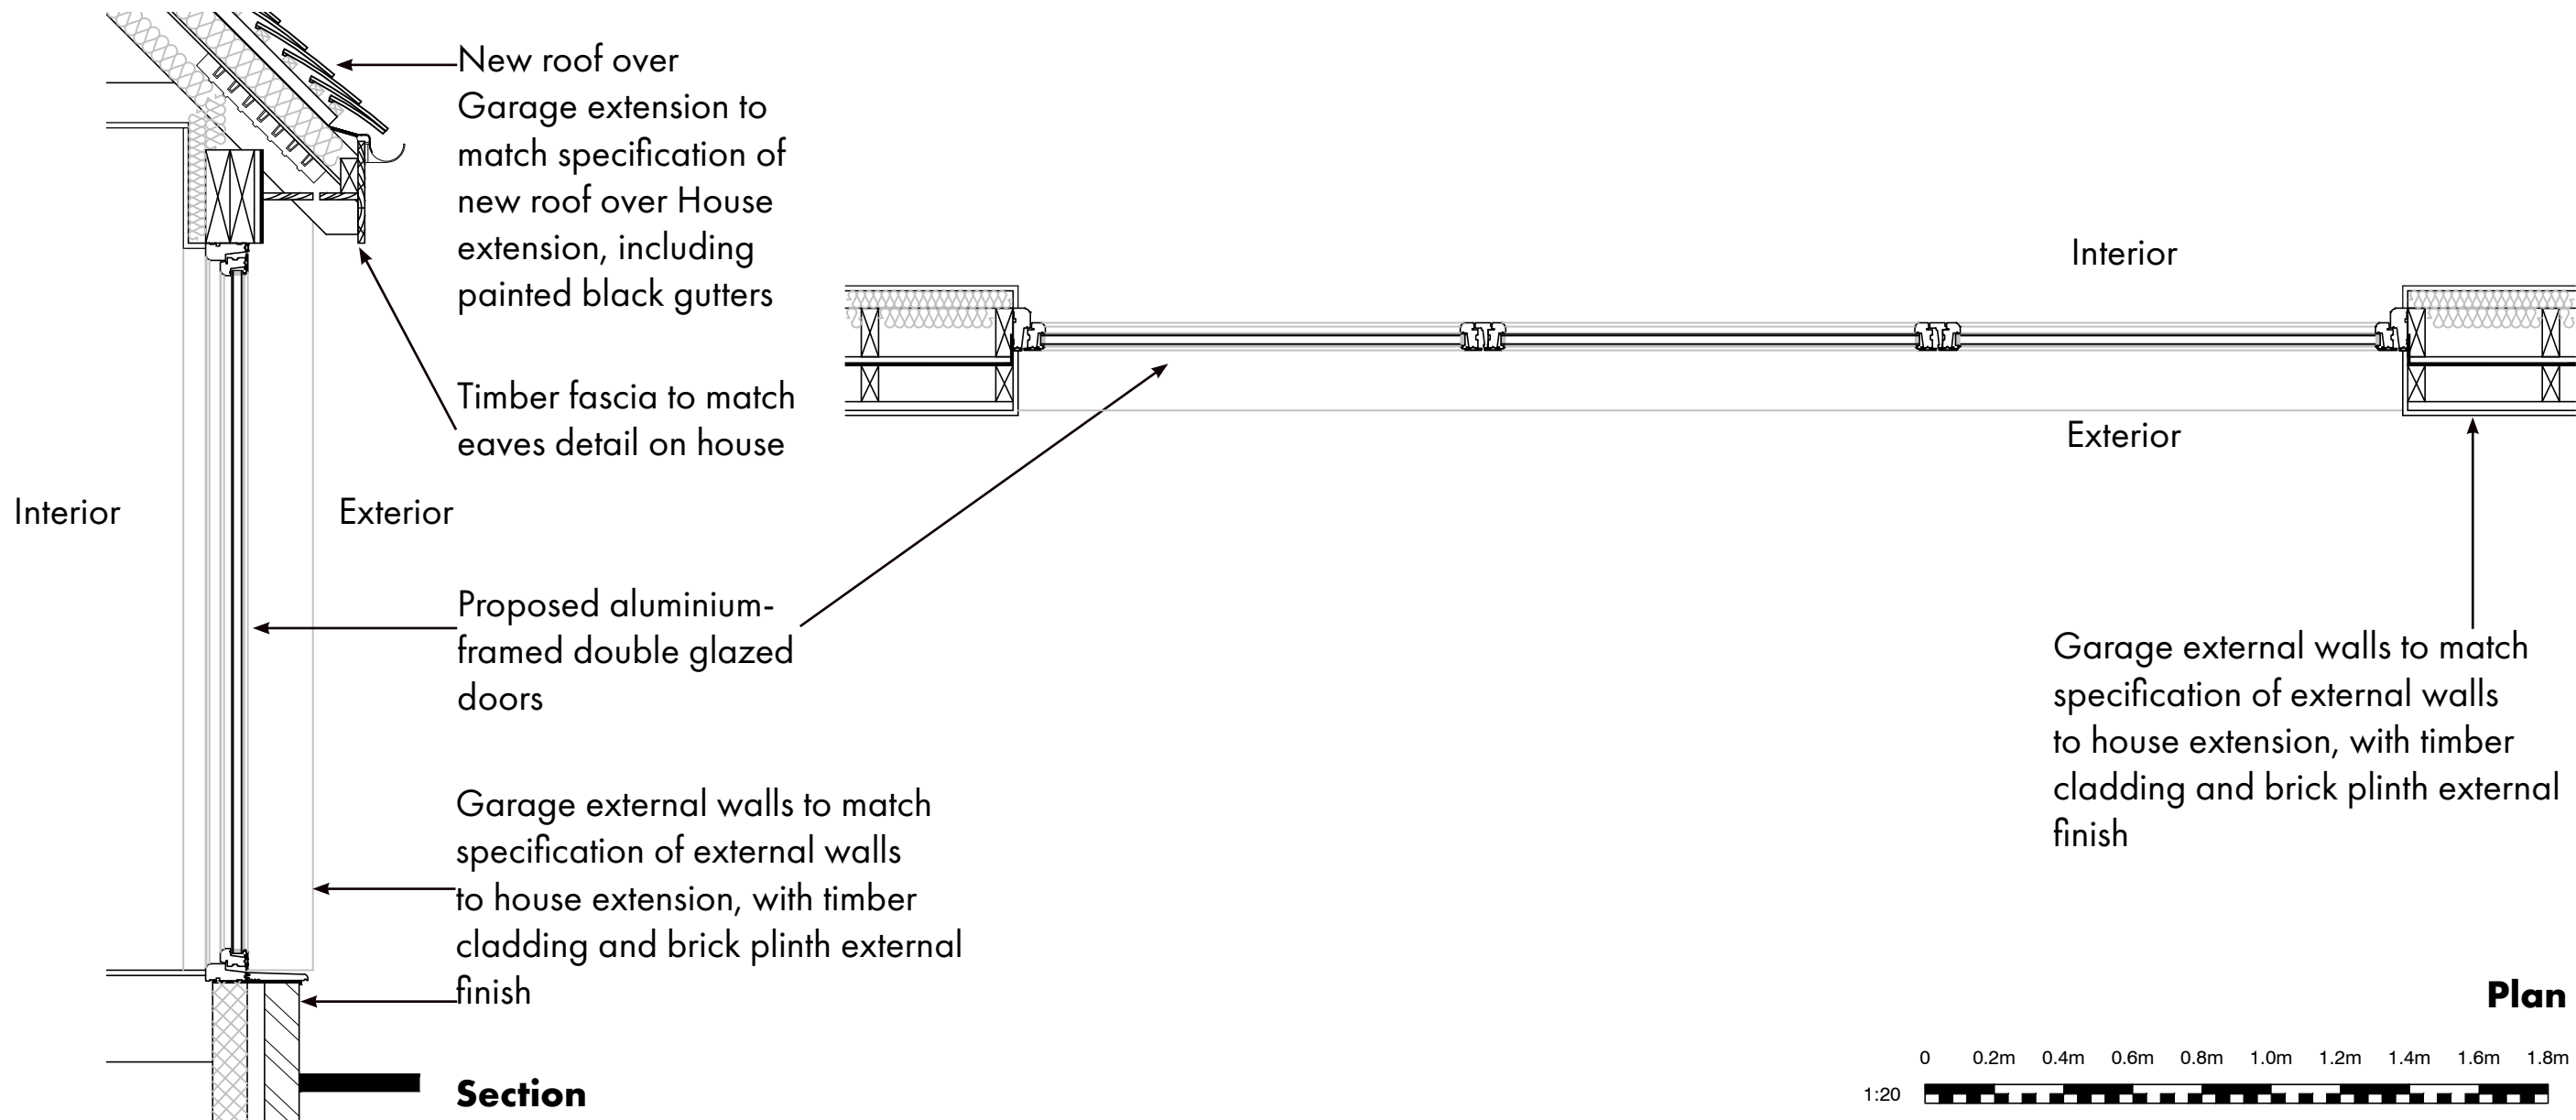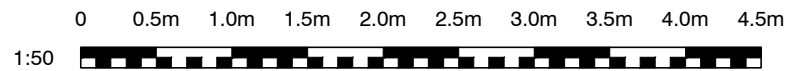

Section

Plan

DAVID JENKINS  DESIGN

RIBA CHARTERED ARCHITECTS

THE ARCHITECTS OFFICE,
GOWER ROAD, HAYWARDS HEATH,
WEST SUSSEX RH16 4PL

T: 01444 484811

E: INFO@DAVIDJENKINSDESIGN.CO.UK