


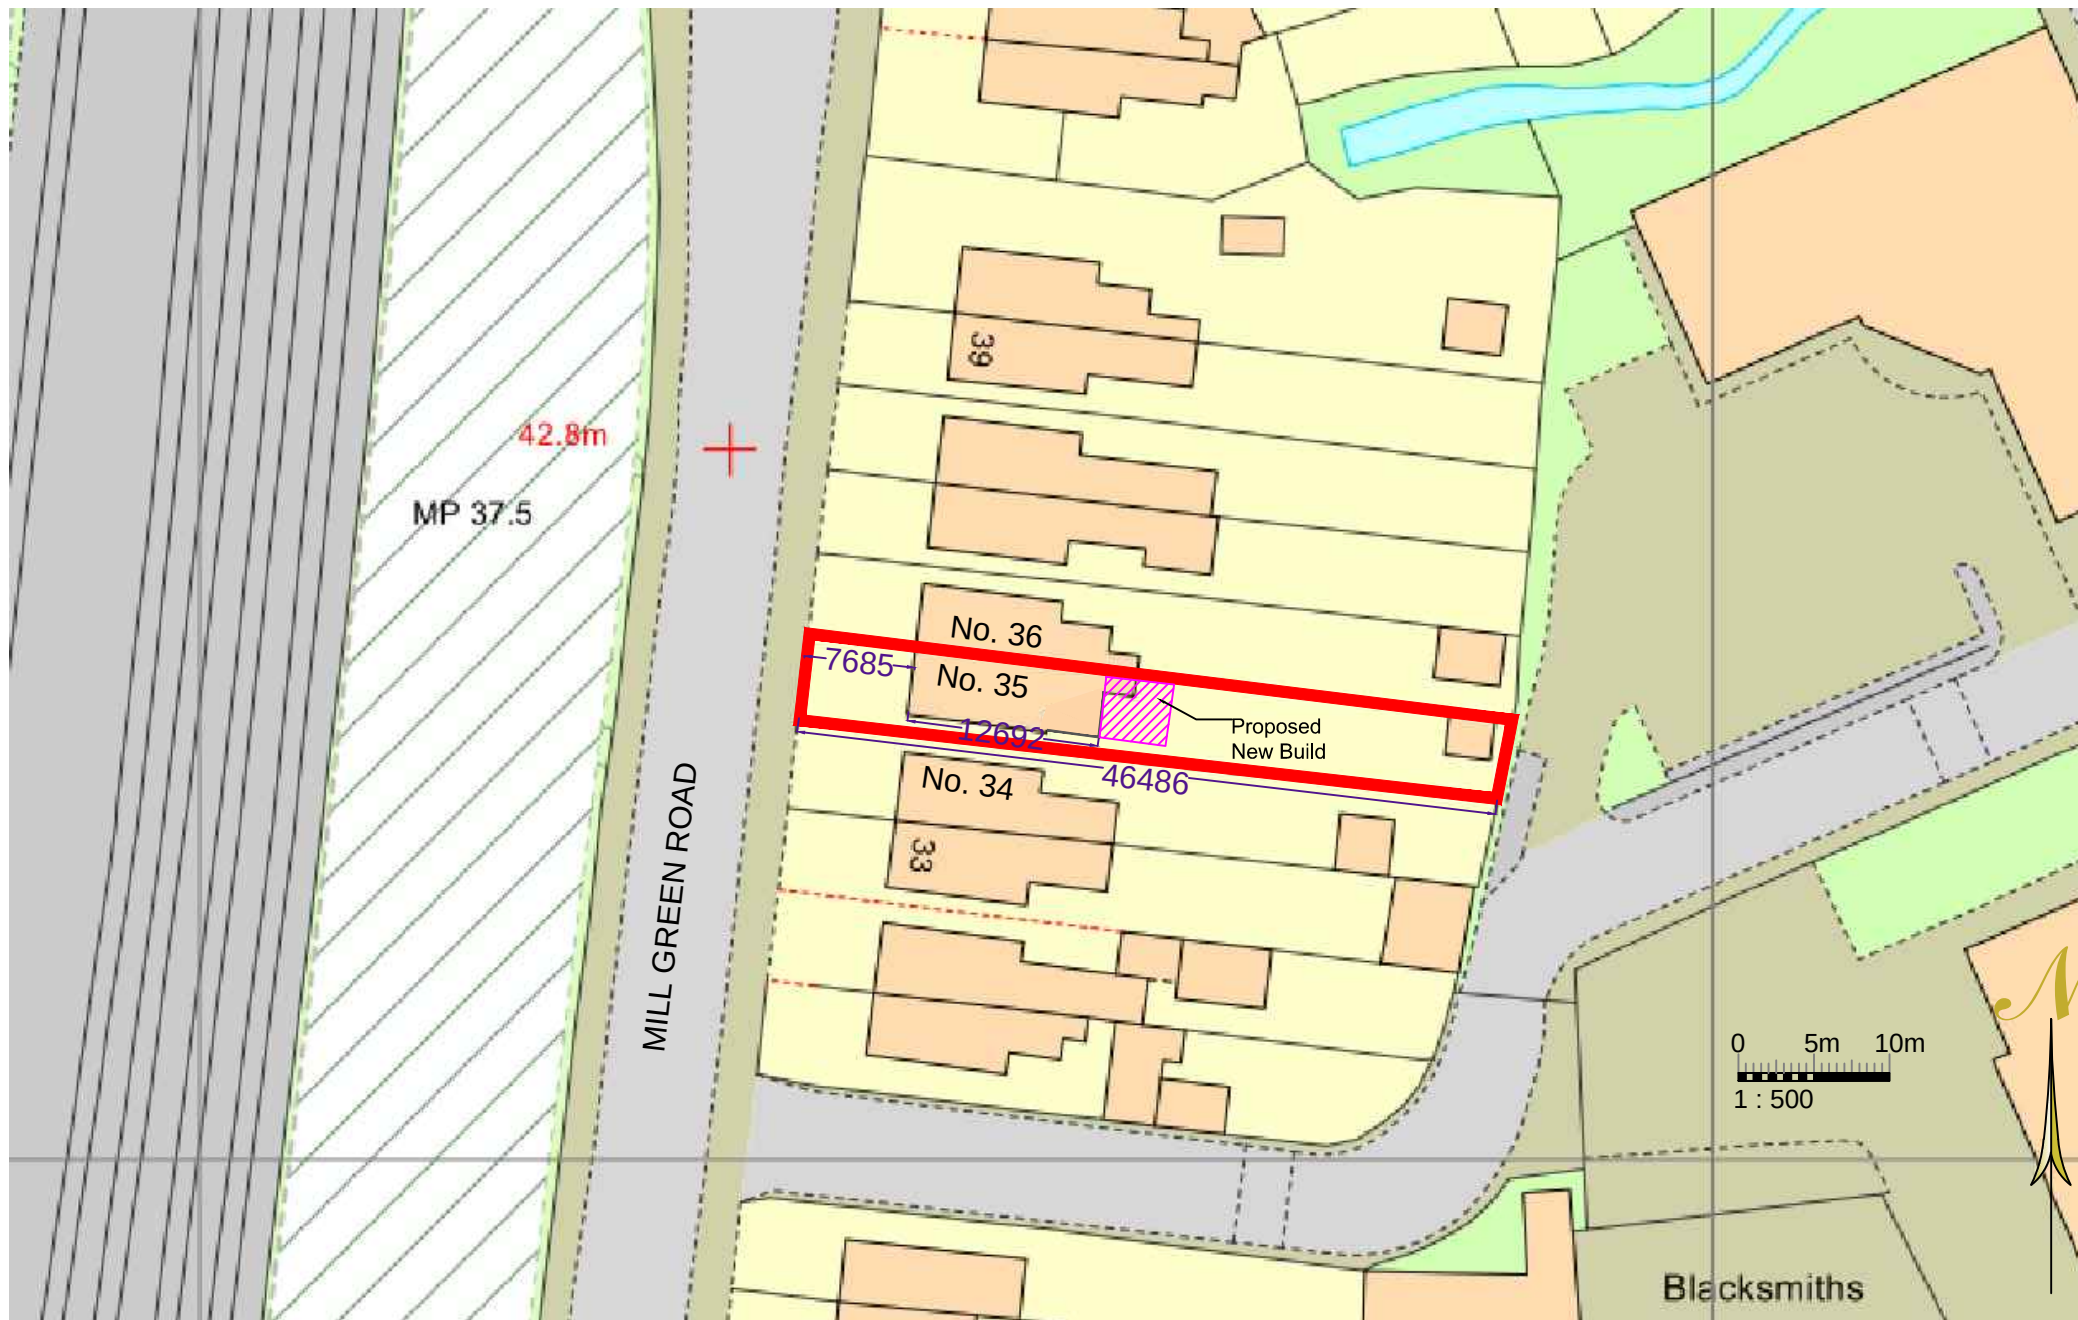

NOTE: For construction, all dimensions must be checked on site and not scaled from this drawing

Client:

Mr E Stokeley

Drawing Title:

Block Plan 500

Site:

35 Mill Green Road Haywards
Heath
RH16 1XQ

Scale:

1:500

Date:

27/01/2026

Paper size

A 4