


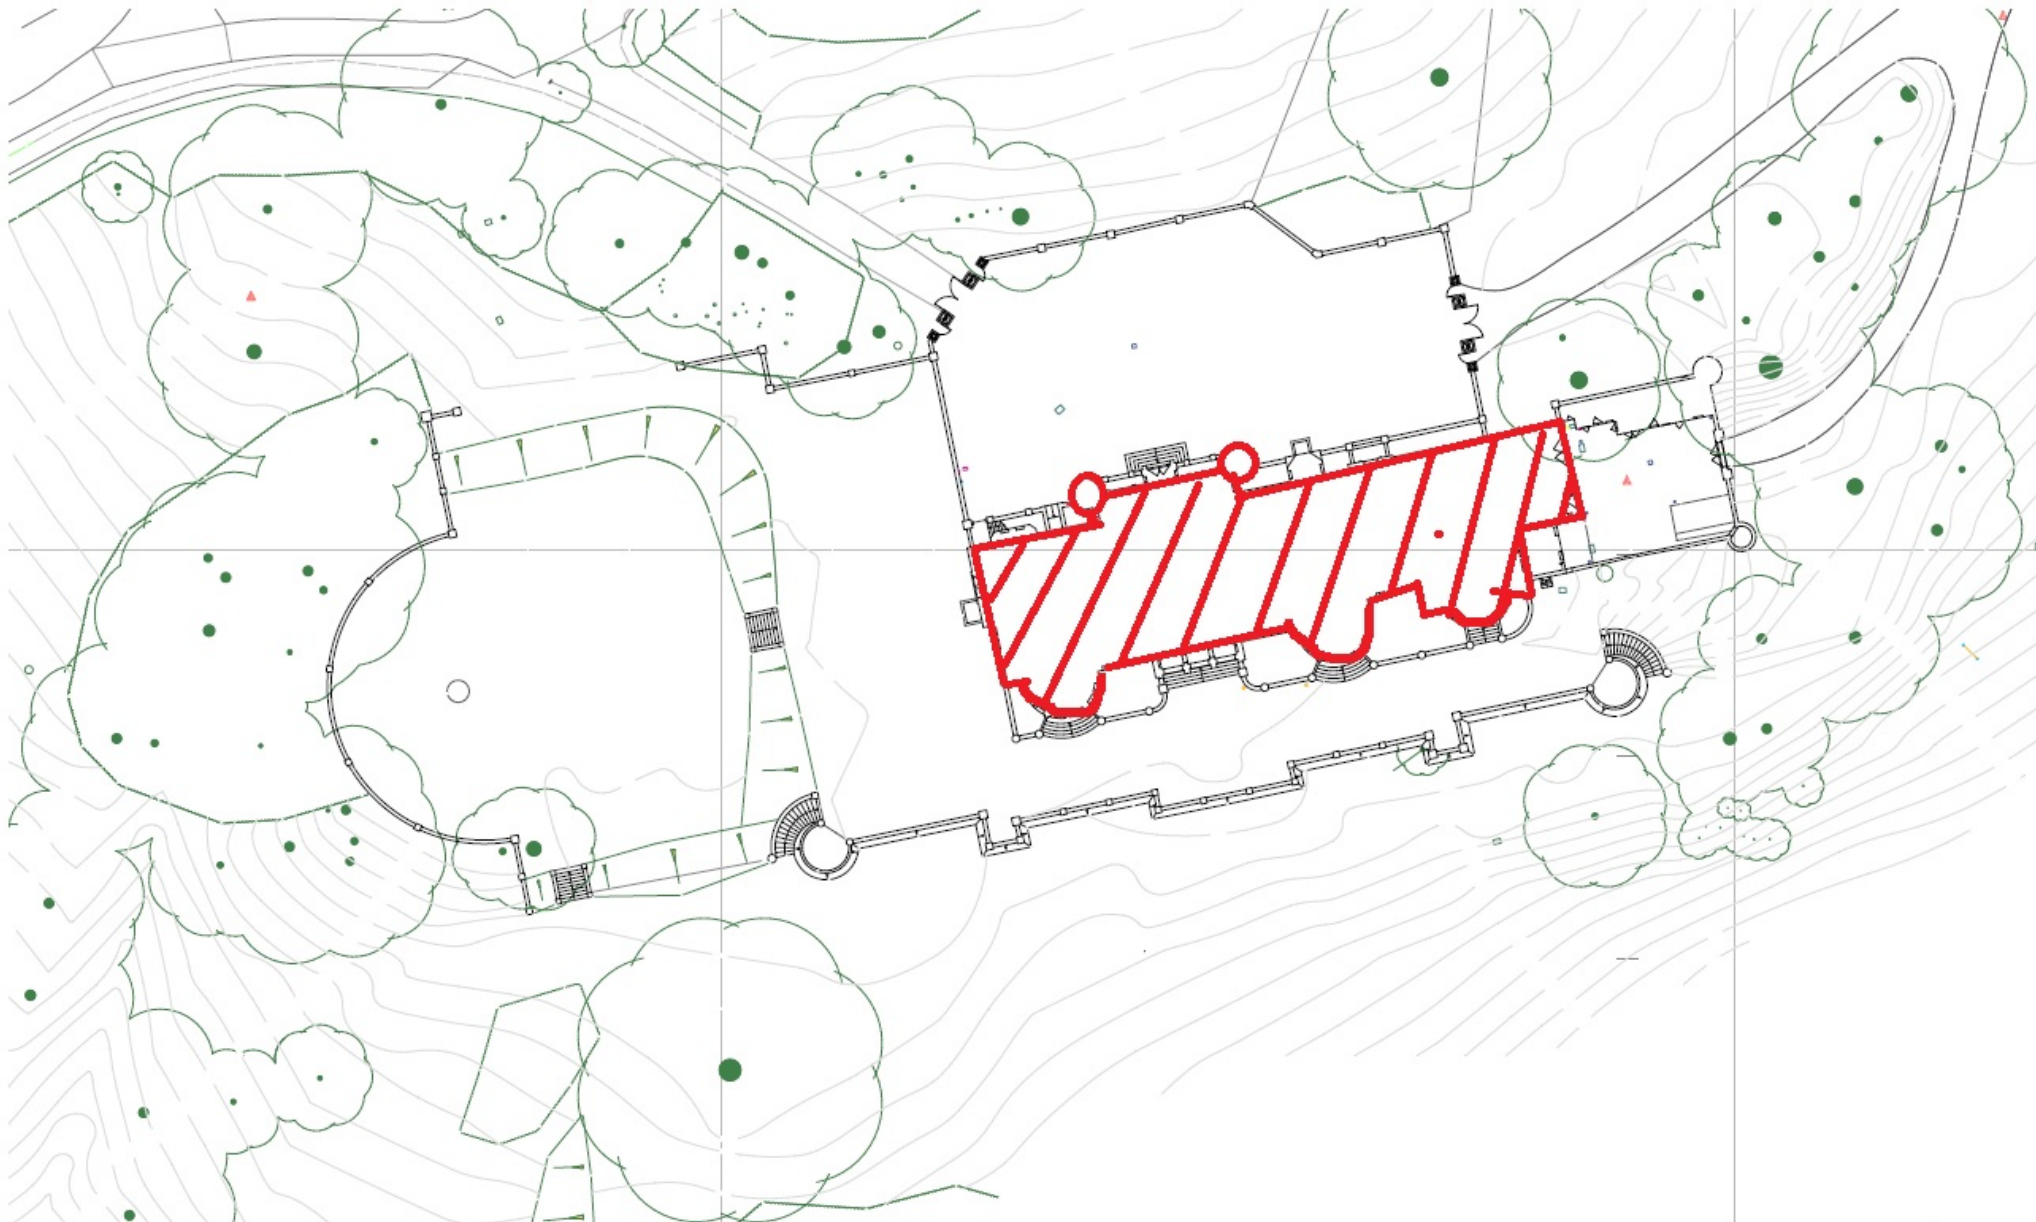


23 Vine Street, Brighton BN1 4AG  
 e: studio@sticklandwright.co.uk  
 t: 01273 964051  
 Company registered in England No. 11222477

**Disclaimer:**  
 This drawing is the copyright of Stickland Wright Ltd. and may not be reproduced or used except by written permission. Figured dimensions to have precedence over scaling. Check all site dimensions prior to fabrication. Toler any discrepancies found to Stickland Wright.

# Revisions:

| Revisions: |                     | Checked |
|------------|---------------------|---------|
| 17/03/2026 | Issued for planning |         |

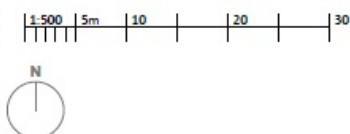

Dwg No. 25041E-P-003 /

Drawing Title Existing Block Plan  
 Address Wykehurst House  
 Client M. Blencowe  
 Scale 1:2500 @A3  
 Stage Planning  
 Drawn by ns  
 Checked by ns

**STICKLAND WRIGHT**  
 Activate Windows  
 Go to Settings to activate  
 architecture + interiors  
 www.sticklandwright.co.uk