


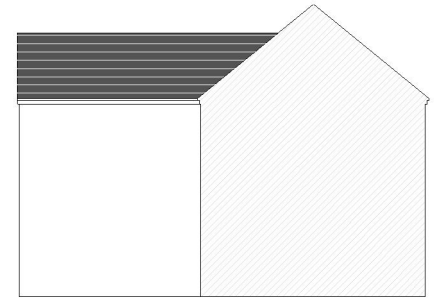


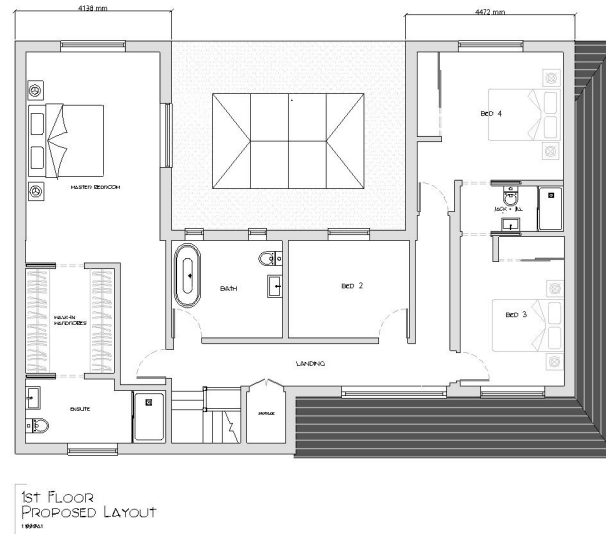

SIDE / EAST
ELEVATION PROPOSED
180901

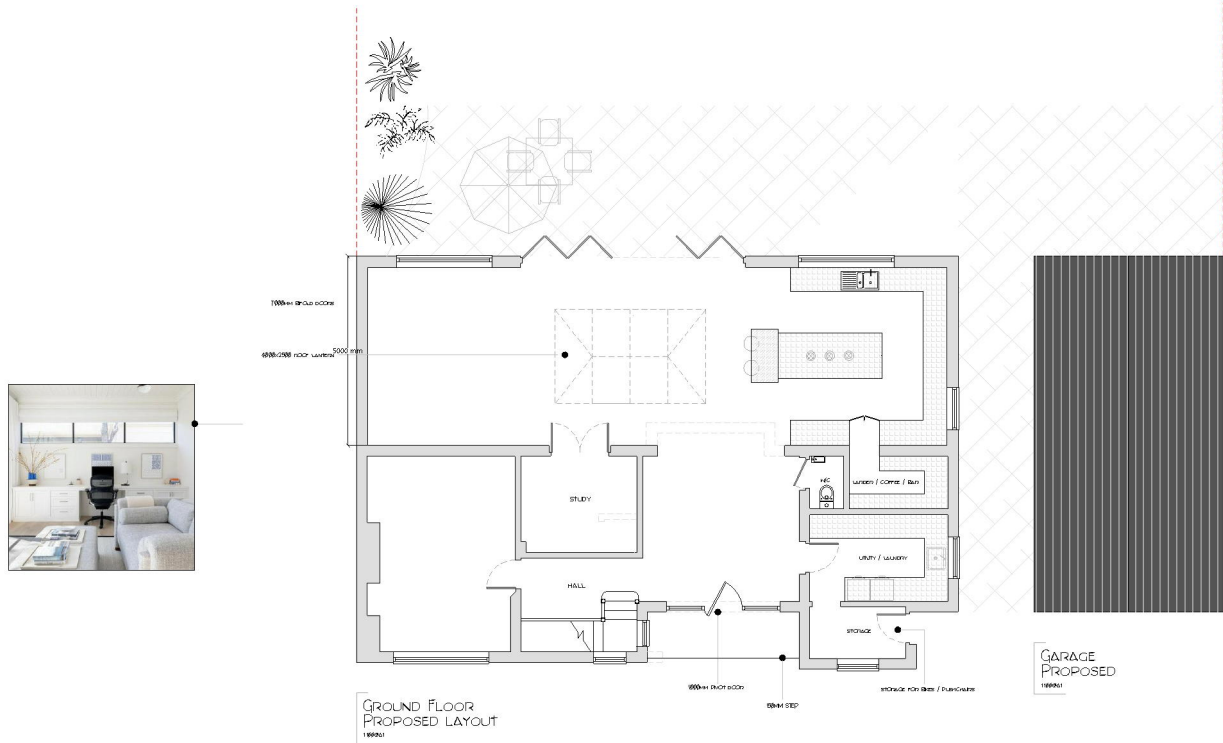

SIDE / WEST
ELEVATION PROPOSED
180901

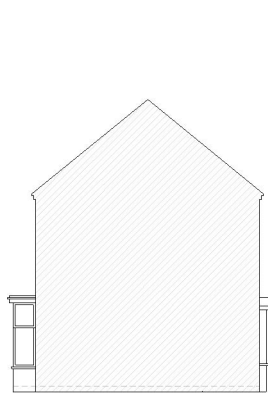

SIDE / EAST
ELEVATION EXISTING
180901



FRONT / NORTH
ELEVATION EXISTING
180901



REAR / SOUTH
ELEVATION EXISTING
180901







SIDE / WEST
ELEVATION EXISTING
180901



REAR / SOUTH
ELEVATION PROPOSED
180901



FRONT / NORTH
ELEVATION PROPOSED
180901

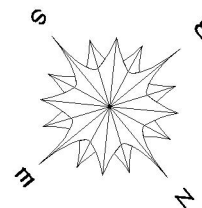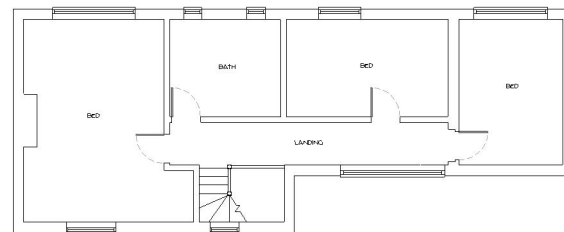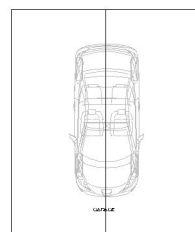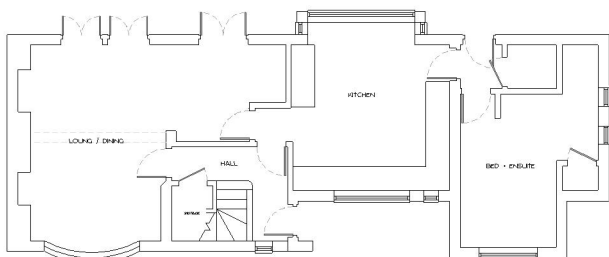

NOTES THIS DRAWING IS SUBJECT TO COPYRIGHT AND SHOULD NOT BE REPRODUCED WITHOUT PERMISSION. ALL INFORMATION IN THIS DRAWING IS THE PROPERTY OF DRAW PLANS. THESE PLANS ARE SUBJECT TO PLANNING AND BUILDING REGULATIONS APPROVAL AND ANY OTHER NATURE IN LAW. BEFORE BUILDING, THE CLIENT MUST OBTAIN ALL NECESSARY APPROVALS AND PERMISSIONS FROM THE LOCAL AUTHORITY. ANY VERTICAL WORK SHOWN ON THESE PLANS IS SUBJECT TO A QUALIFIED STRUCTURAL AND CIVIL ENGINEER'S CALCULATION BEFORE BUILDING WORK COMMENCES. ALL DRAWINGS ARE THE PROPERTY OF DRAW PLANS AND NOT TO BE REPRODUCED OR TRANSMITTED IN ANY FORM OR BY ANY MEANS, ELECTRONIC OR MECHANICAL, INCLUDING PHOTOCOPYING, RECORDING, OR BY ANY INFORMATION STORAGE AND RETRIEVAL SYSTEM, WITHOUT PERMISSION IN WRITING FROM DRAW PLANS. ANY DISCREPANCIES FOUND IN THESE DRAWINGS TO BE BROUGHT TO THE ATTENTION OF DRAW PLANS FOR RECTIFICATION.			
EXISTING & PROPOSED LAYOUTS AND 01		DRAWN BY: JACK MARTIN	
CHECKED BY: J.M.		DATE: 18/09/2024	
SCALE: 1:1000	DATE: 18/09/24	TO: LINDA ROAD, RHT 15X	
NO: 18/09/24	DATE: 18/09/24		