




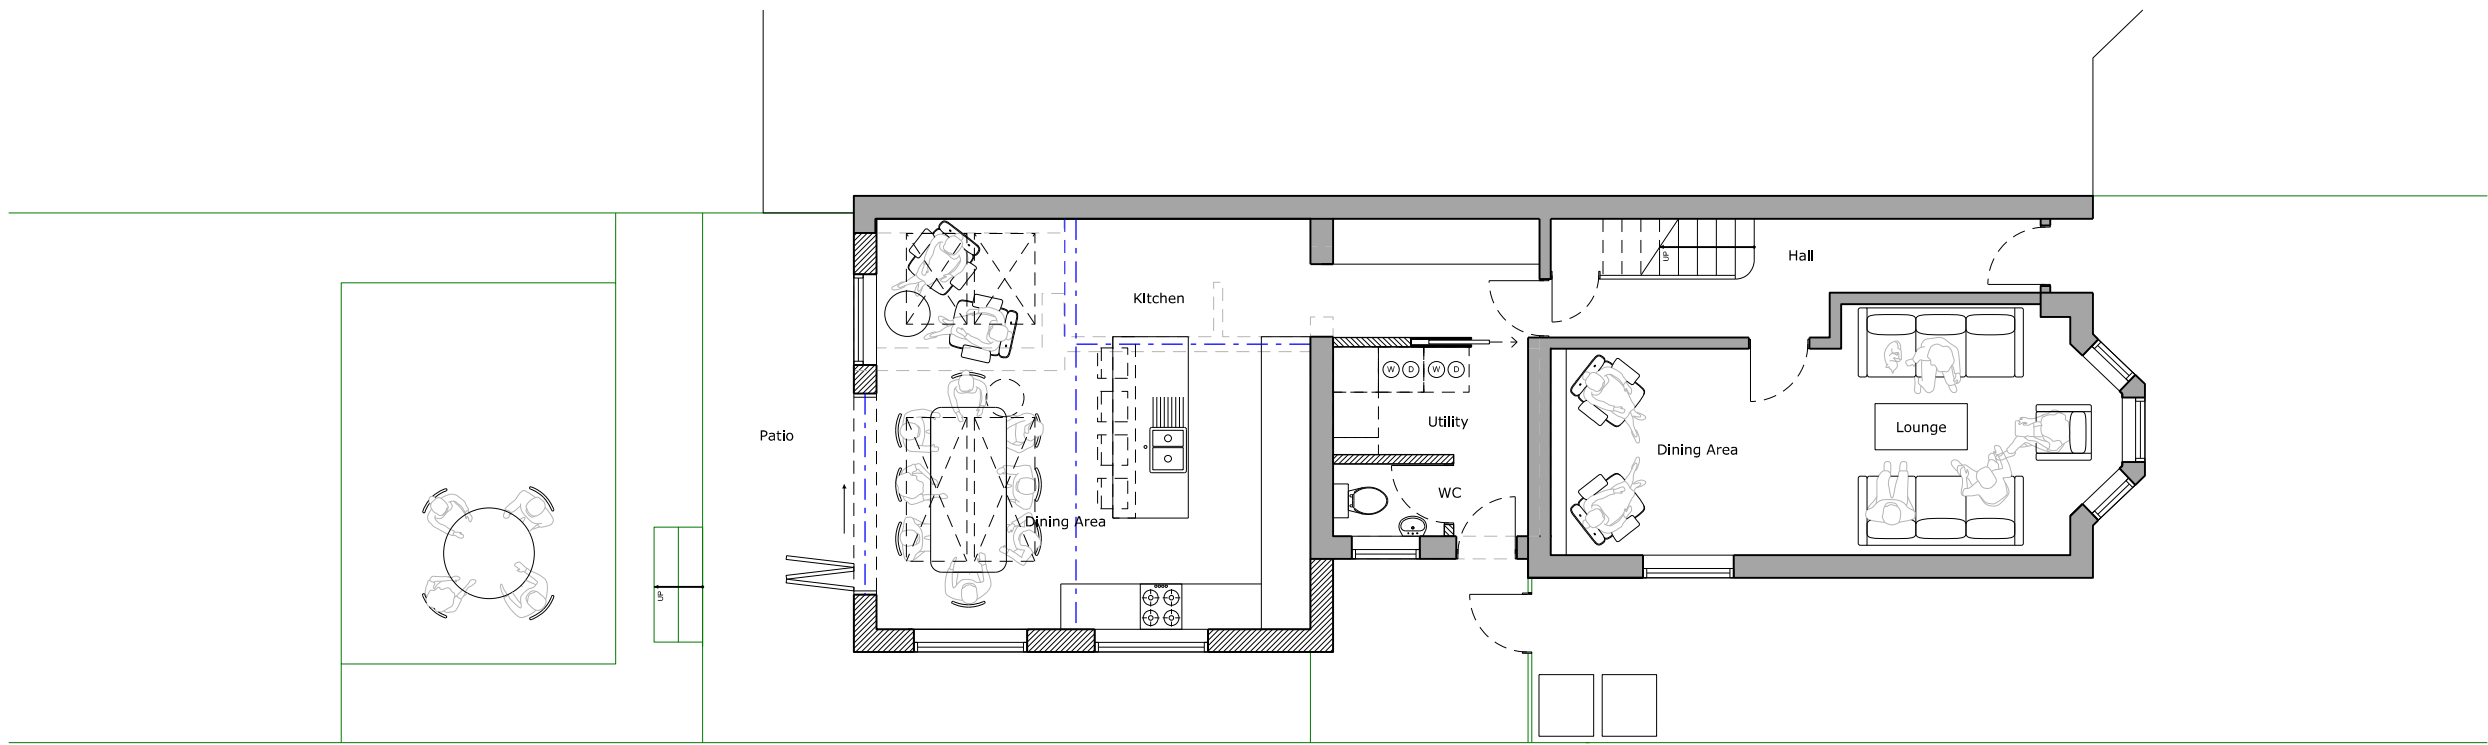


G Ground Floor Plan

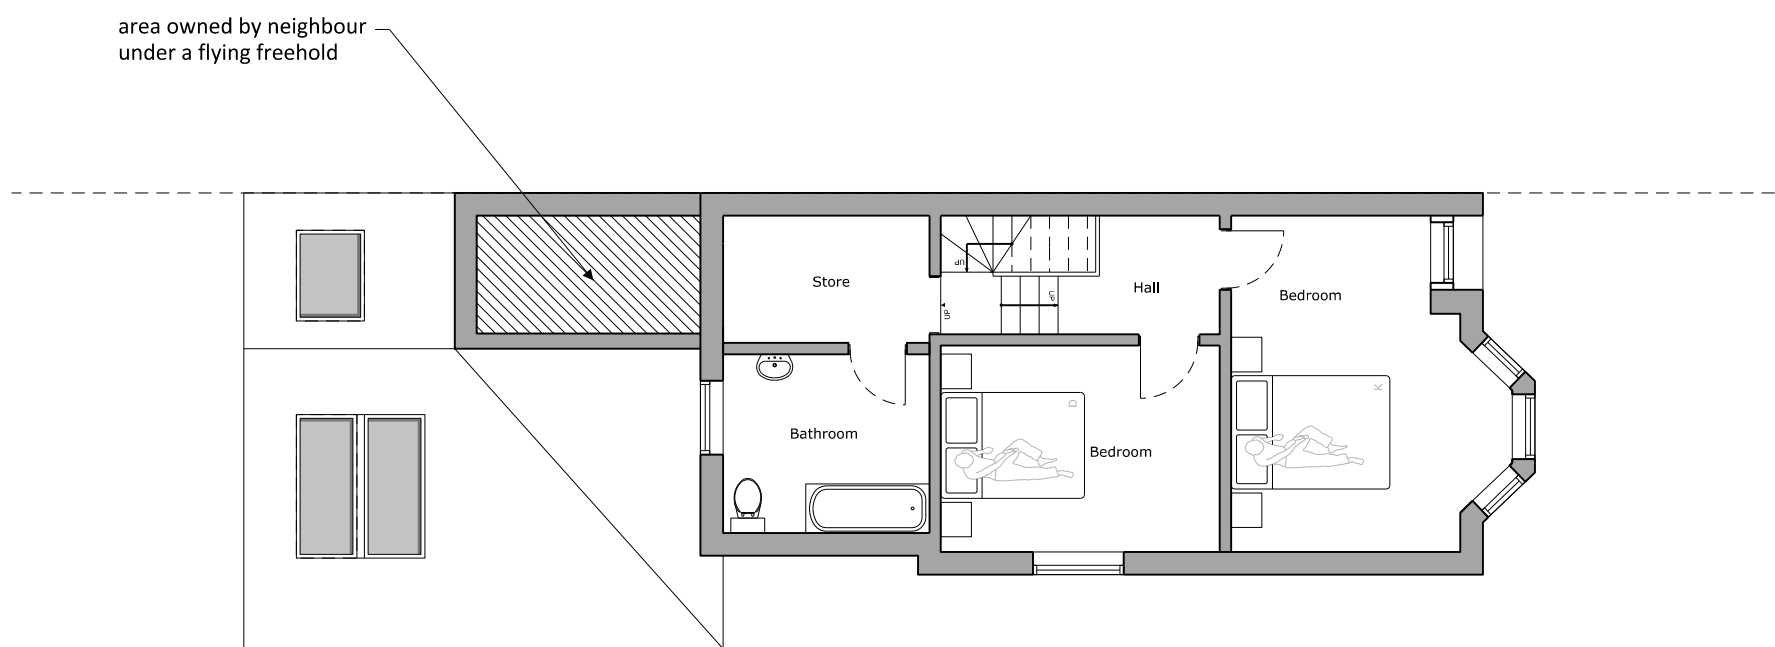


01 First Floor Plan

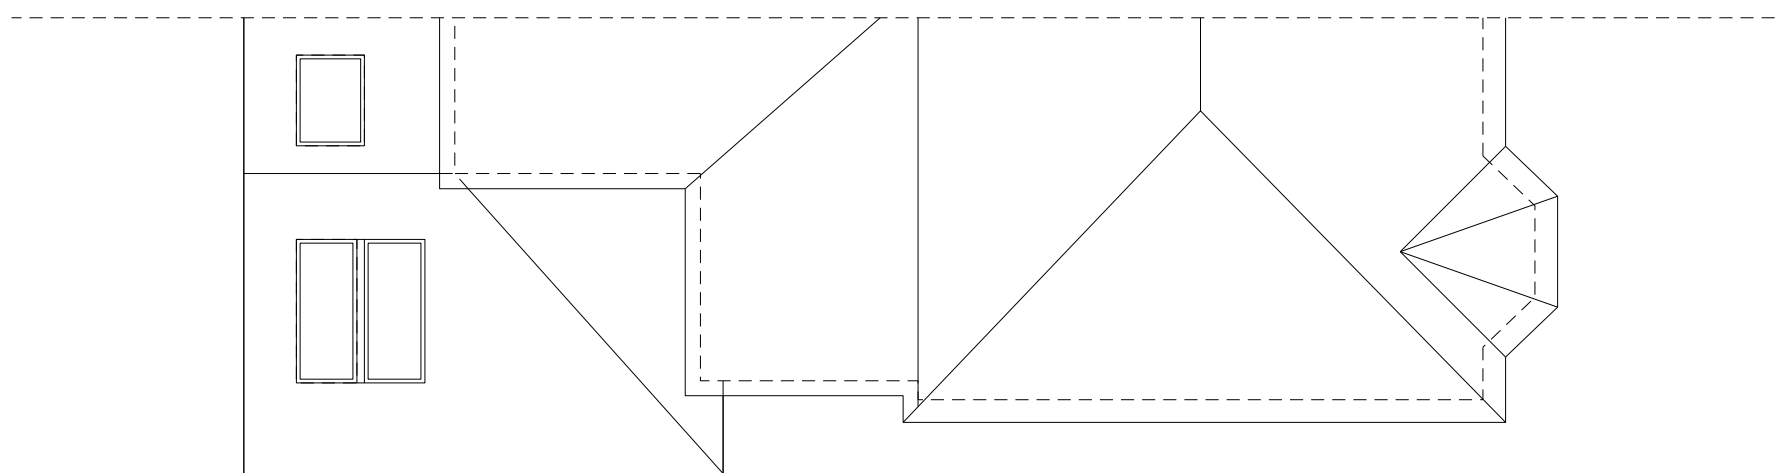

R Roof Plan

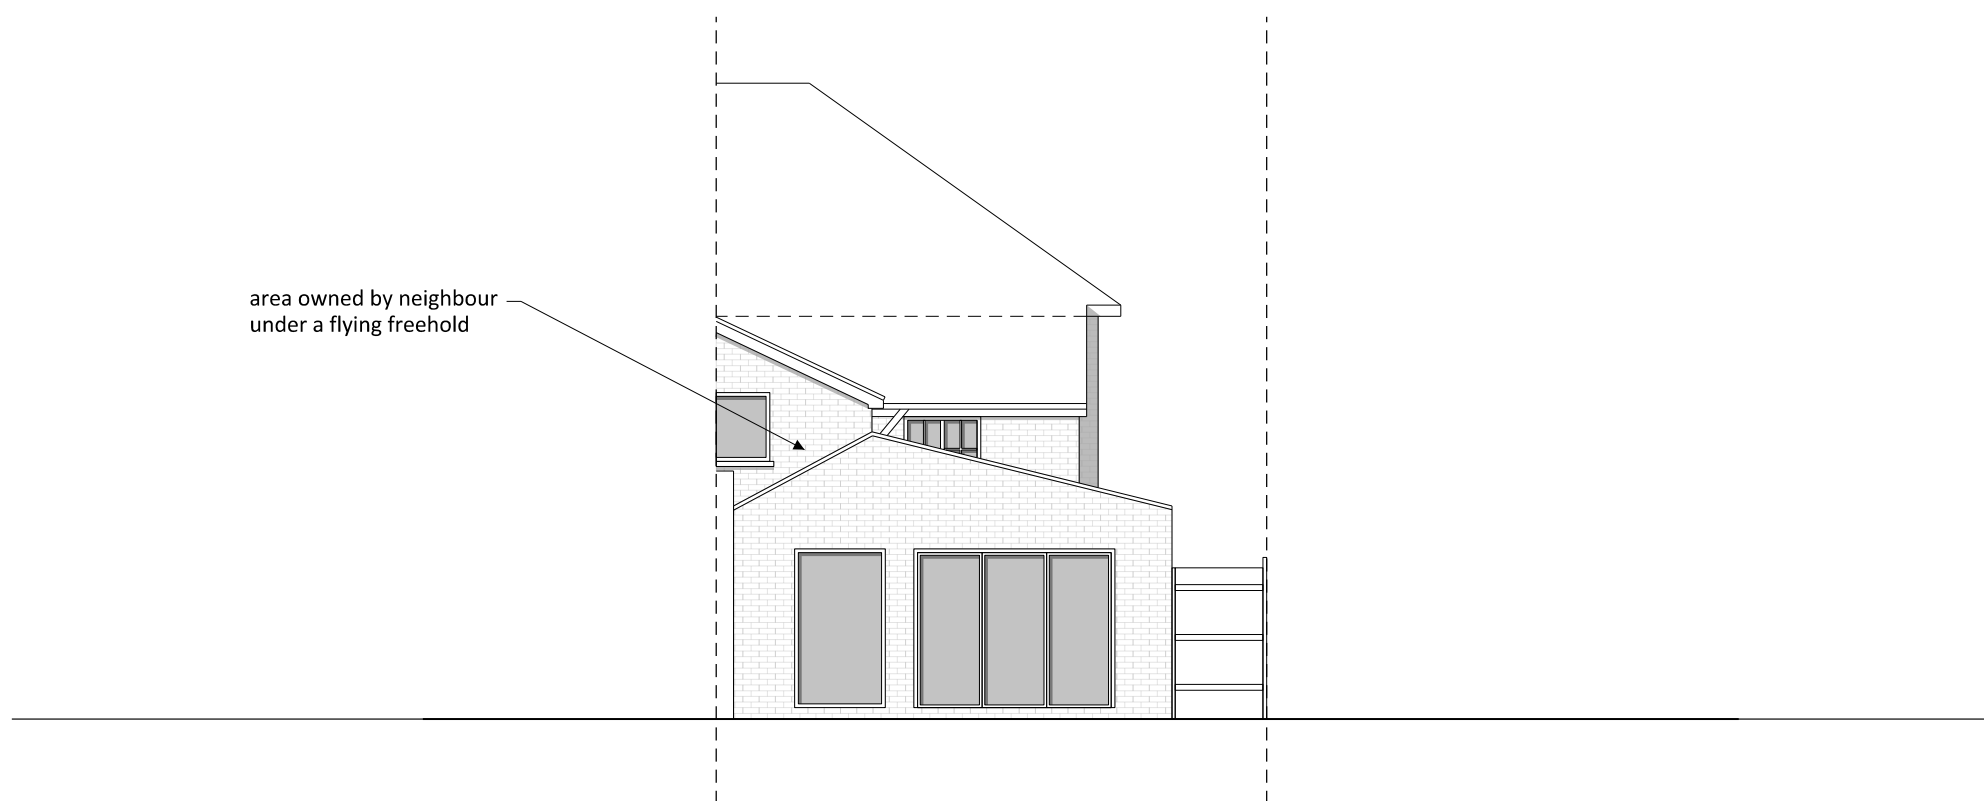

RE Rear Elevation

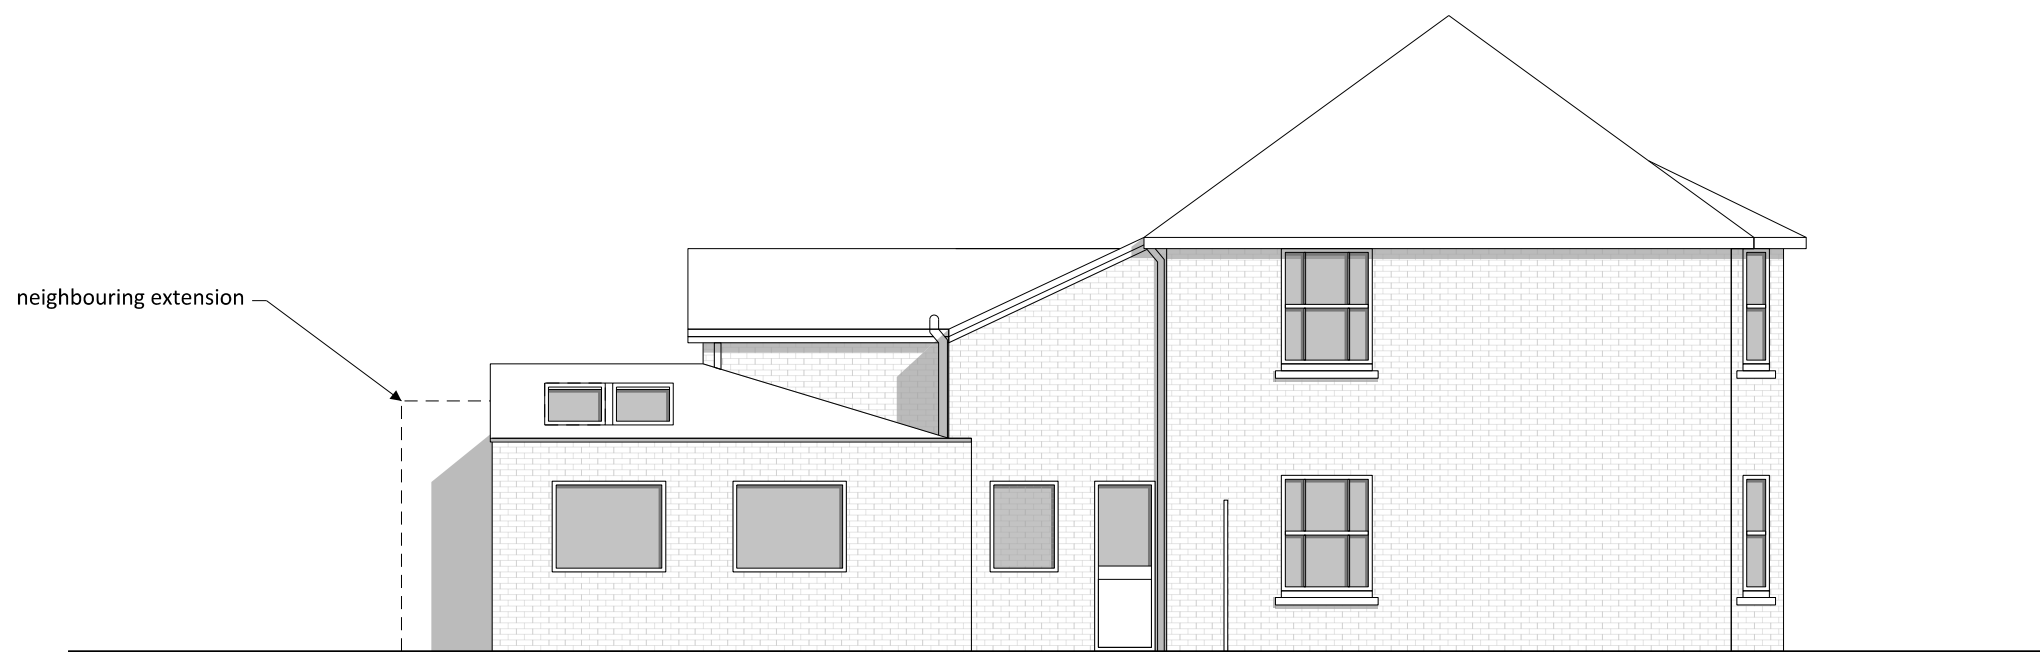

S1 Side Elevation 01



FE Front Elevation