


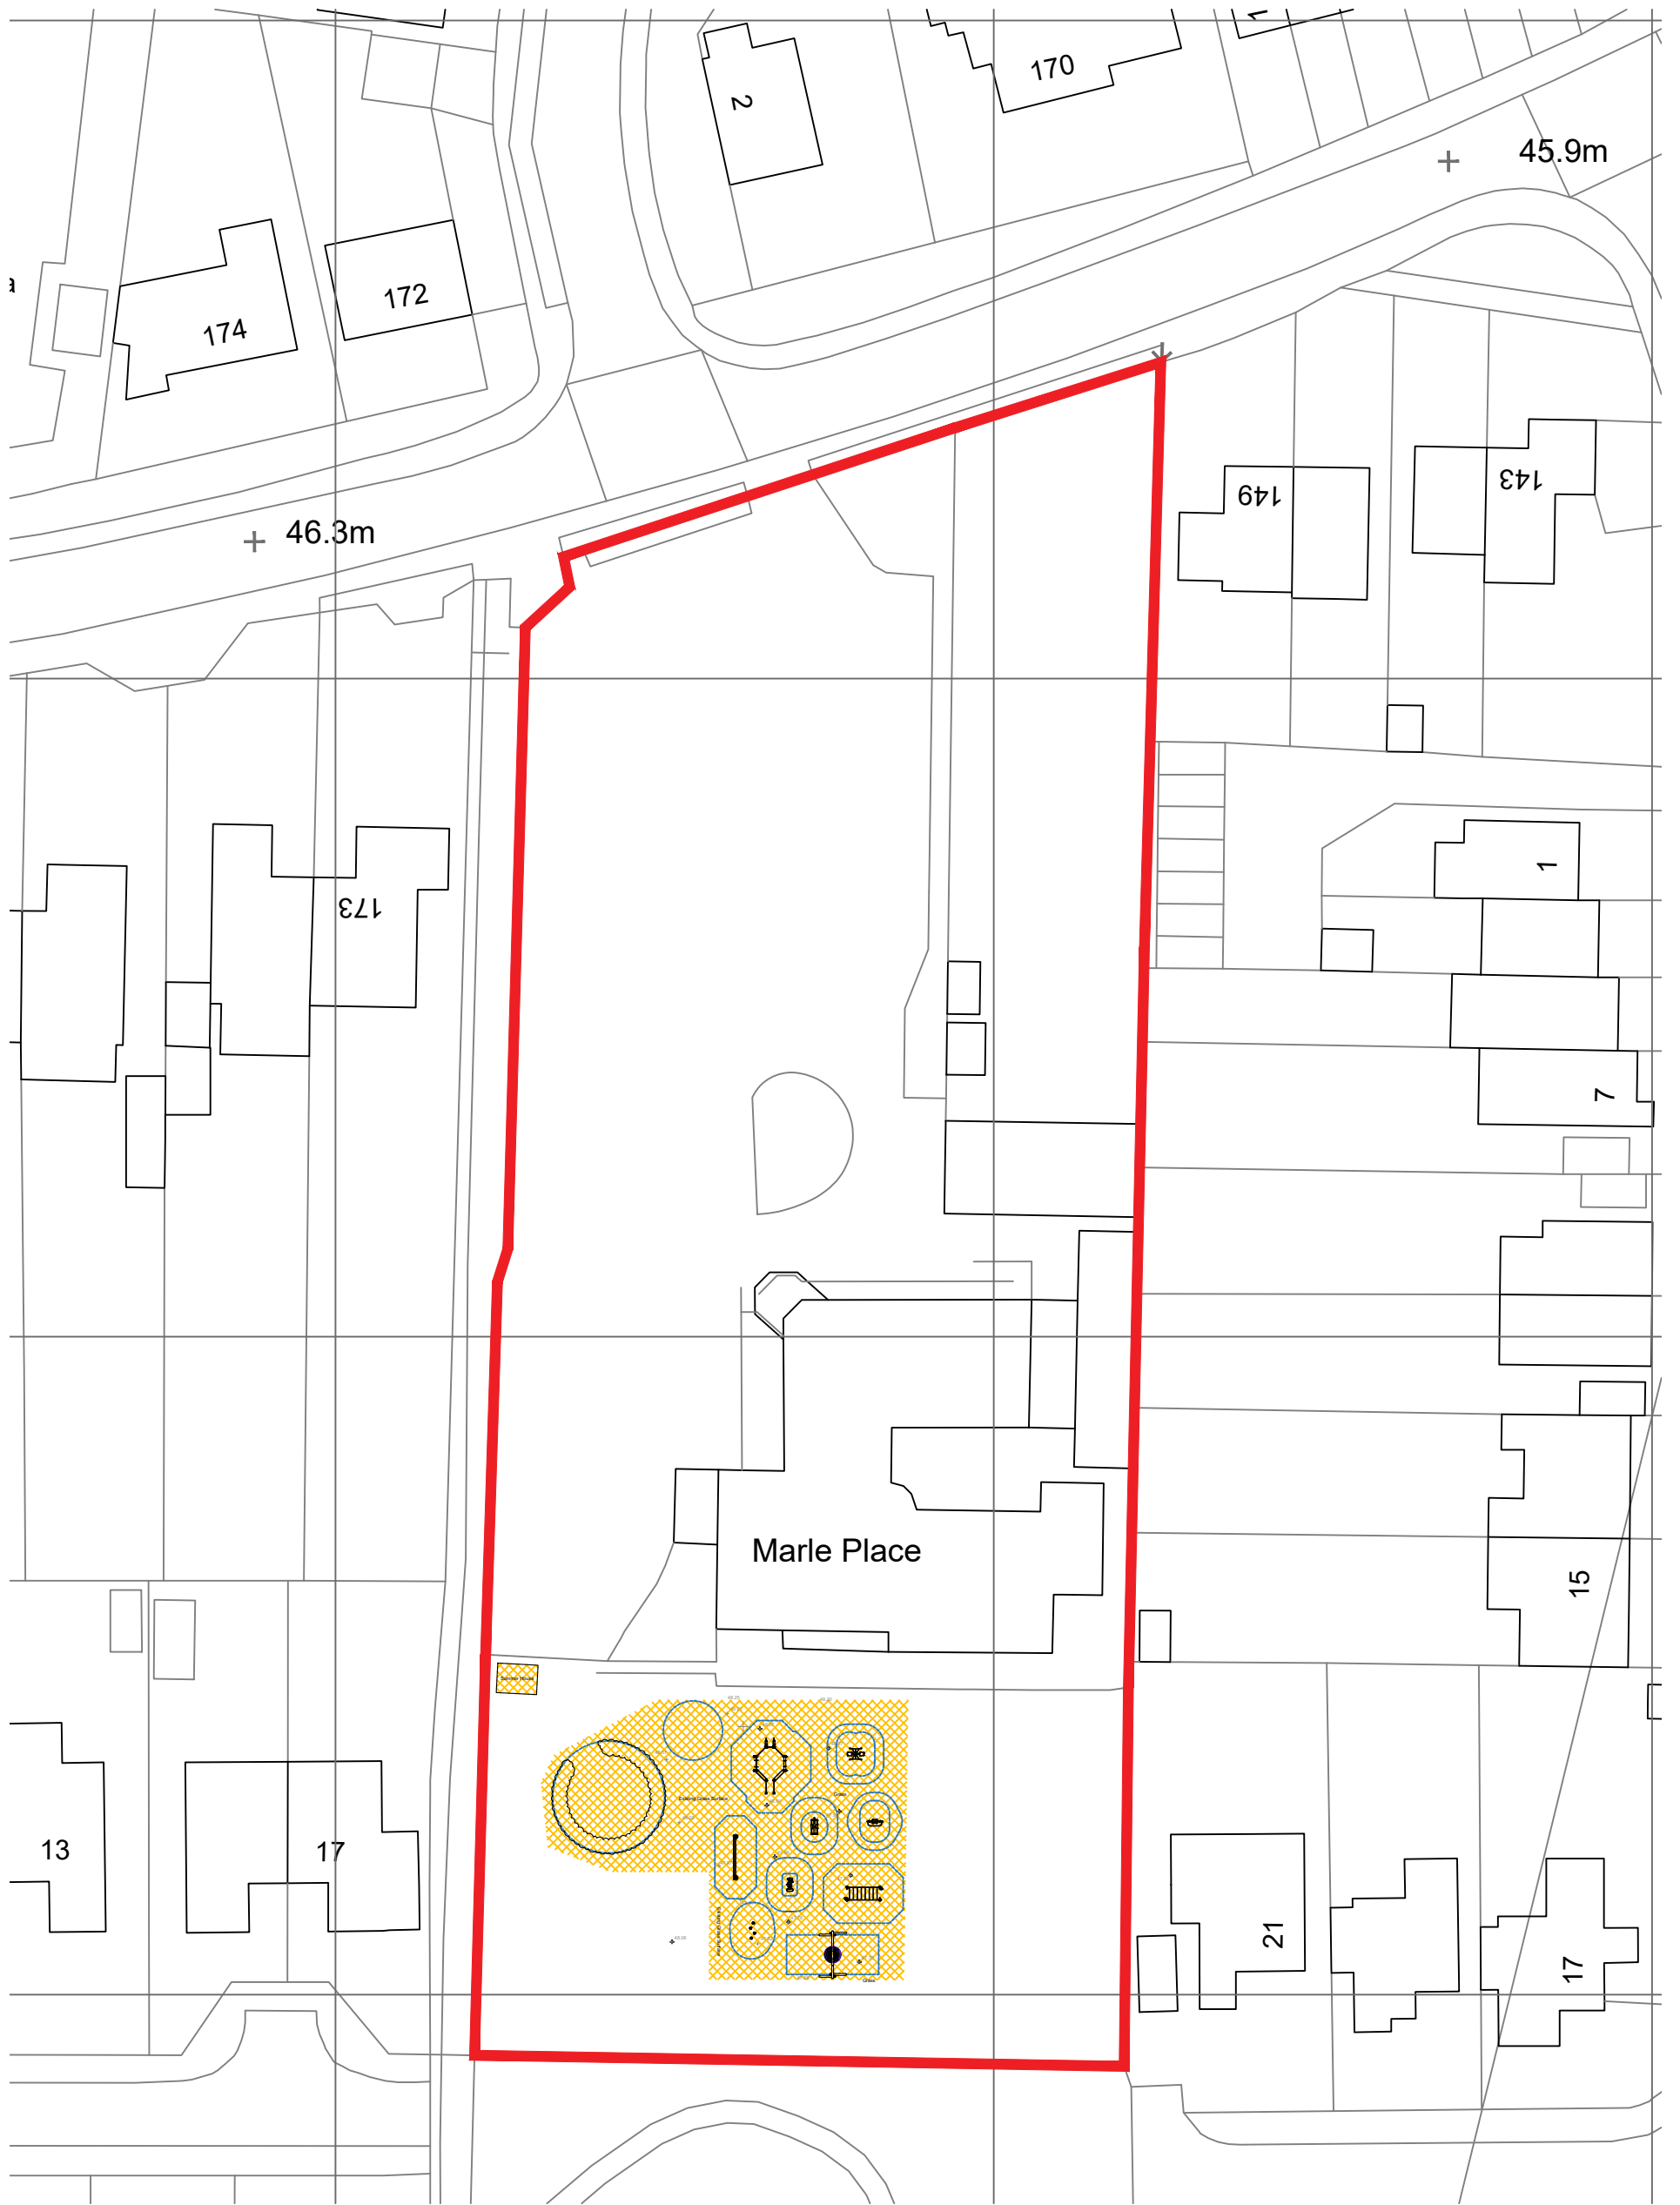

5m 25m 50m 1:500



PROJECT
Marle Place, Laylands Rd, Burgess Hill, RH15

DESCRIPTION
Block Plan


Space M Studio Ltd, Coach House, 29 Birmingham Road,
Whitacre Heath, Warwickshire, B46 2ET, United Kingdom
Telephone +44 1875 466610
Website www.spacem.studio
Email info@spacem.studio

NO 1766

DATE March 2026

SCALE 1:500 @ A3

NO 1766-401

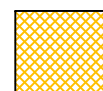

Denotes area referring
to where proposed
works taking place



Denotes site boundary
line

