
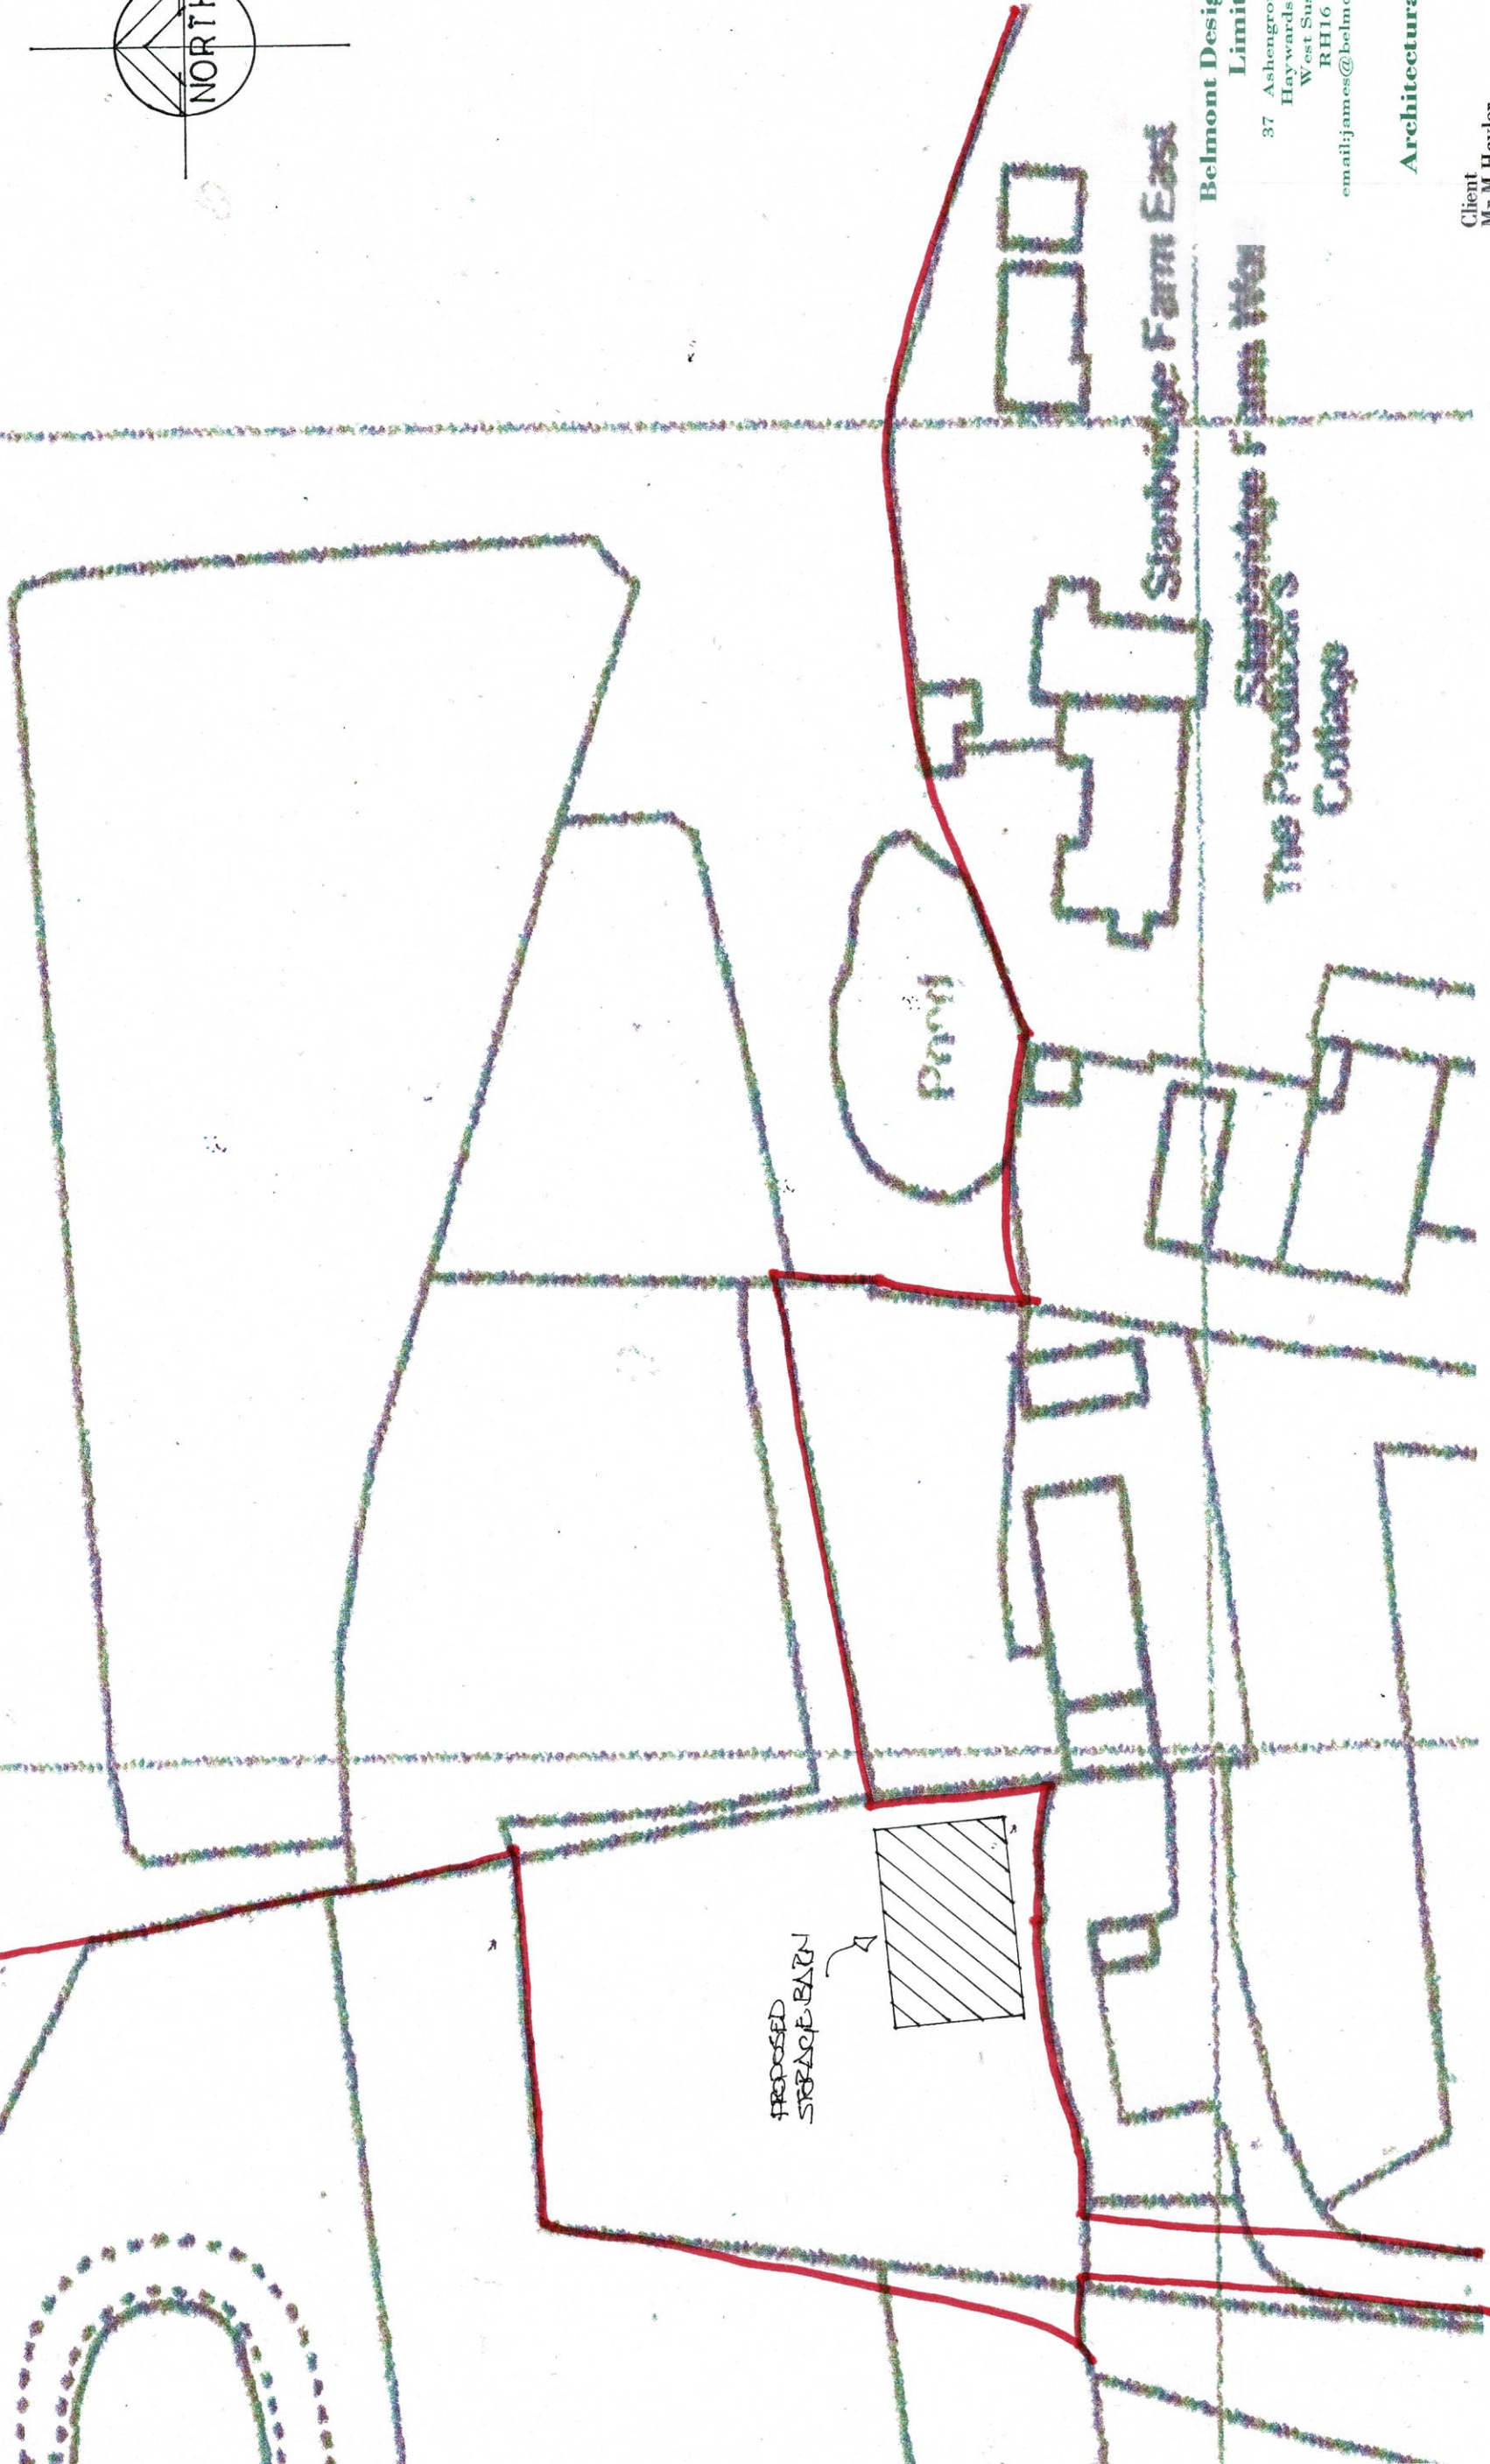


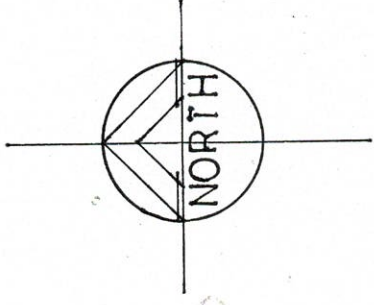

PROPOSED
STORAGE BARN

Pond

Stanbridge Farm East

The Production
Cottage

Stanbridge Farm West

Belmont Designs Practice
Limited

37 Ashenground Road
Haywards Heath
West Sussex
RH16 4PS
email:james@belmont-designs.co.uk

Architectural Practice

Client
Mr M Haylor

Site
Land On The North Side
Of The Old Oak Barn

Stanbridge Lane
Staplefield
RH17 6BB

Project
Proposed agricultural
storage barn

Date
Nov 2024

Scale
1:500 @ A3

Drawn
JTM

Drawing No
B.041.24.01

copyright and all
dimensions to be
checked prior to
commencement

BLOCK PLAN

scale bar 1:500



Block Plan