


Stanbridge Place

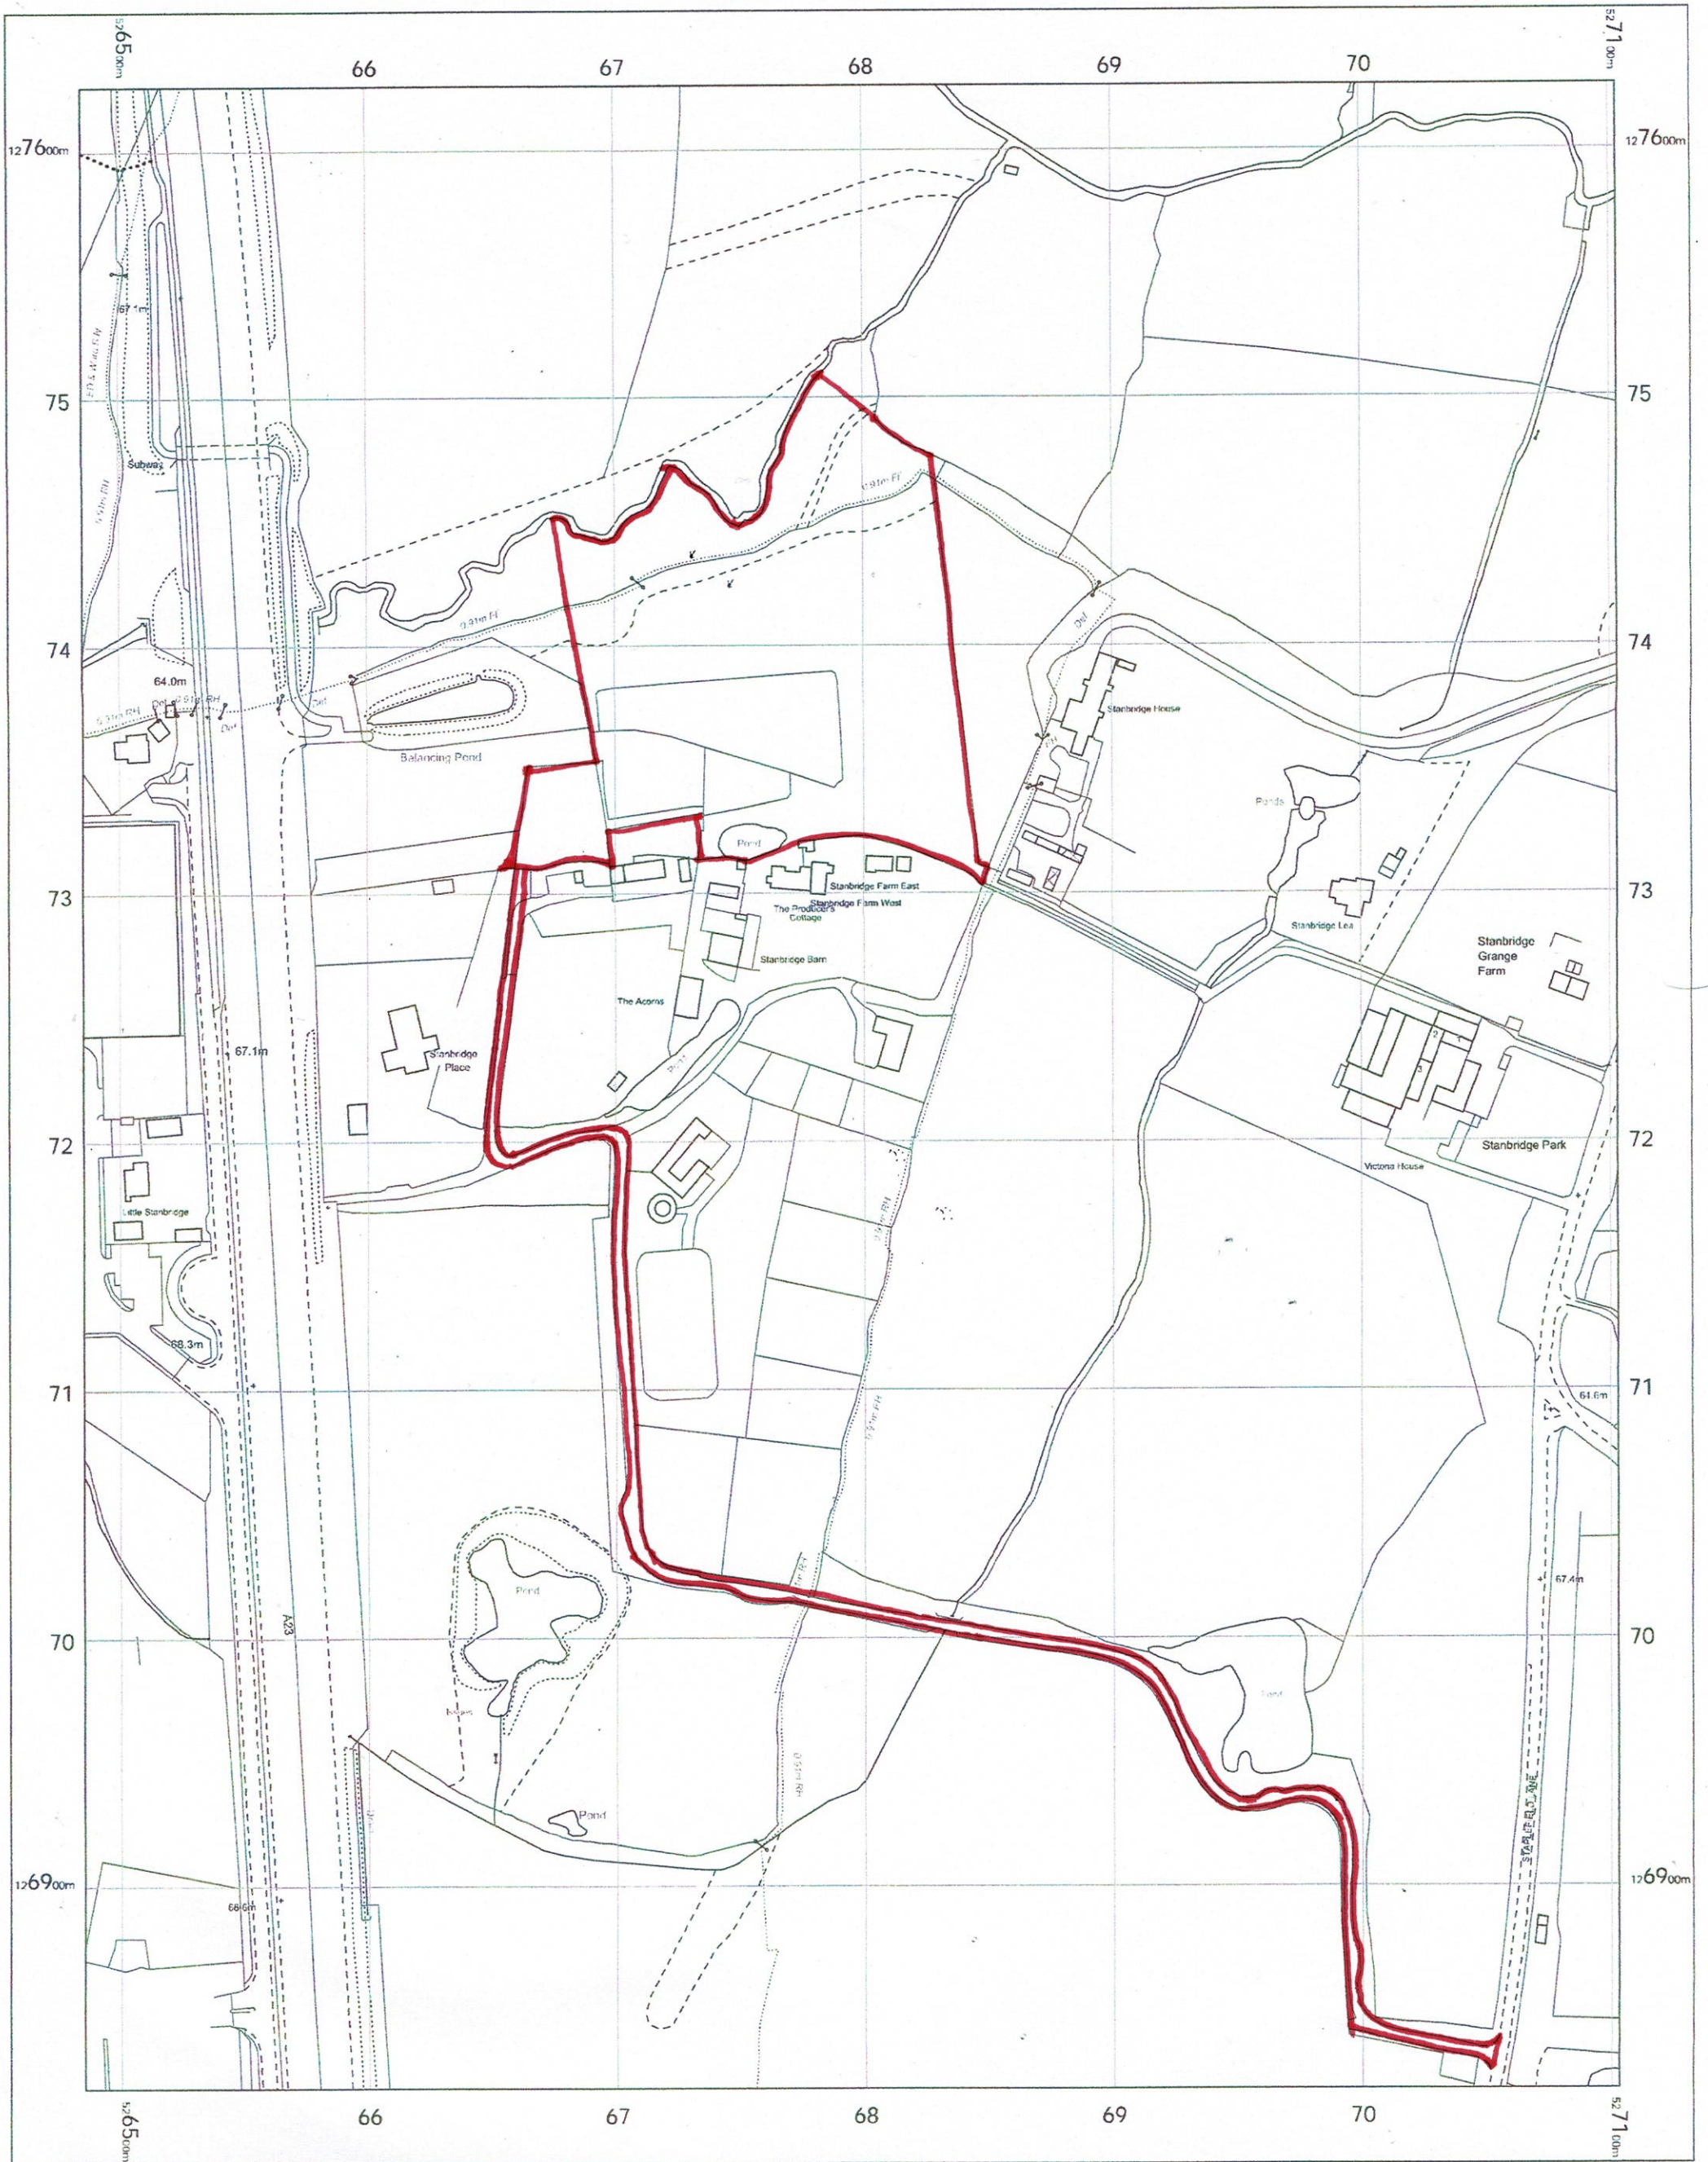

Stanbridge Place
Stanbridge Lane
Staplefield
RH17 6BB

OS MasterMap 1250/2500/10000 scale
Wednesday, November 27, 2024, ID: MDP-01196514
www.mapdataportal.co.uk

1:2500 scale print at A3, Centre: 526794 E, 127222 N

© Crown Copyright Ordnance Survey. Licence no. 100019980



MAPS@
Aworth
SURVEY CONSULTANTS