
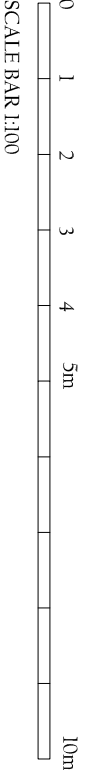
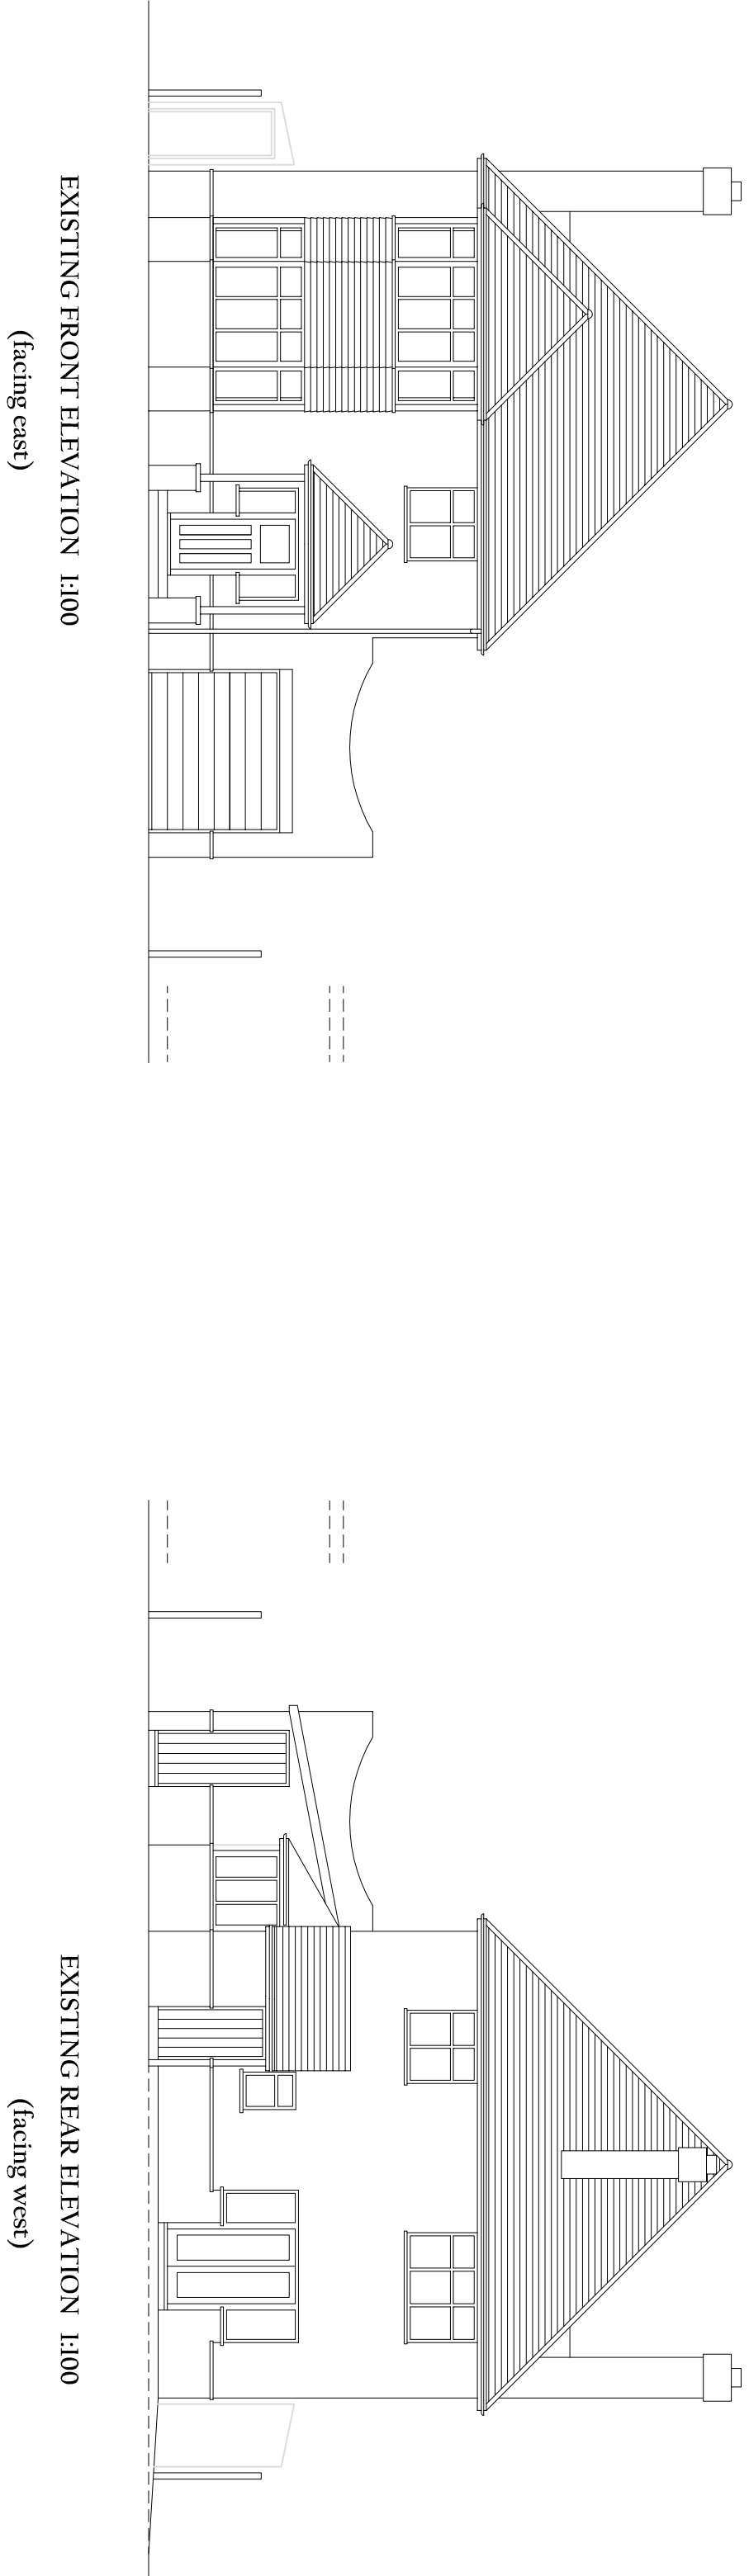


Demolition of the existing single storey rear and side extension and garage. Replacement with a single storey rear extension, reinstatement of garage and a first-storey side extension above the garage. Alterations to front porch and installment of solar panels on the side and rear roof slopes.

EXISTING AND PROPOSED ELEVATIONS

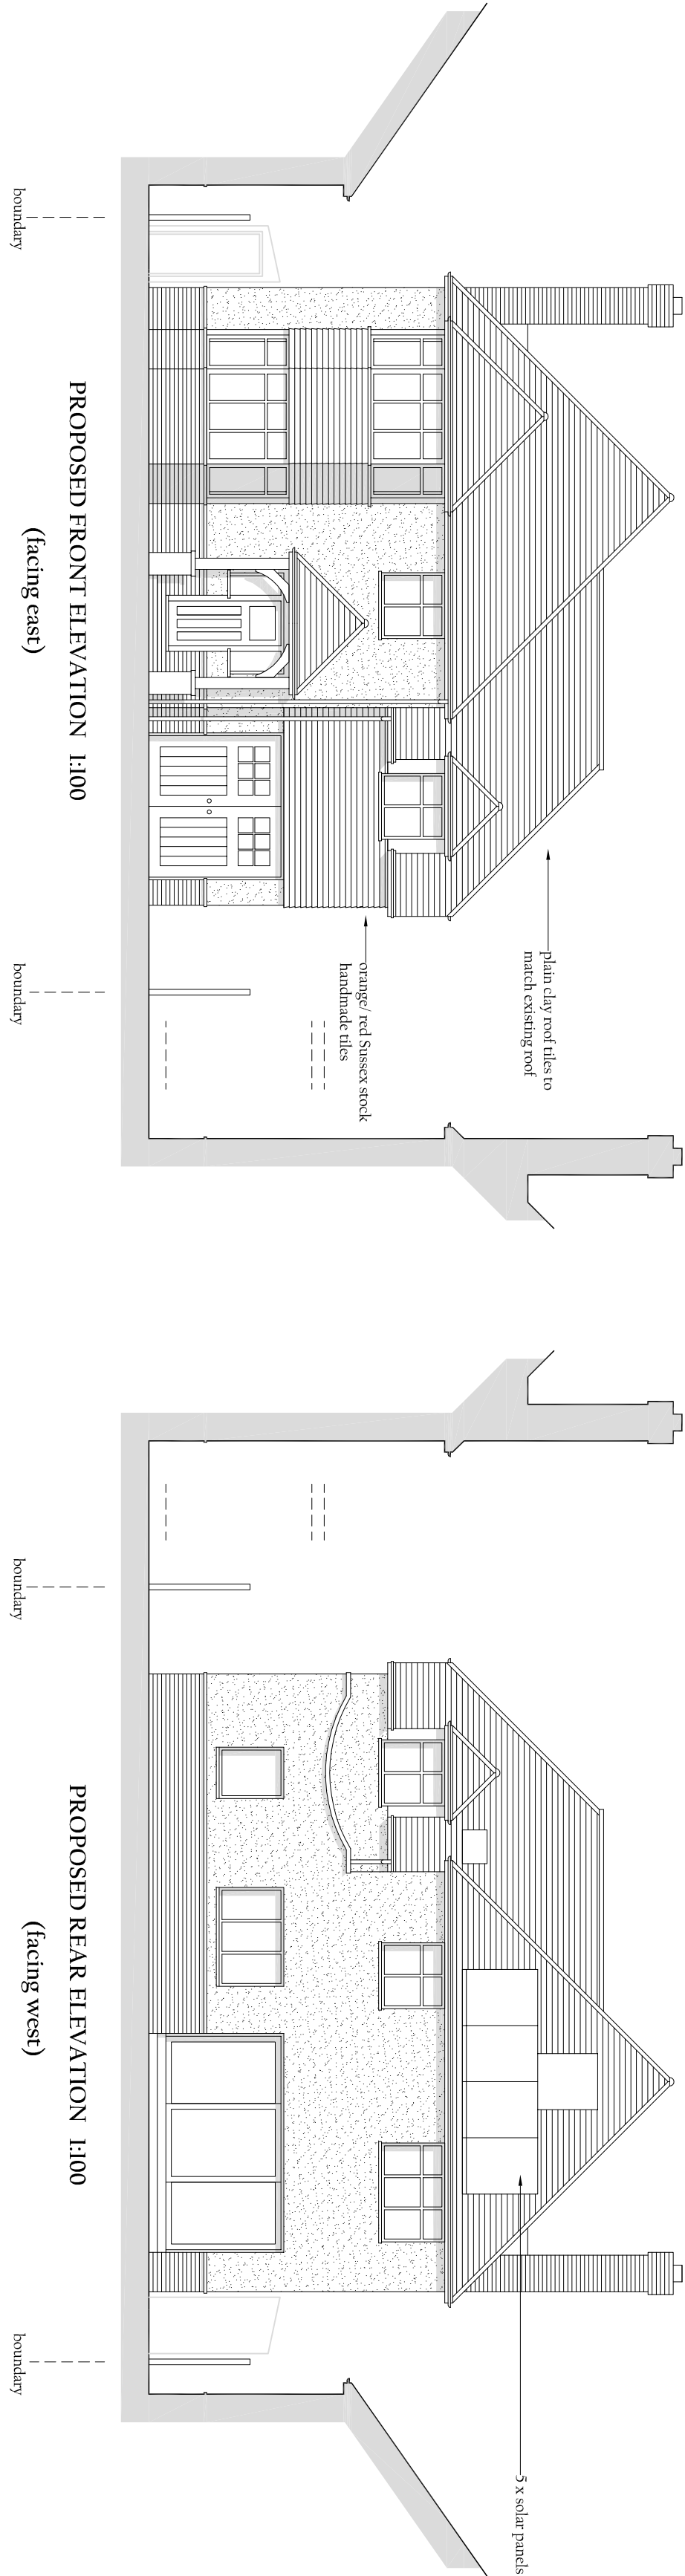

JAMES BRECKELL : ARCHITECT : ARB : RIBA

89 Old Fort Road, Shoreham by Sea, West Sussex, BN43 5HA Tel 07733 268 297, Email: james@breckell.co.uk

Copyright J.B.A. Ltd. A2 drawing