



Demolition of the existing single storey rear and side extension and garage. Replacement with a single storey rear extension, reinstatement of garage and a first-storey side extension above the garage.
Alterations to front porch and installment of solar panels on the side and rear roof slopes.

EXISTING AND PROPOSED ELEVATIONS

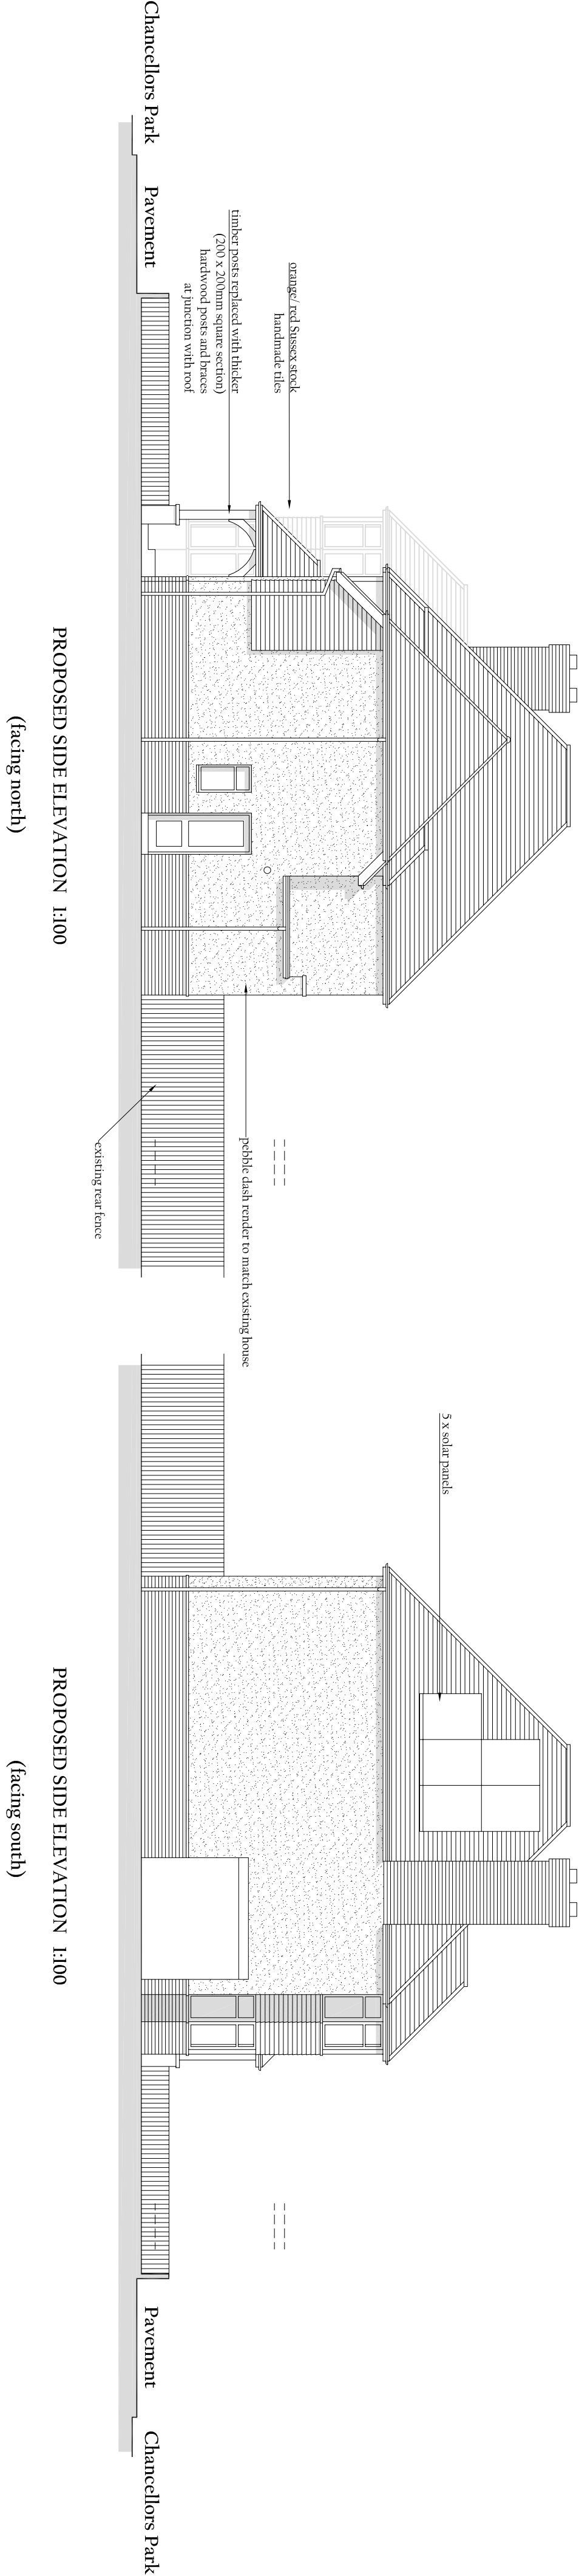

EXISTING SIDE ELEVATION 1:100 (facing north)

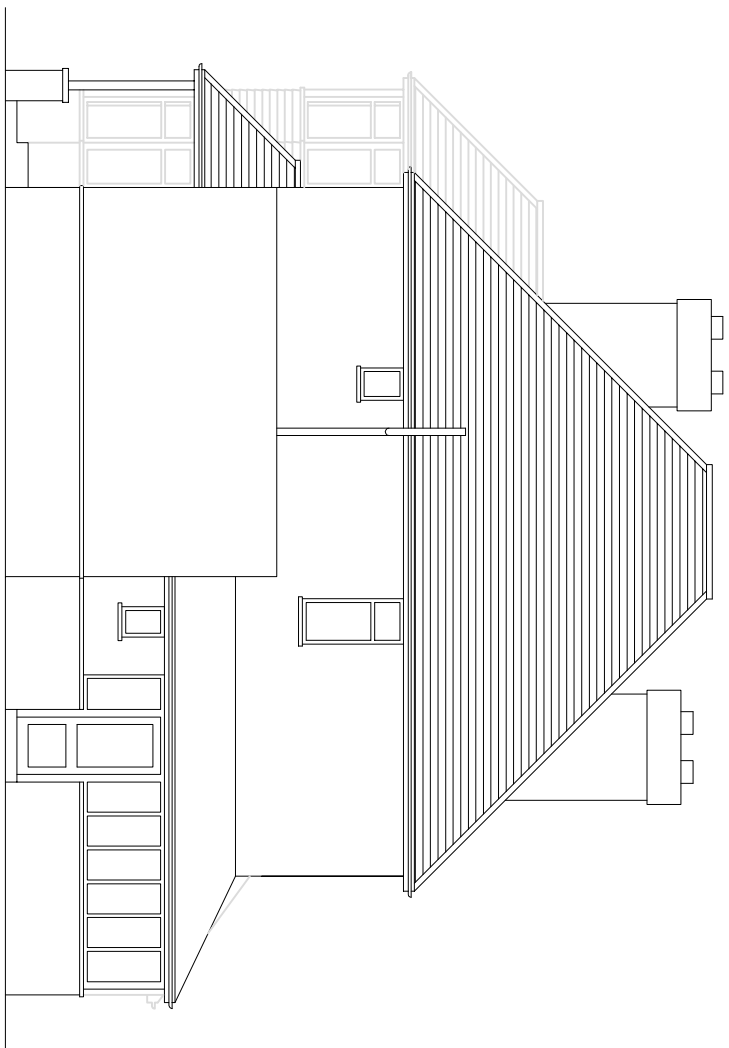

EXISTING SIDE ELEVATION 1:100 (facing south)

