



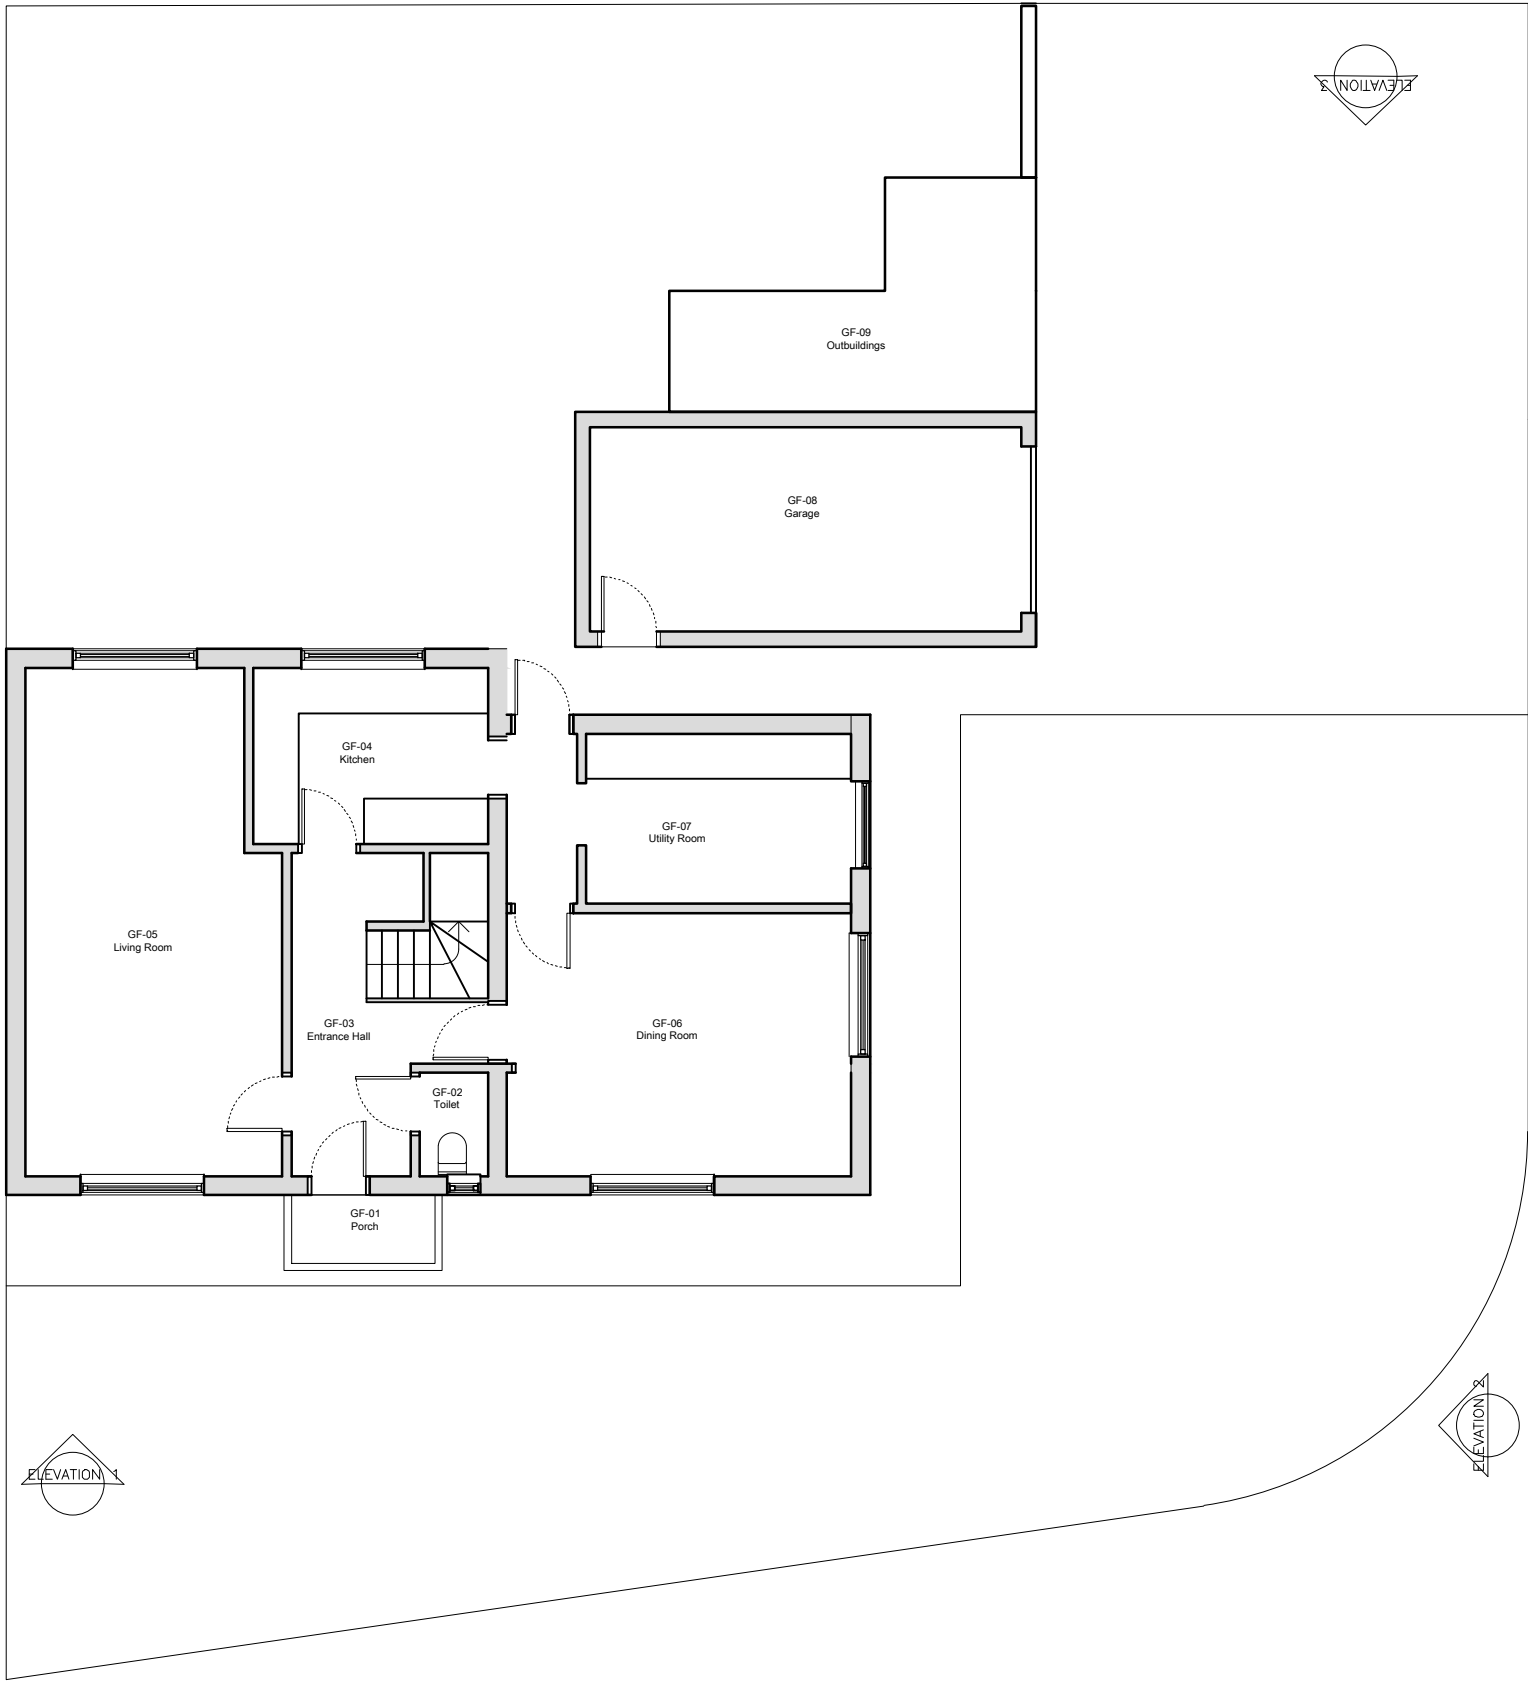


**1** EXISTING  
GROUND FLOOR PLAN

1:100

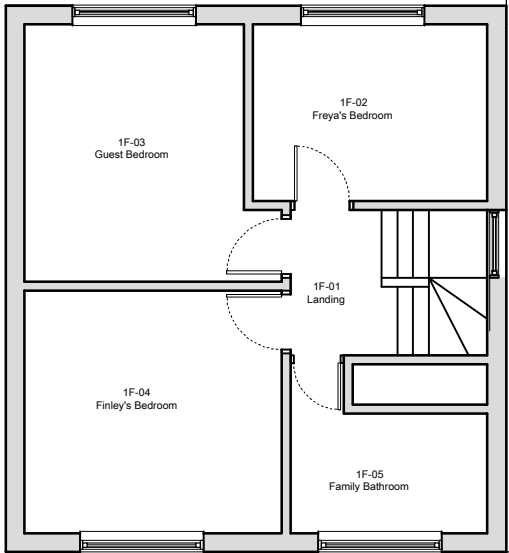

**2** EXISTING  
FIRST FLOOR PLAN

1:100

 

**3** EXISTING  
ROOF LEVEL PLAN

1:100