




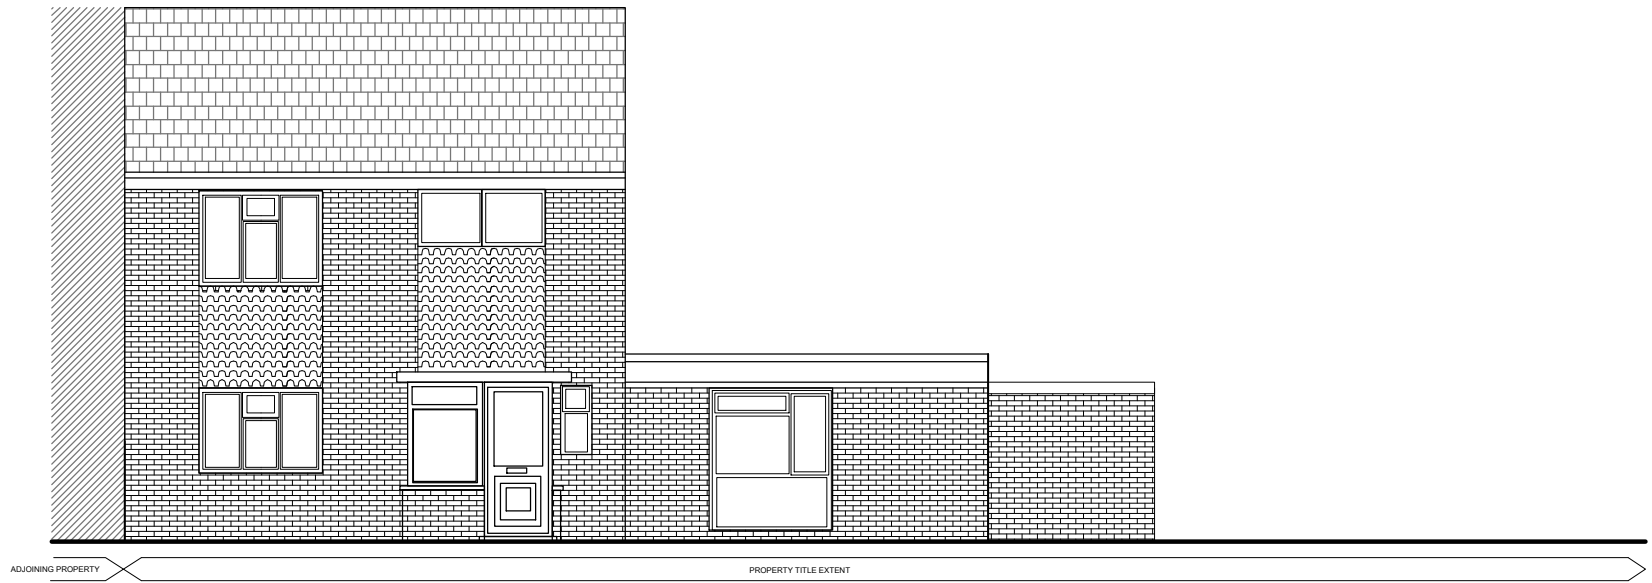

1 EXISTING 1:100
PRINCIPAL (SOUTH) ELEVATION

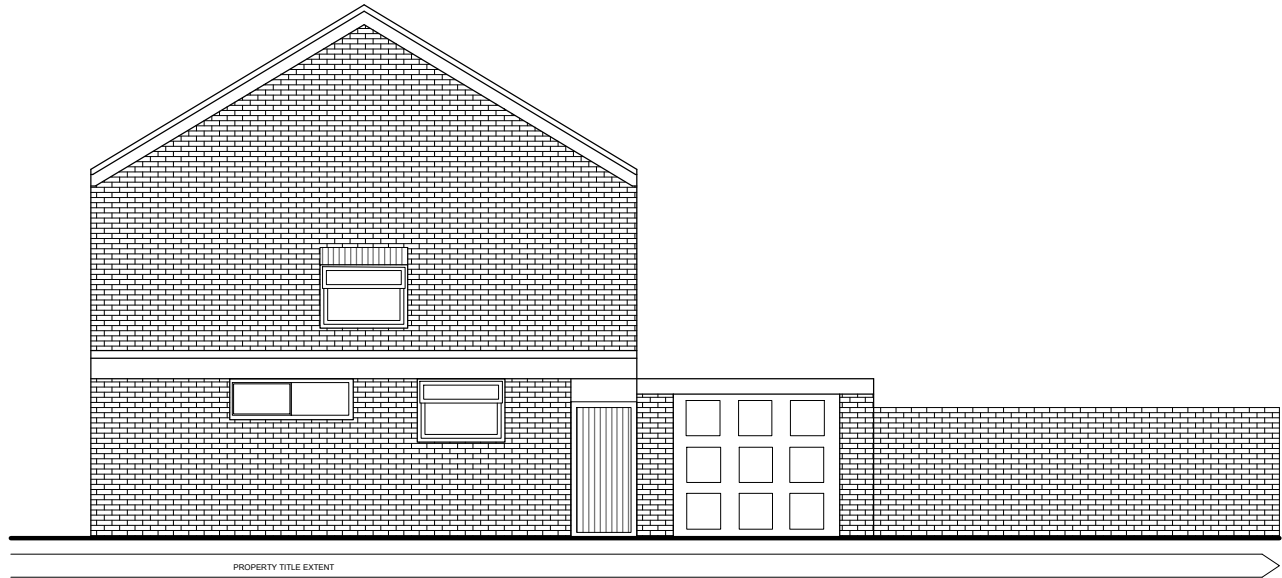

2 EXISTING 1:100
PRINCIPAL (SIDE) ELEVATION

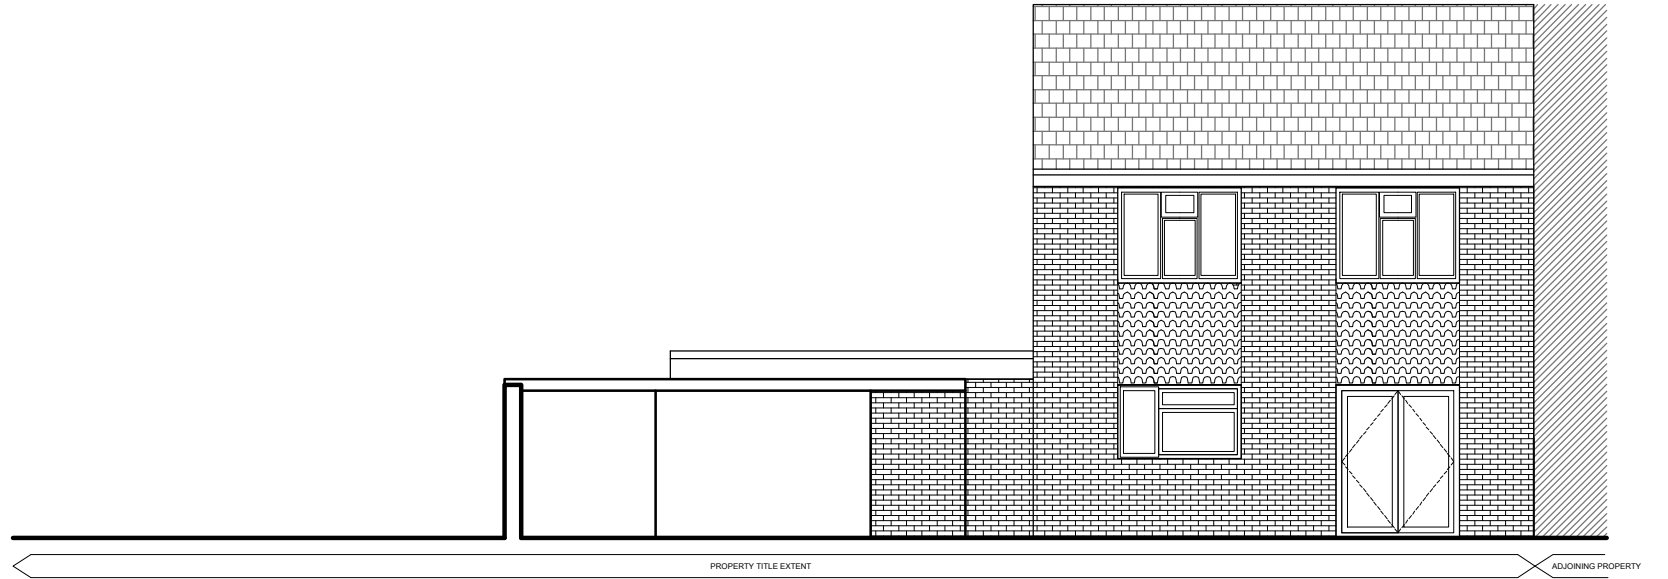

3 EXISTING 1:100
REAR ELEVATION