




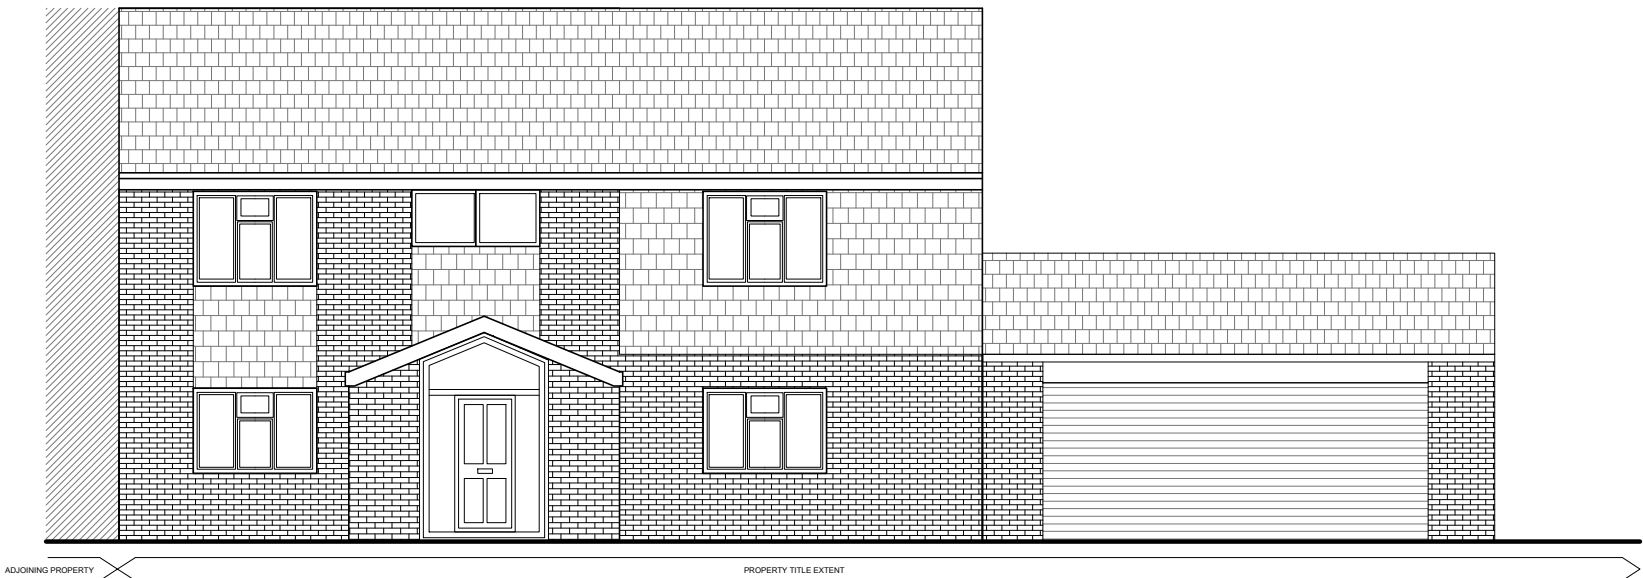

1 **PROPOSED** **1:100**
PRINCIPAL (FRONT) ELEVATION

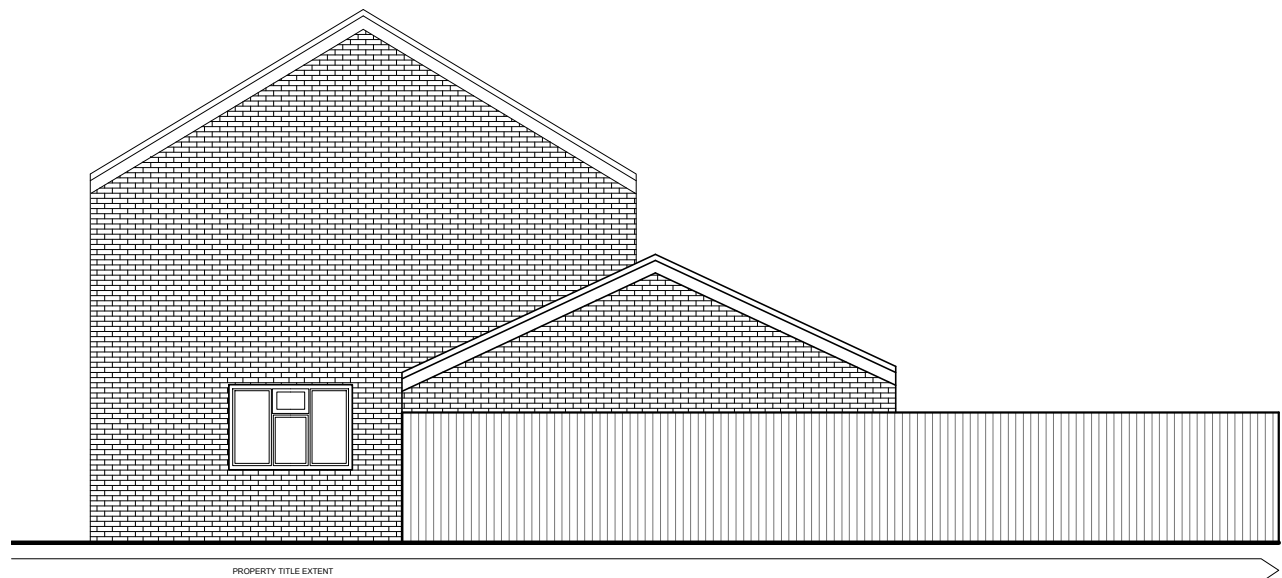


2 **PROPOSED** **1:100**
PRINCIPAL (SIDE) ELEVATION

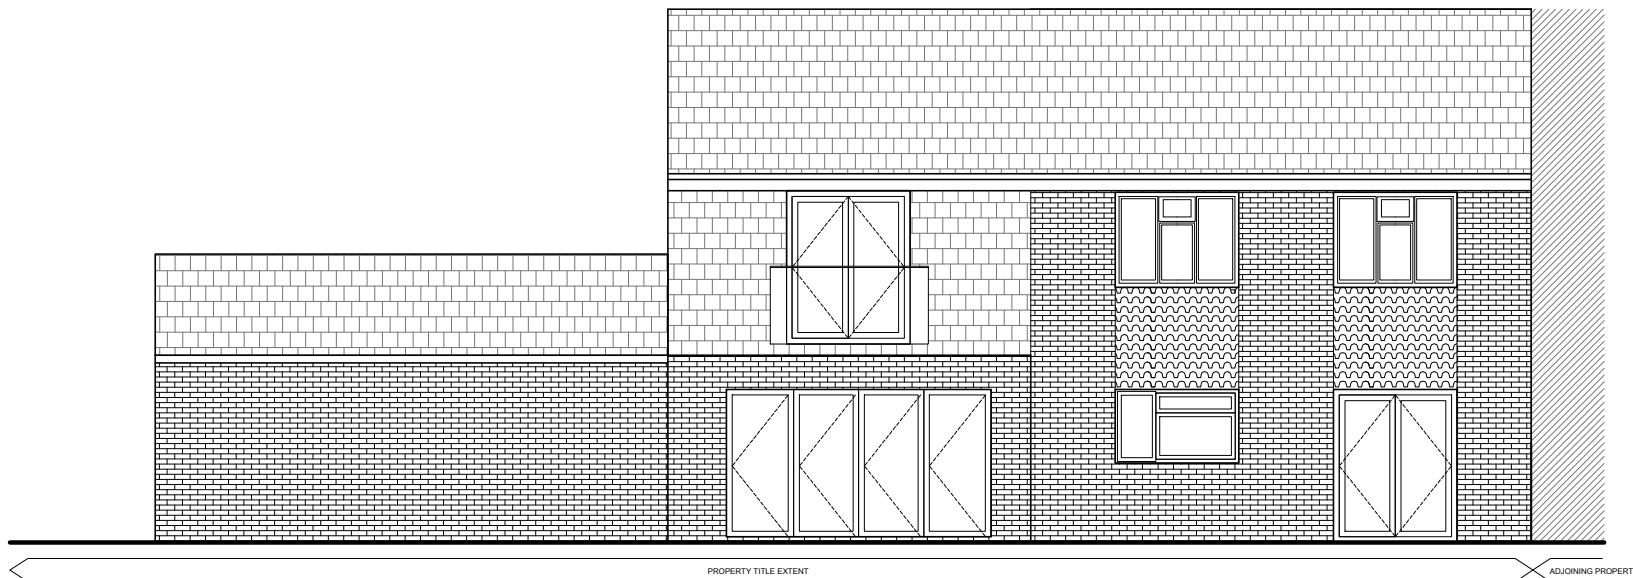

3 **PROPOSED** **1:100**
REAR ELEVATION

OCKLEY WAY
PROPOSED ELEVATIONS

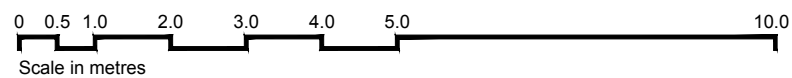

DWG REF: OW_101_PRSD

ISSUE:
FOR PLANNING

REASON FOR ISSUE:
FOR PLANNING APPROVAL

SCALE:
1:100

H O U Z