


Planning Drawings

- 1. All Dimensions In Millimetres Unless Otherwise Stated
- 2. New Roof Tiles to match existing in type ,colour & face
- 3. New facing brickwork to match existing
- 4. The requirements of the party wall act should be observed
- finished floor levels to match existing
- 5.No part of the existing extension ,including Foundations and gutters, should encroach the property boundary


Existing Layout

Scale 1 : 100 2000mm

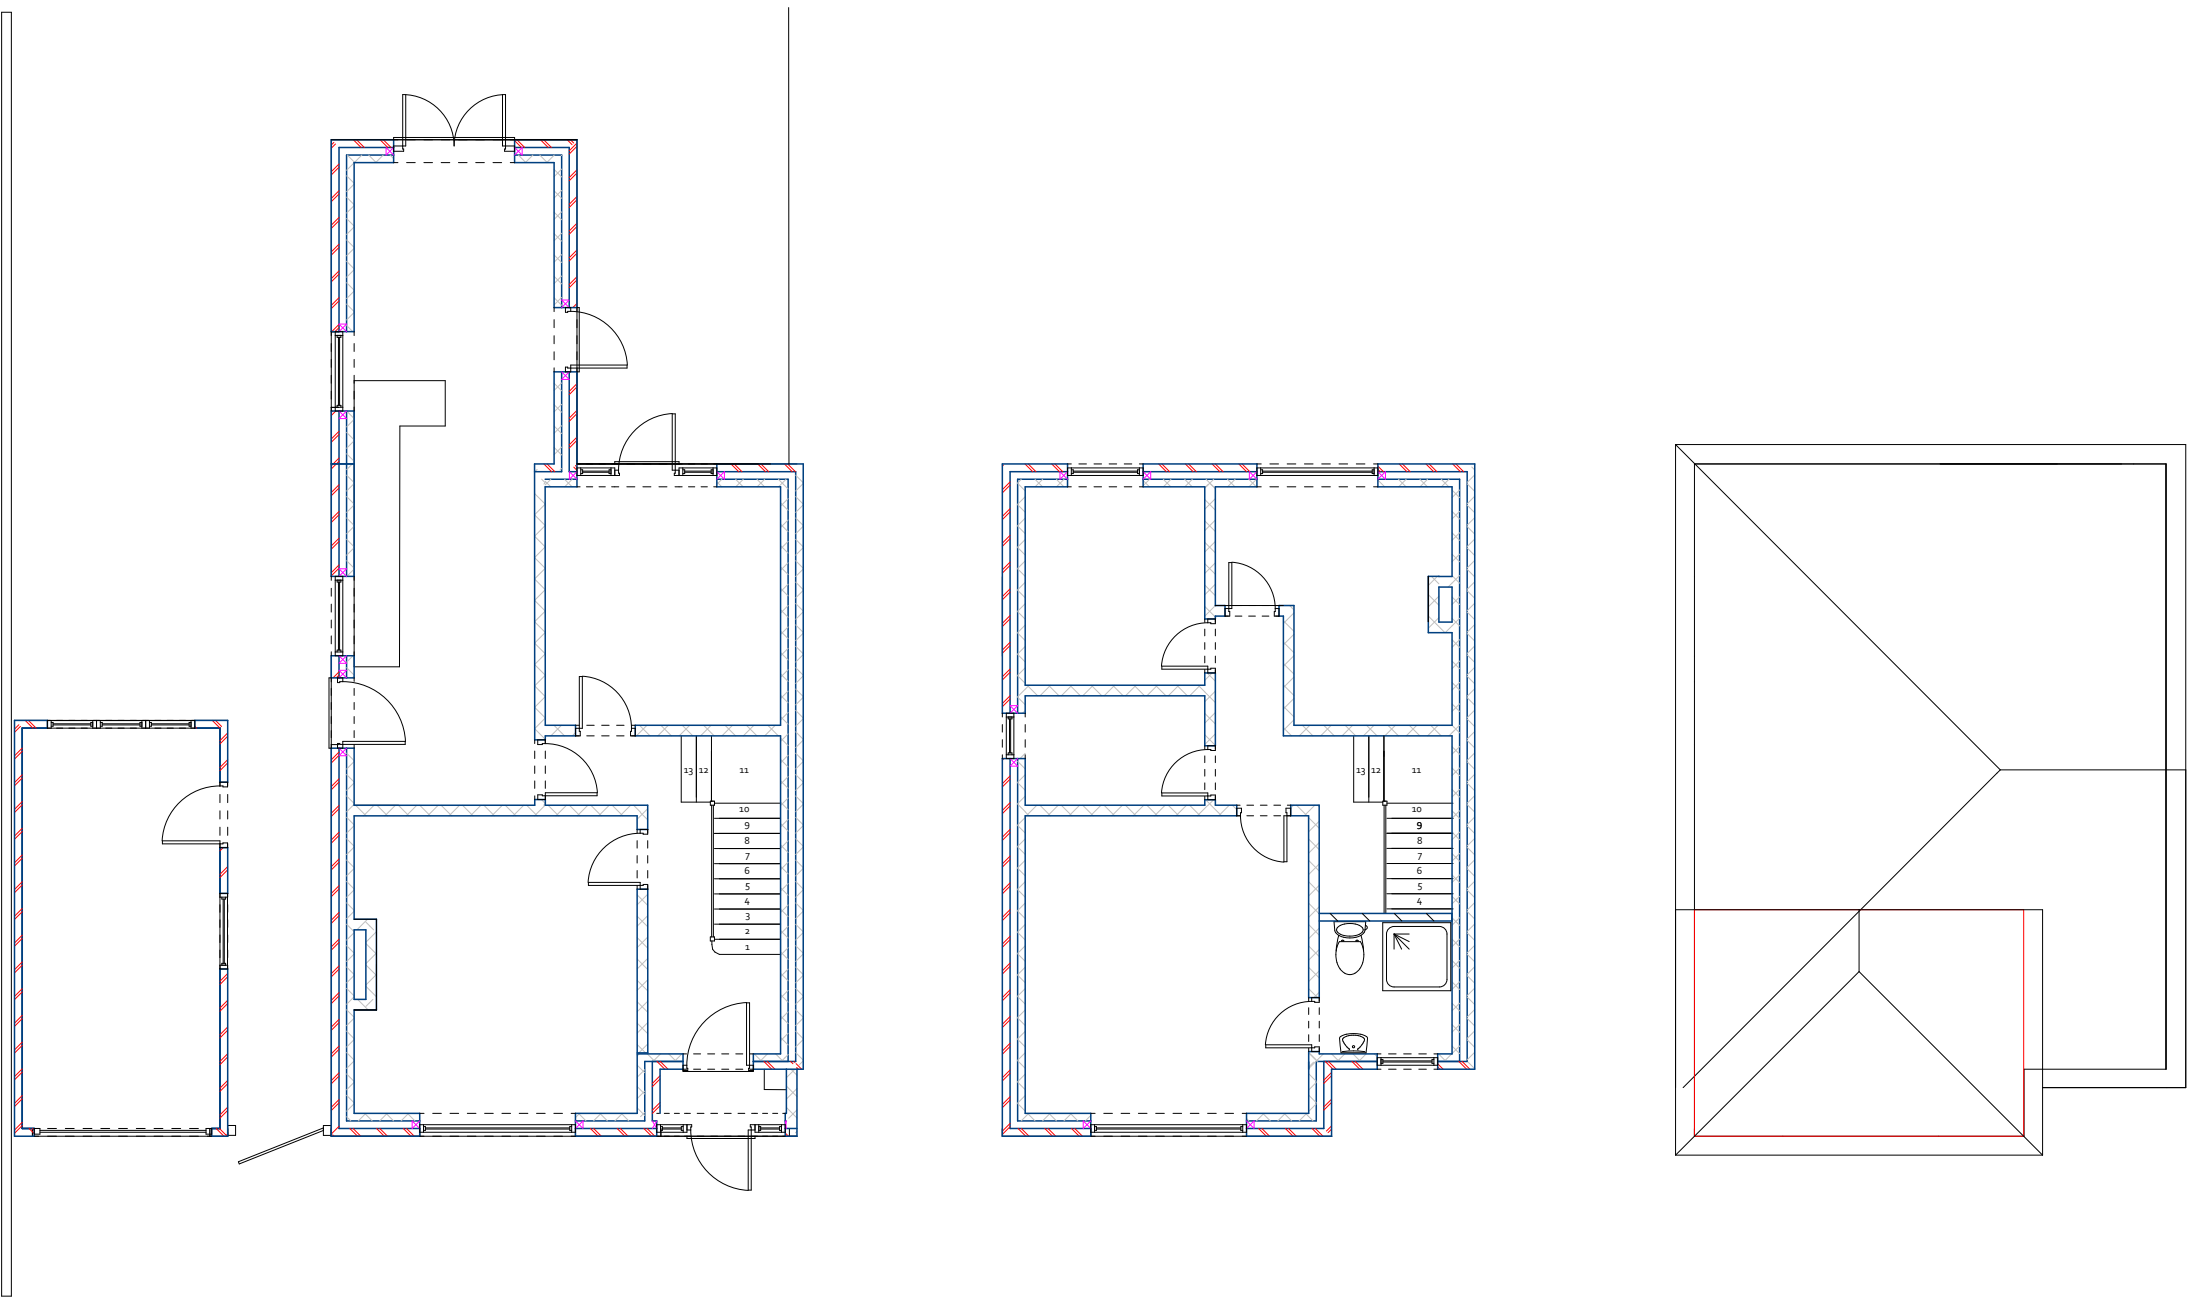

Proposed Layout

Scale 1 : 100 2000mm

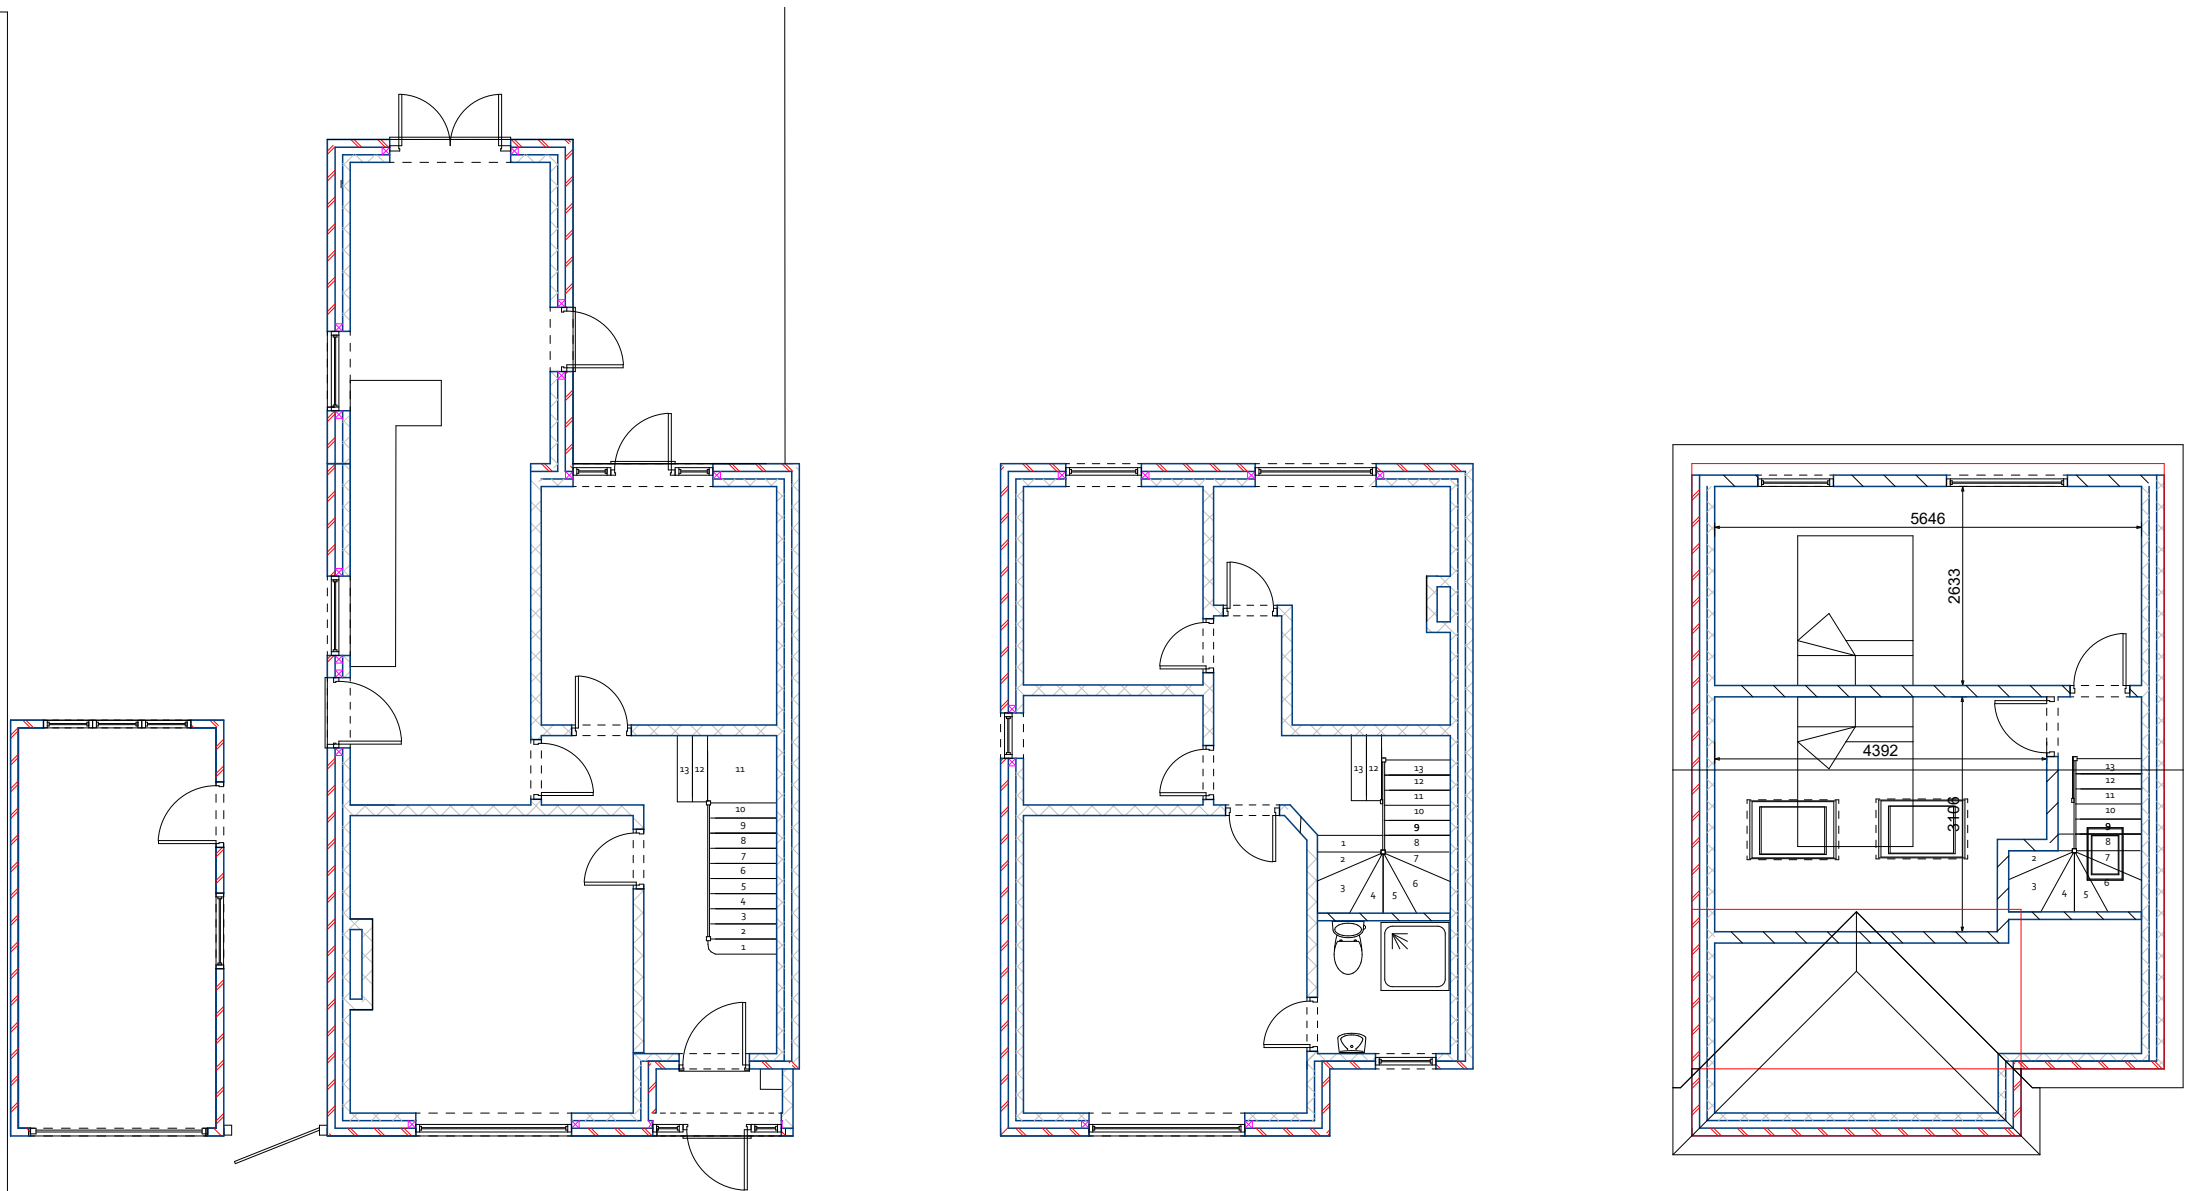

Proposed roof - Enlargement

Hip to gable enlargement - 20.61 CUBIC METRES
Proposed Dormer enlargement - 26.62 CUBIC METRES

Total Calculation of roof enlargement 47.23 m3

© All drawings are copyrighted & copying or using electronic versions of the drawings without permission is copyright infringement.

Elevations Existing

Scale 1 : 100 2000mm



THIS IS NOT A WORKING DRAWING.

The information provided is either for client information, planning consideration or shows compliance under the building regulations. It does not purport to provide all the information necessary to carry out construction works and could be subject to variation in detail.


ALL MEASUREMENTS TO BE CHECKED ON SITE
NOTE. FITMENT SUPPLIERS SHOULD TAKE SITE MEASUREMENTS
Prior to commencement of work on site, dimensions and particulars should be checked and any discrepancies reported immediately to Jones projects Architectural DO NOT SCALE.

Elevations Proposed

Scale 1 : 100 2000mm

Please Note

* Letters refer to roof calculation sheet

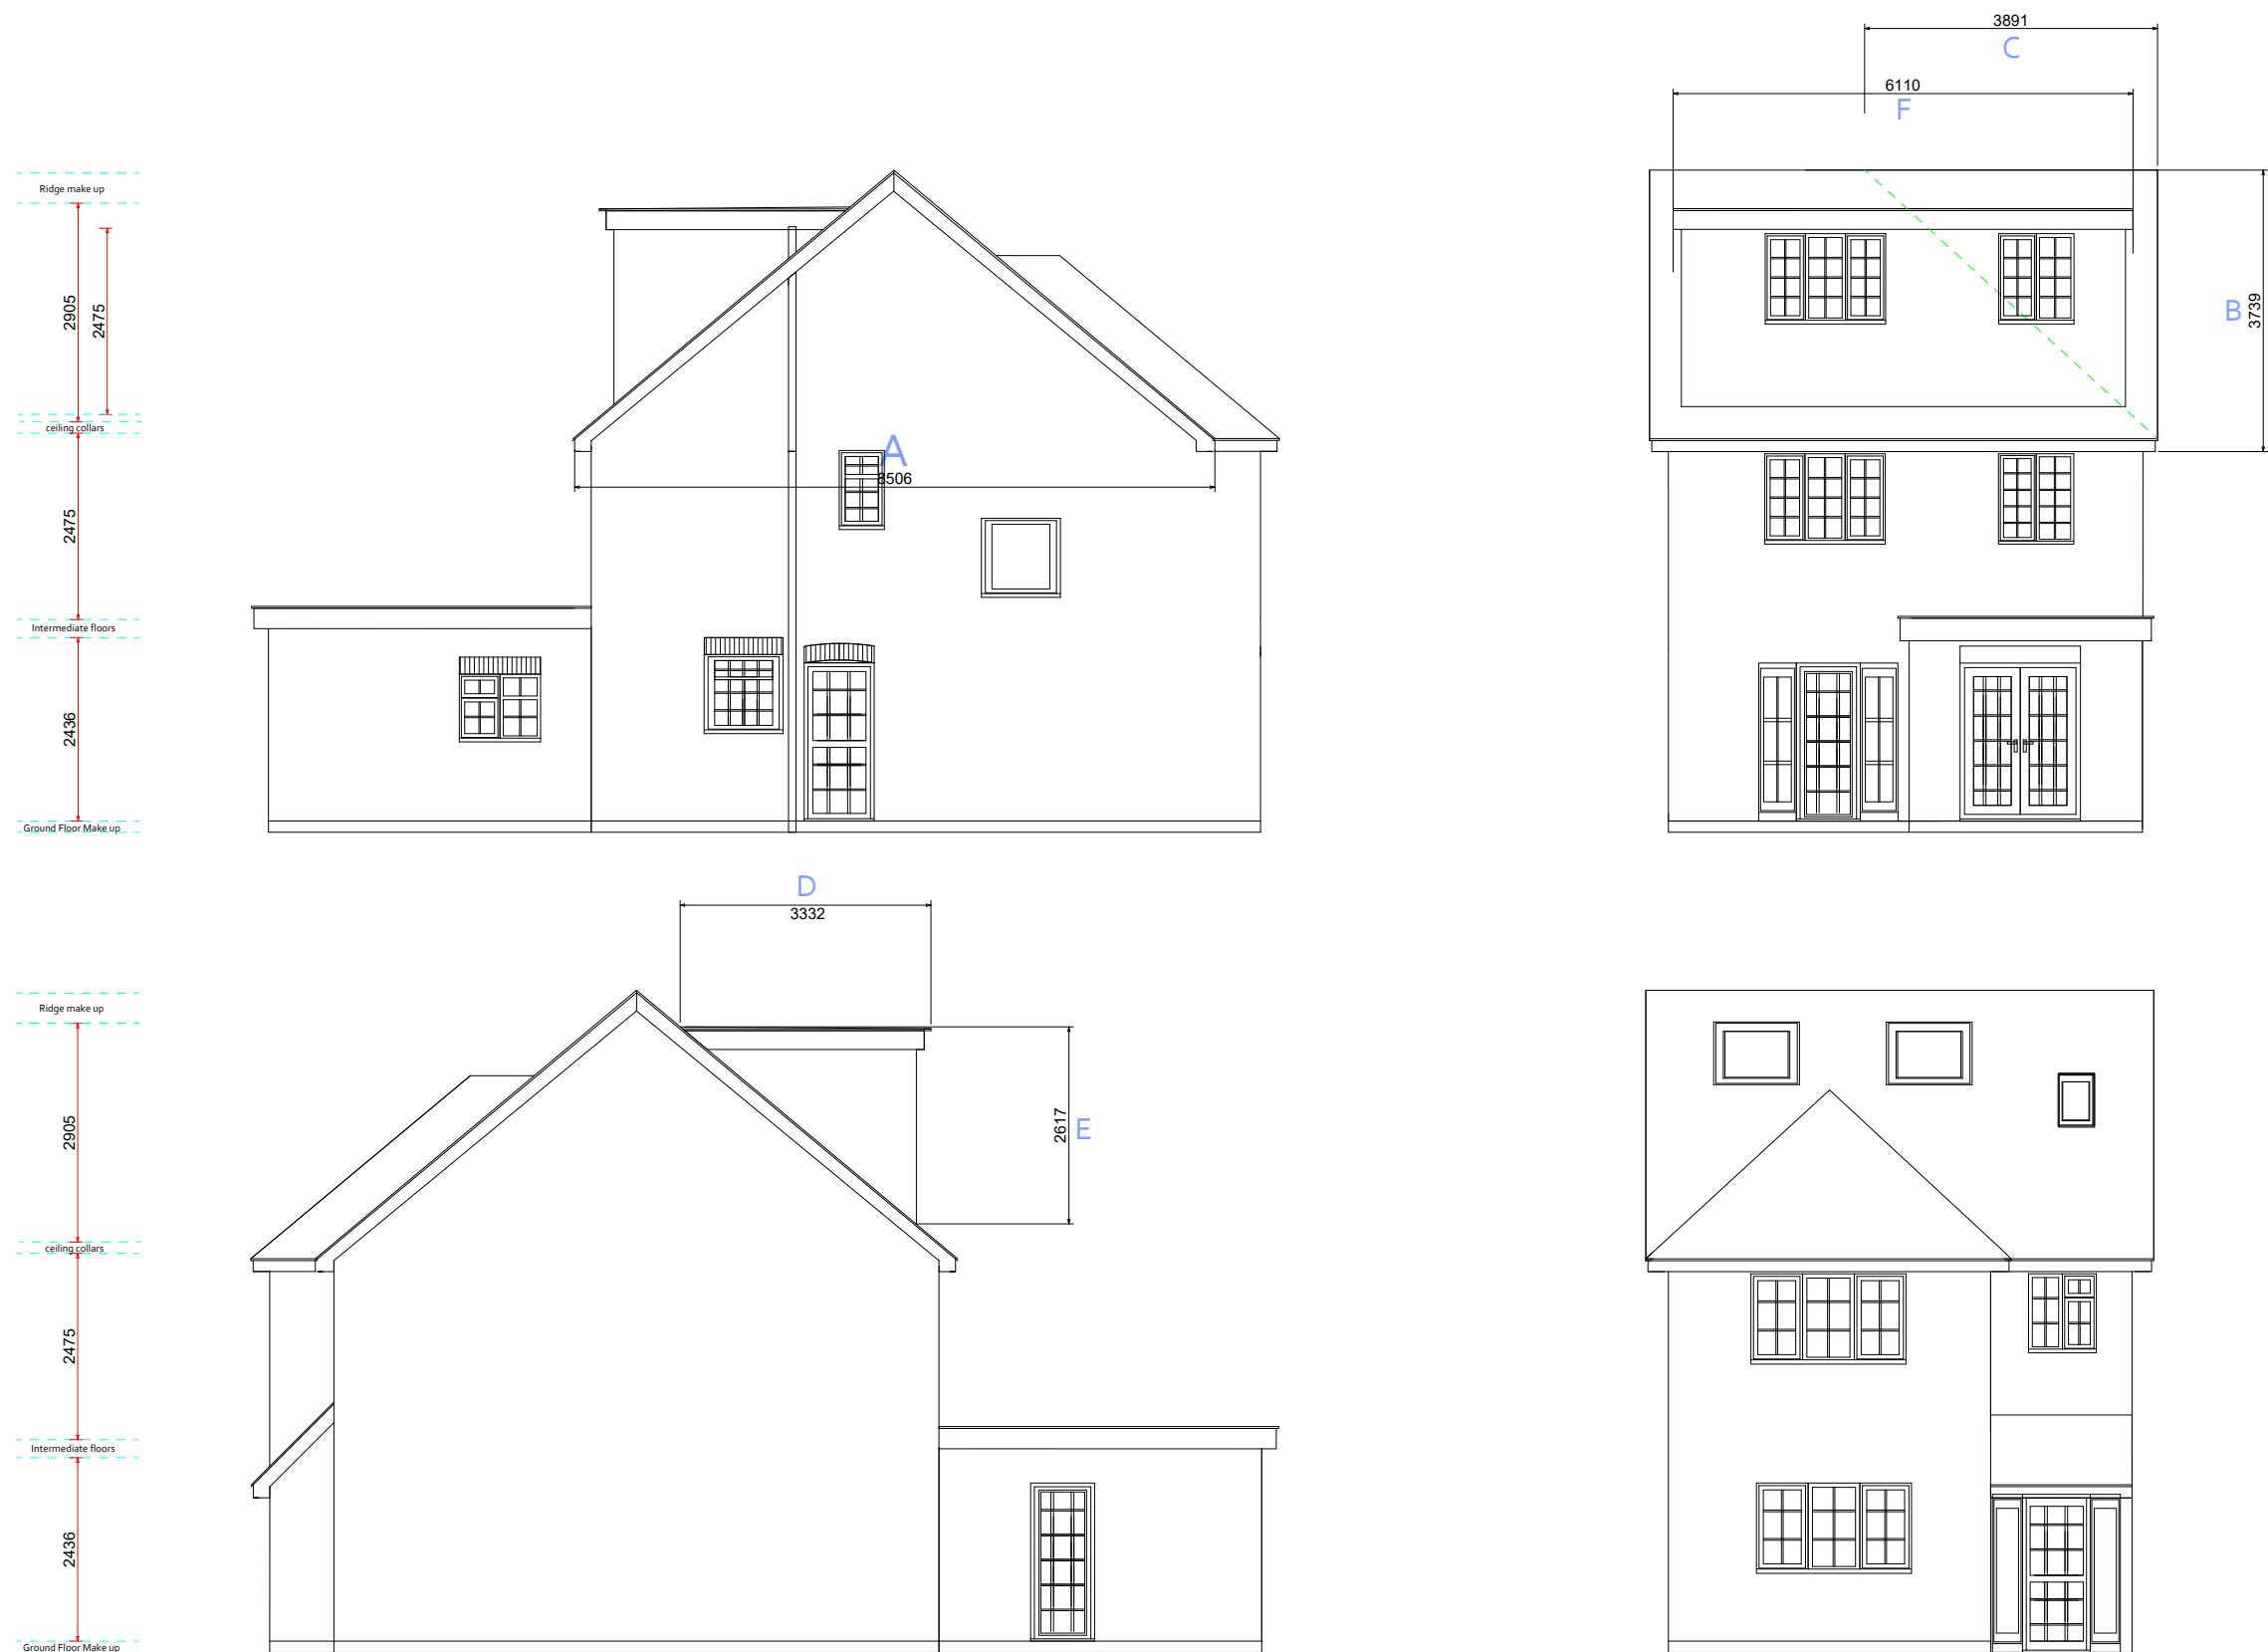

Photographic Survey



Client - Kevin Burchell

Address - 235 Junction Road,
Burgess Hill,
RH15 0NX

Page Size - A1 2000mm



Page Size - A1 2000mm