



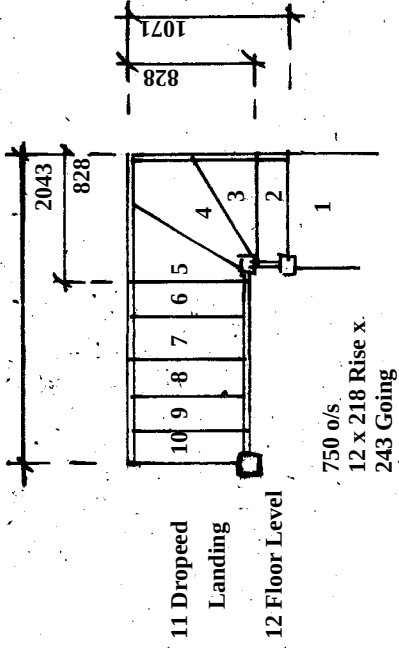

Proposed Staircase Plan

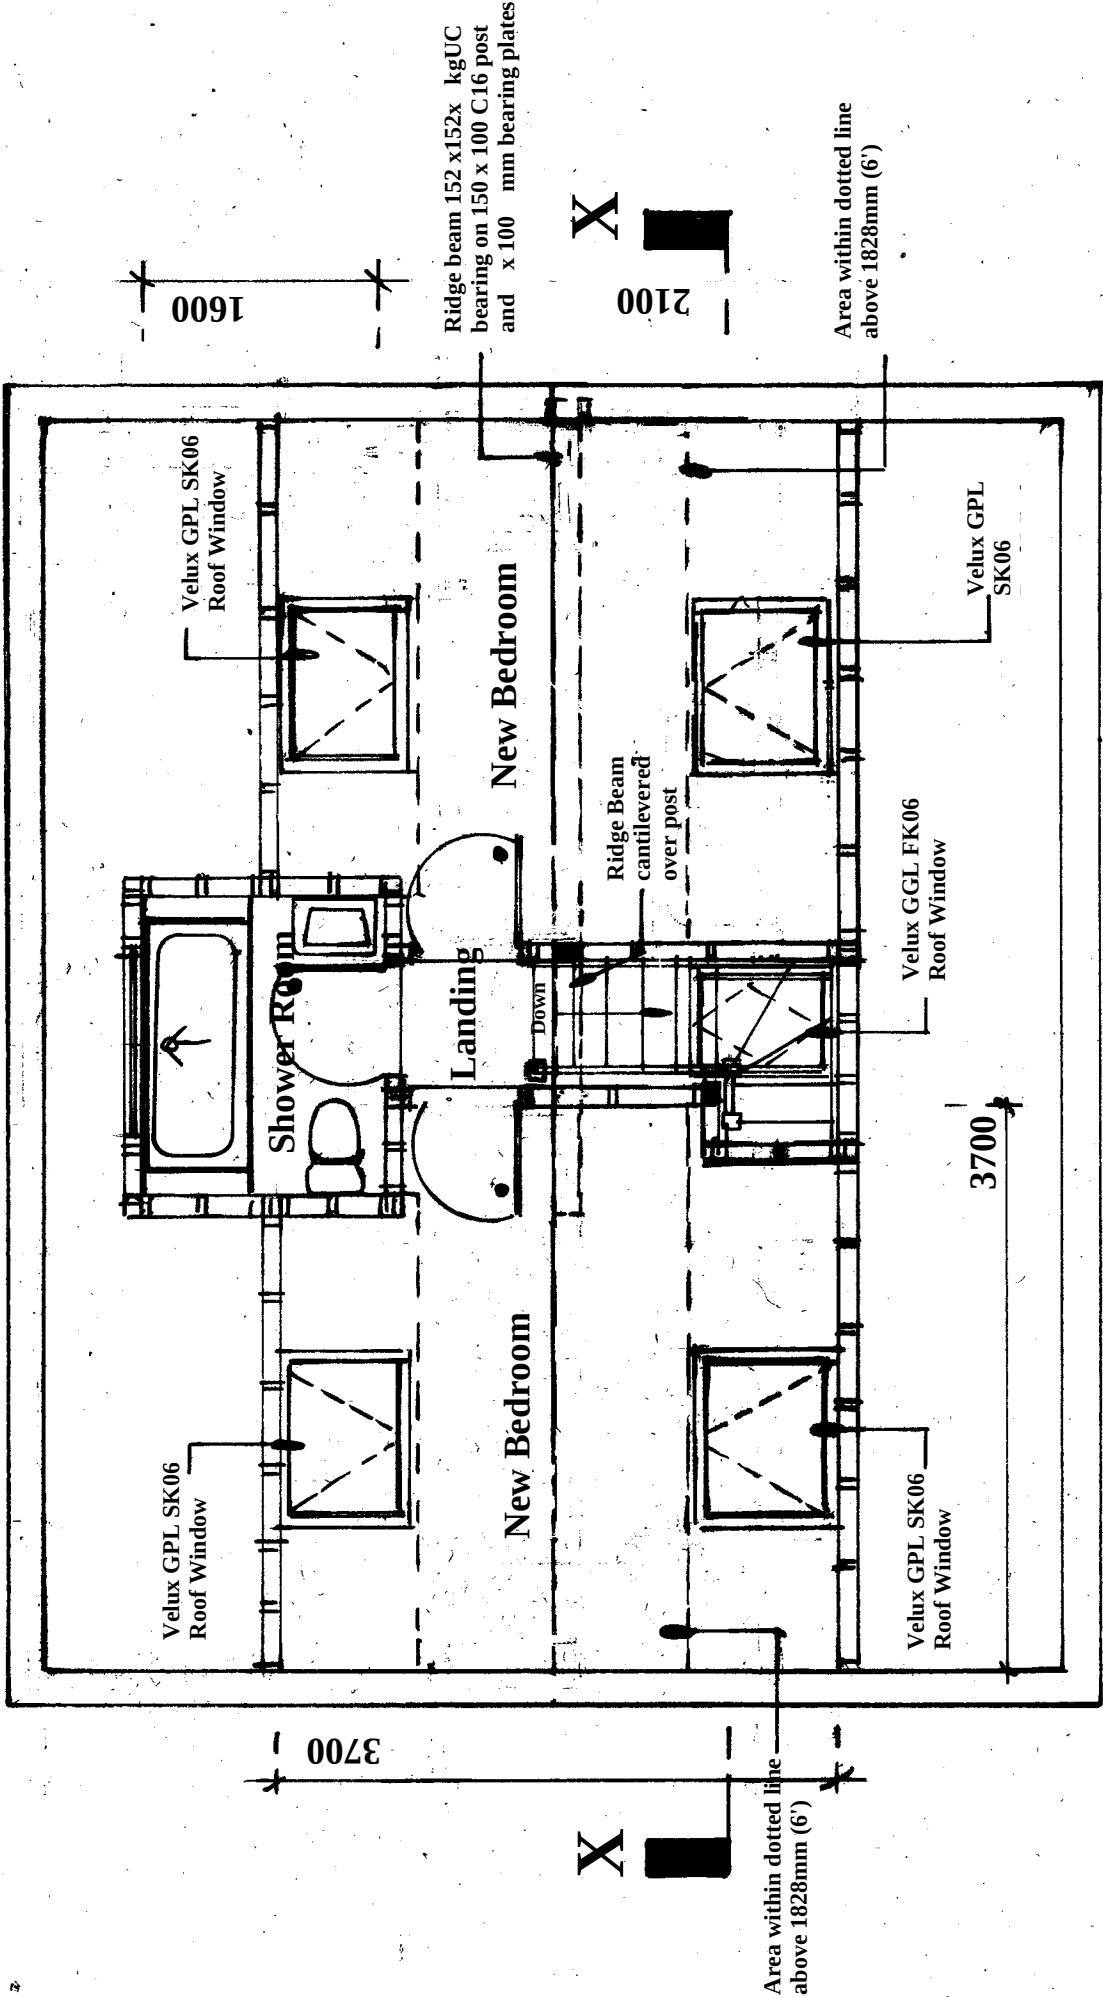

Proposed Loft Room Plan

Amendments			Date
Client			

Mr Farrell

Site Address

37 Sycamore Drive
Burgess Hill
West Sussex
RH15 0GG

Proposal

Loft Conversion

Drawing Title

Proposed Loft Room Plan

Date

20/05/26

Drawn S. Burrows

Scales

1:50

DWG NO.

S13531/4

REV