
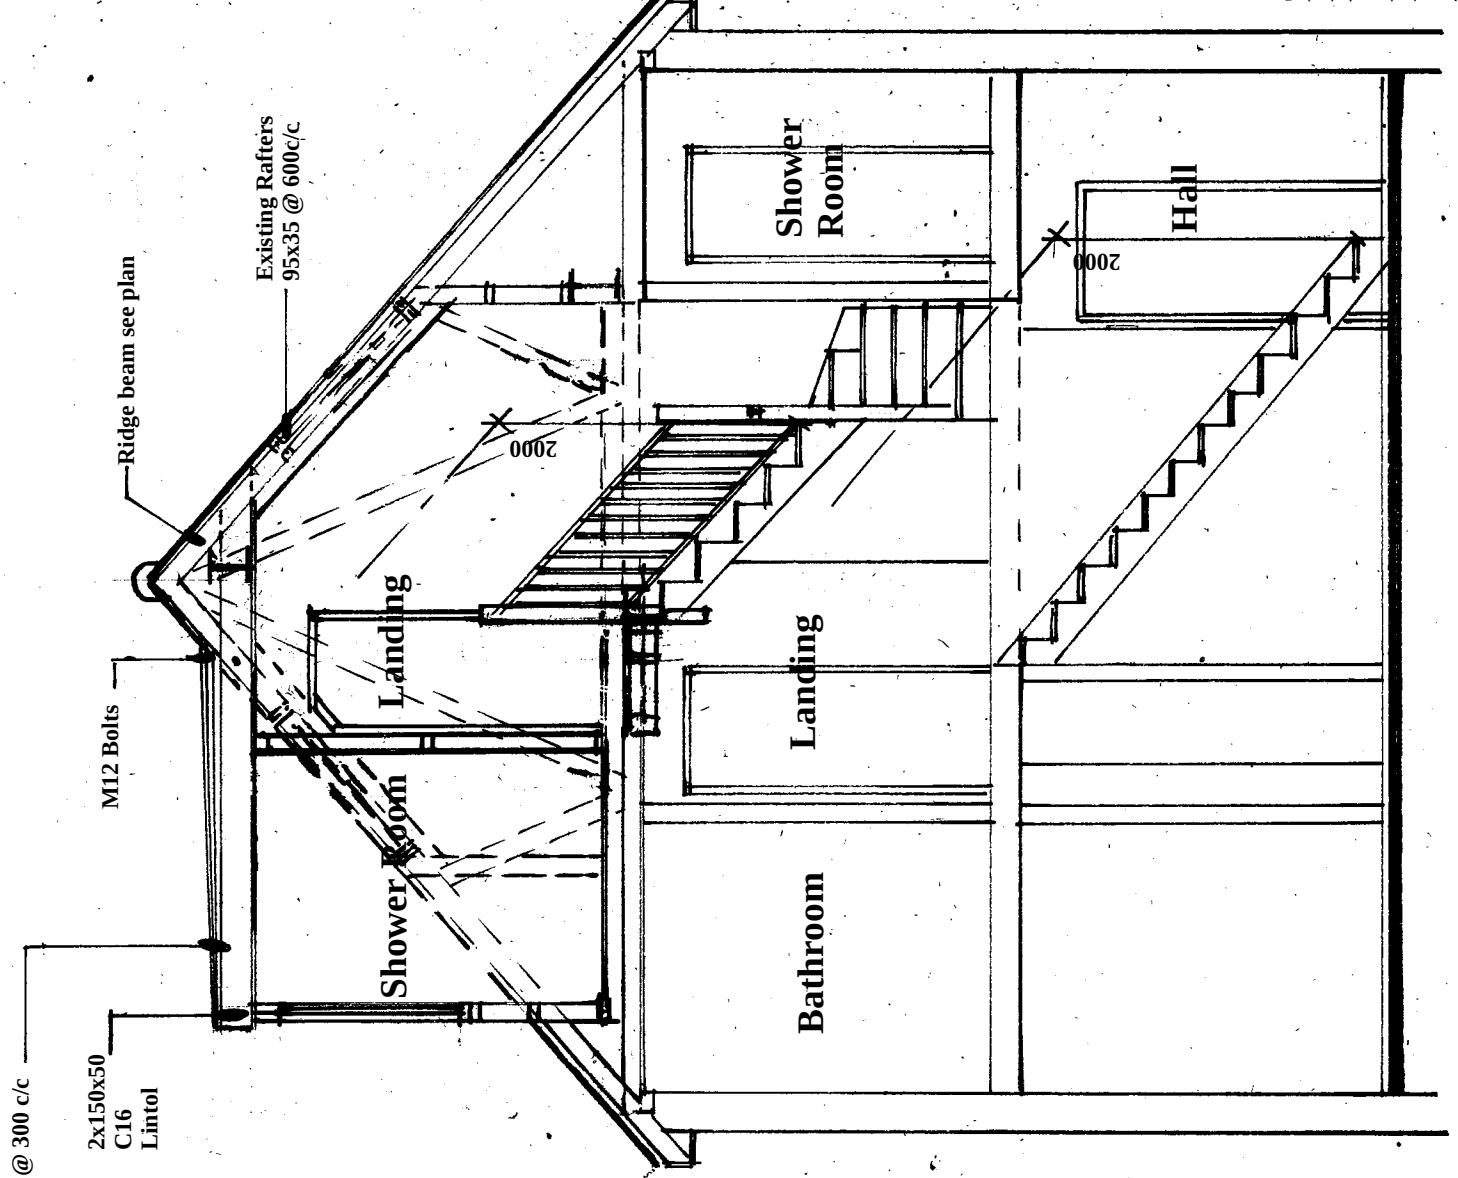


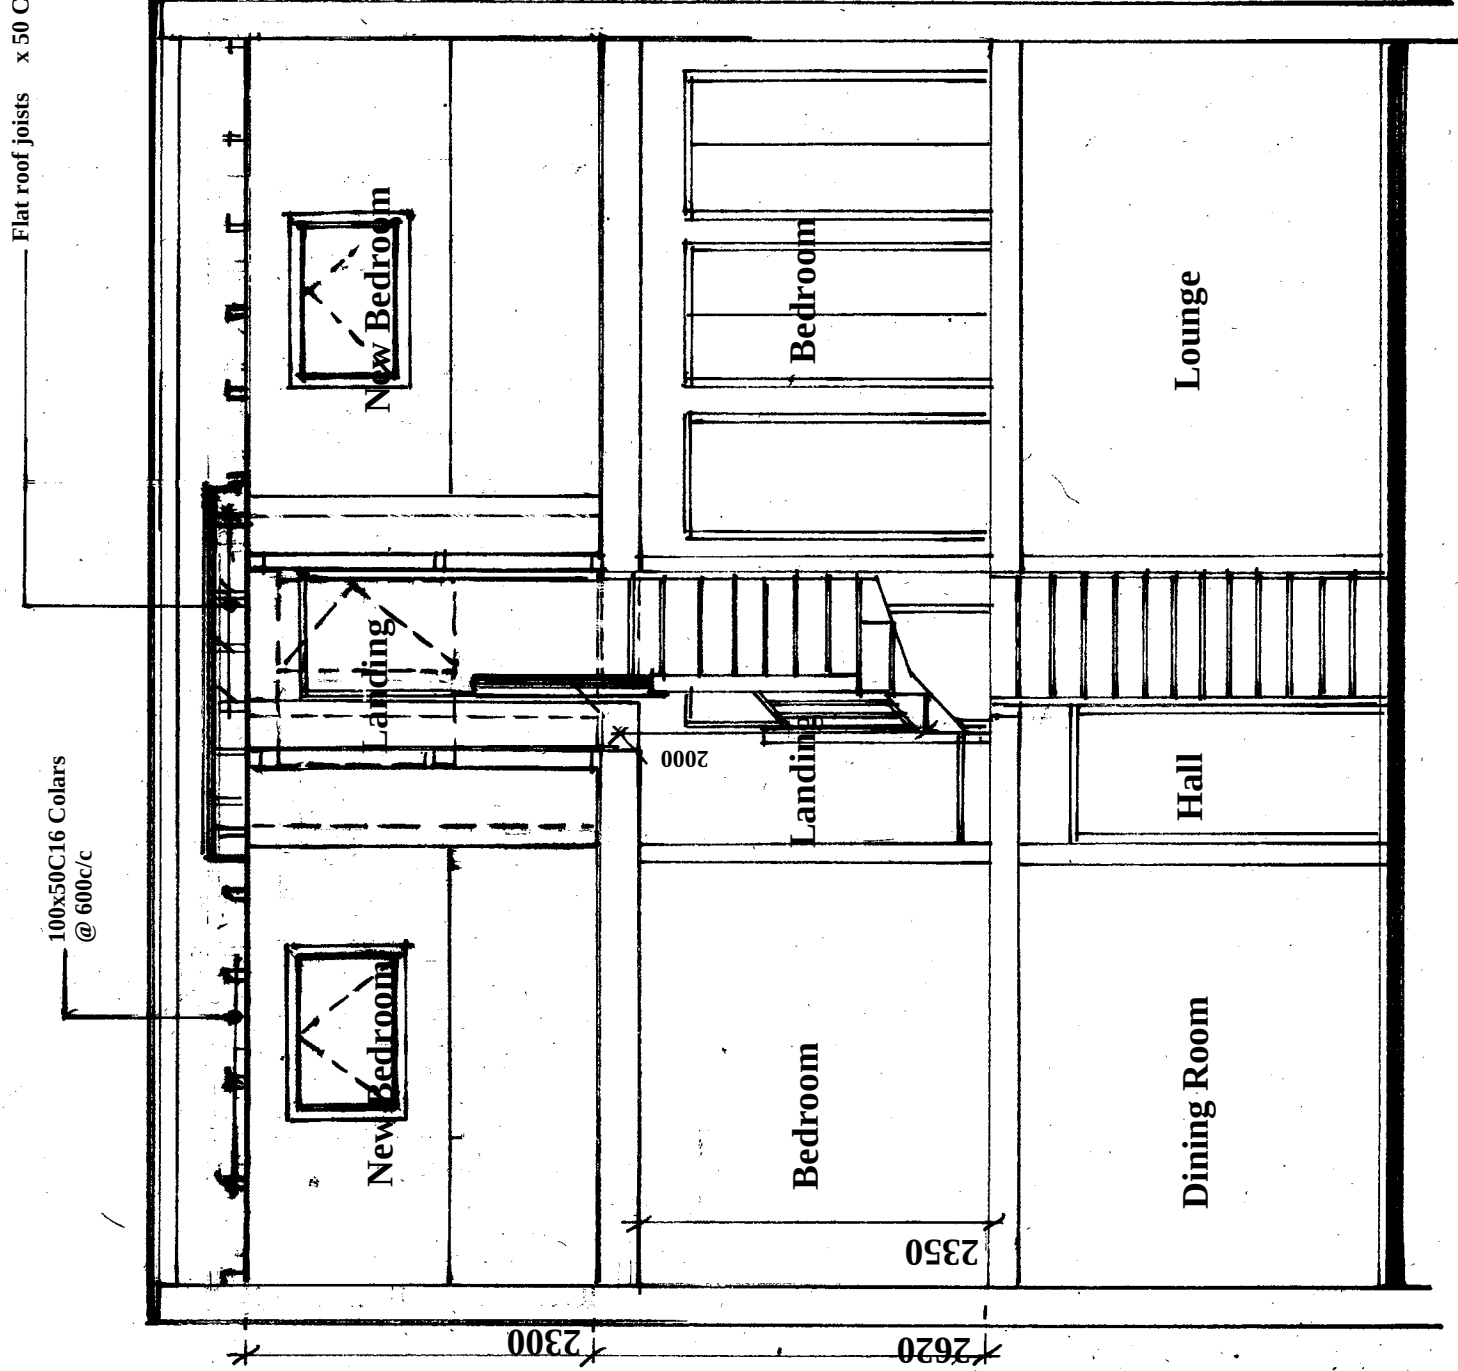

Amendments	Date
Client	
Mr Farrell	
Site Address	
37 Sycamore Drive	
Burgess Hill	
West Sussex	
RH15 0GG	

Section X-X

Section Y-Y

Proposal	Loft Conversion
Drawing Title	Sections
Date	20/05/2
Drawn	S. Burrows
Scales	1:50
DWG NO.	S13531/5
REV	