


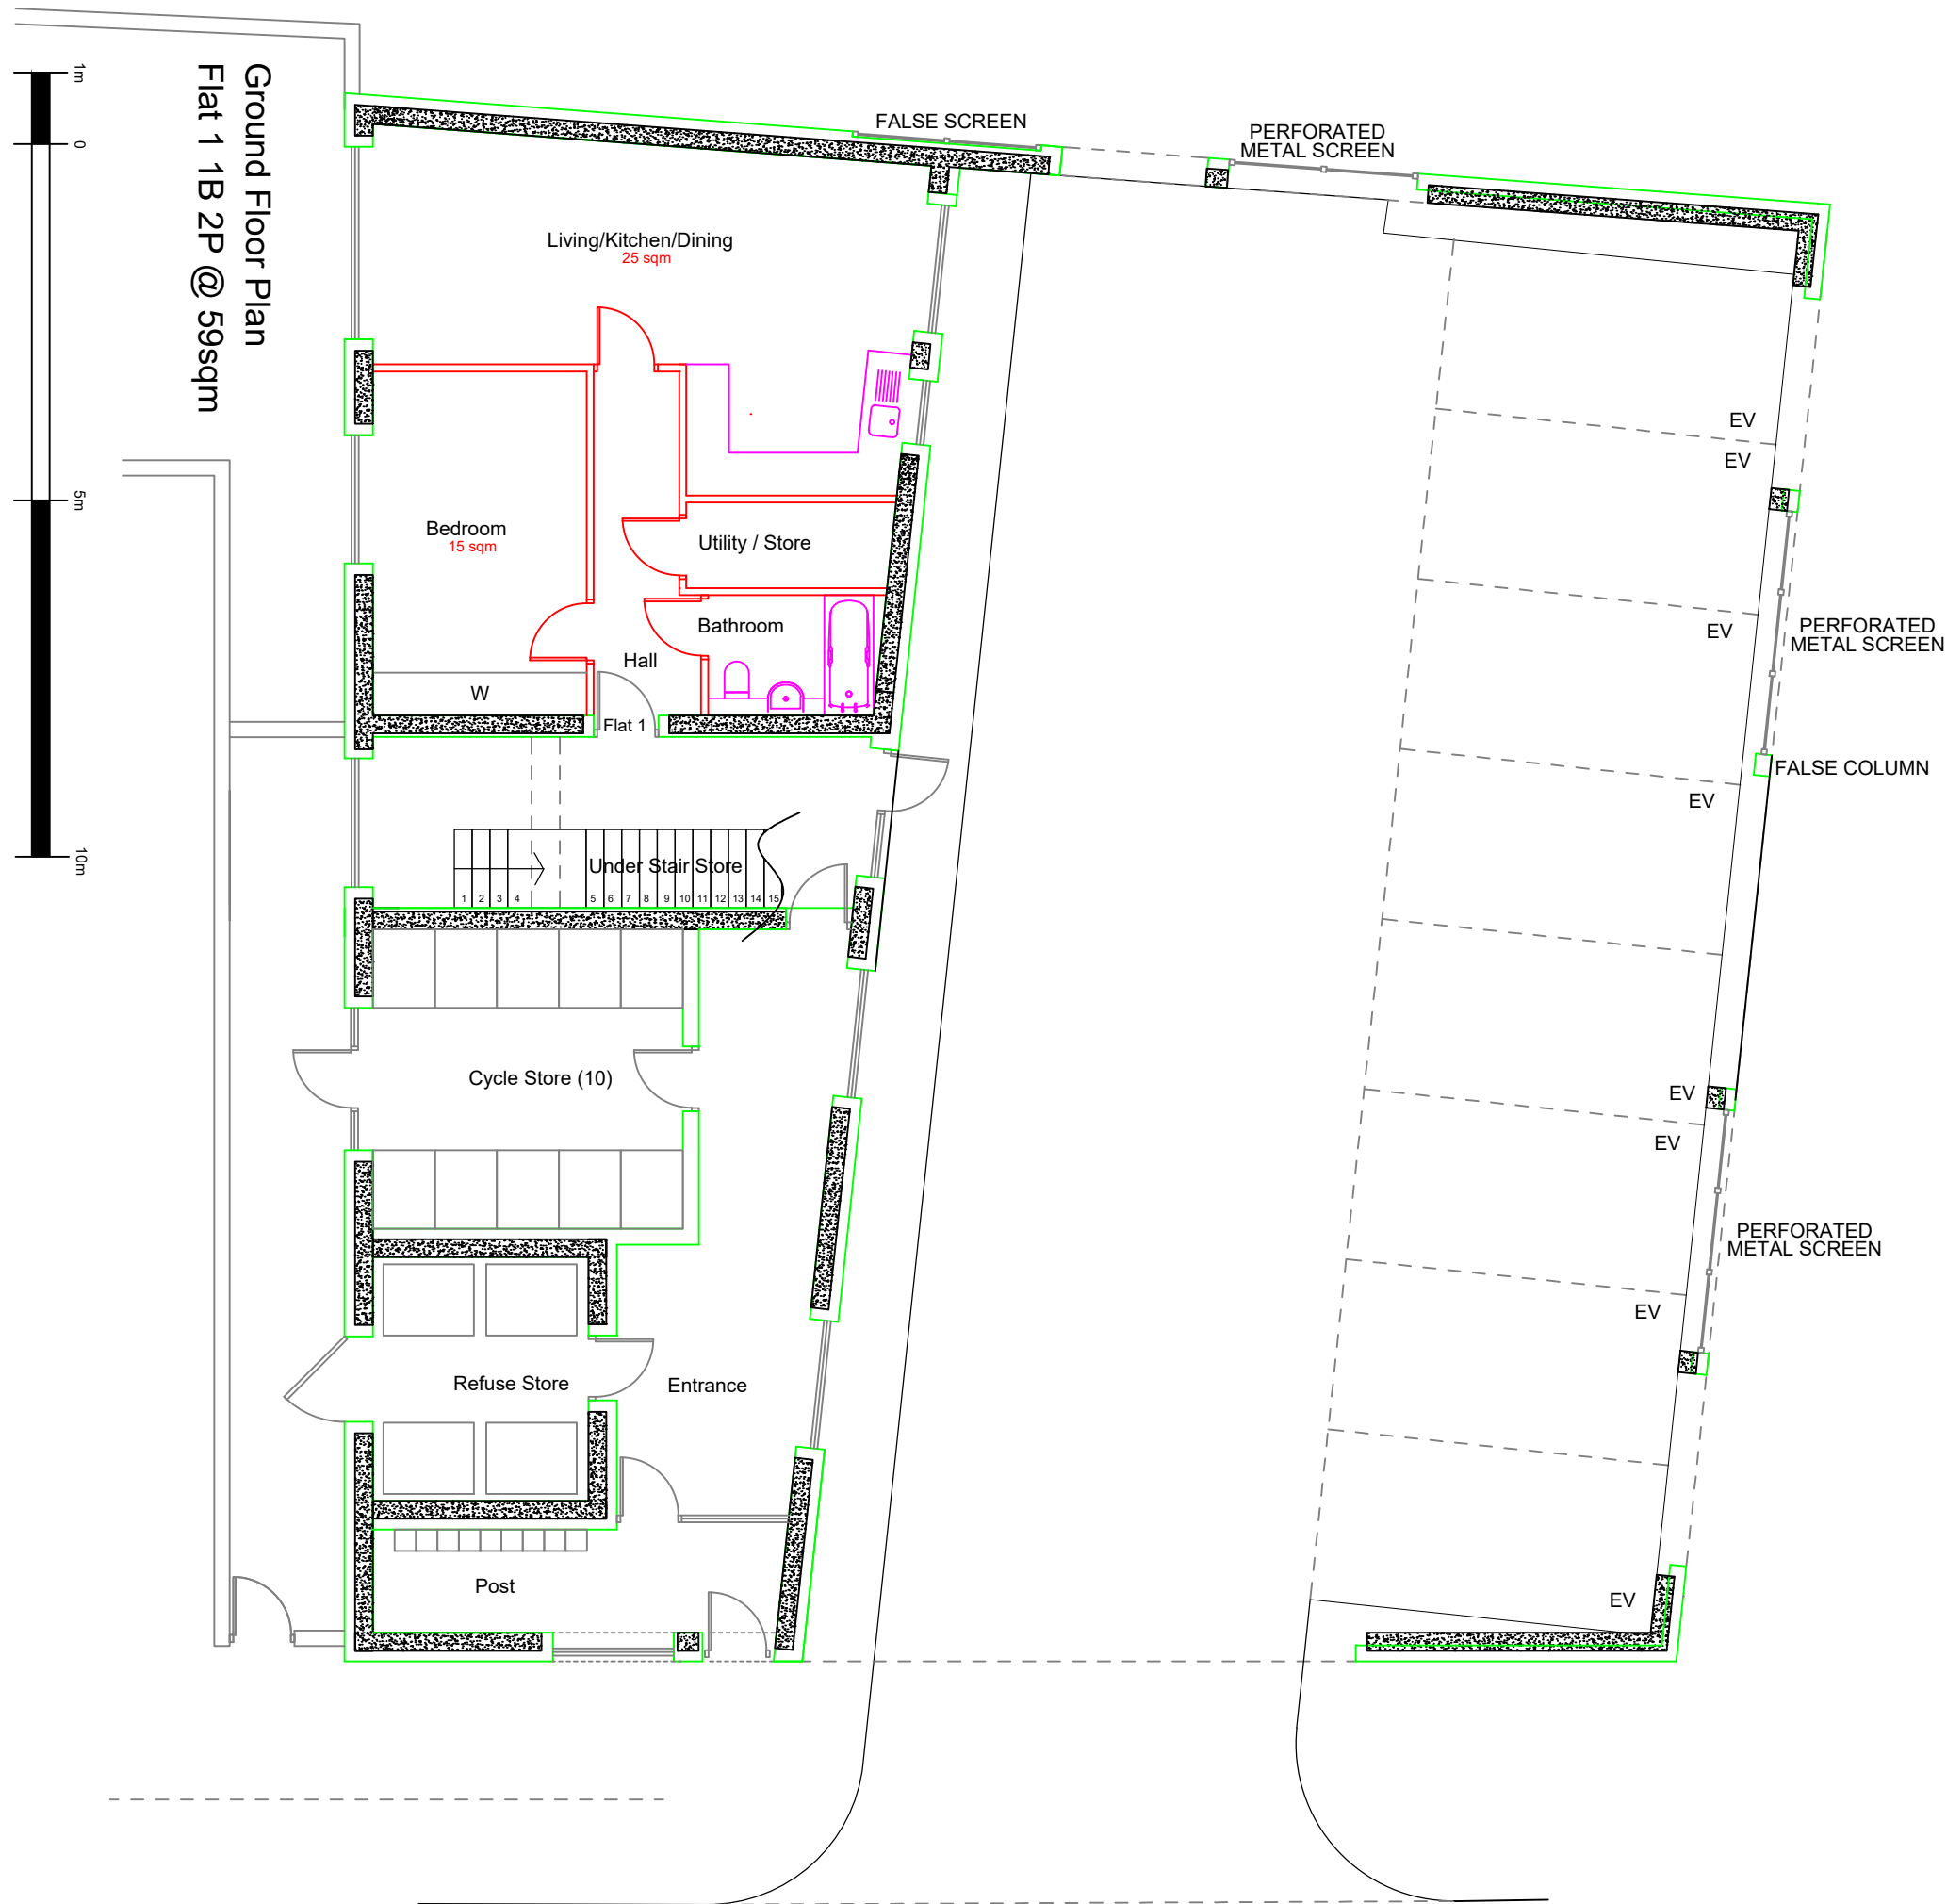

- Notes
1. This drawing is copyright no part of this drawing to be copied unless written consent is given by the practice
  2. Do not scale from this drawing. All discrepancies to be reported immediately to the project co-ordinator

| Rev.   | Date     | Description | Name       |
|---|----------|-------------|------------|
| <div><p><b>OUT THE BOX</b><br/>3 BONCHESTER CLOSE<br/>CAMDEN PARK ROAD<br/>CHISLEHURST KENT BR7 5HS<br/>TELEPHONE 07964 691620<br/>Email : neal.penfold@hotmail.co.uk</p></div> |          |             |            |
| Project<br>Former Car Sales Yard<br>Tower Close, East Grinstead   |          |             |            |
| drawn   | NP       | disk        |            |
| date   | SEP 2019 | scale       | 1:100 • A3 |
| Title<br>Proposed GA Plan<br>Ground Floor   |          |             |            |
| TC.01   | PL03     | E           |            |