


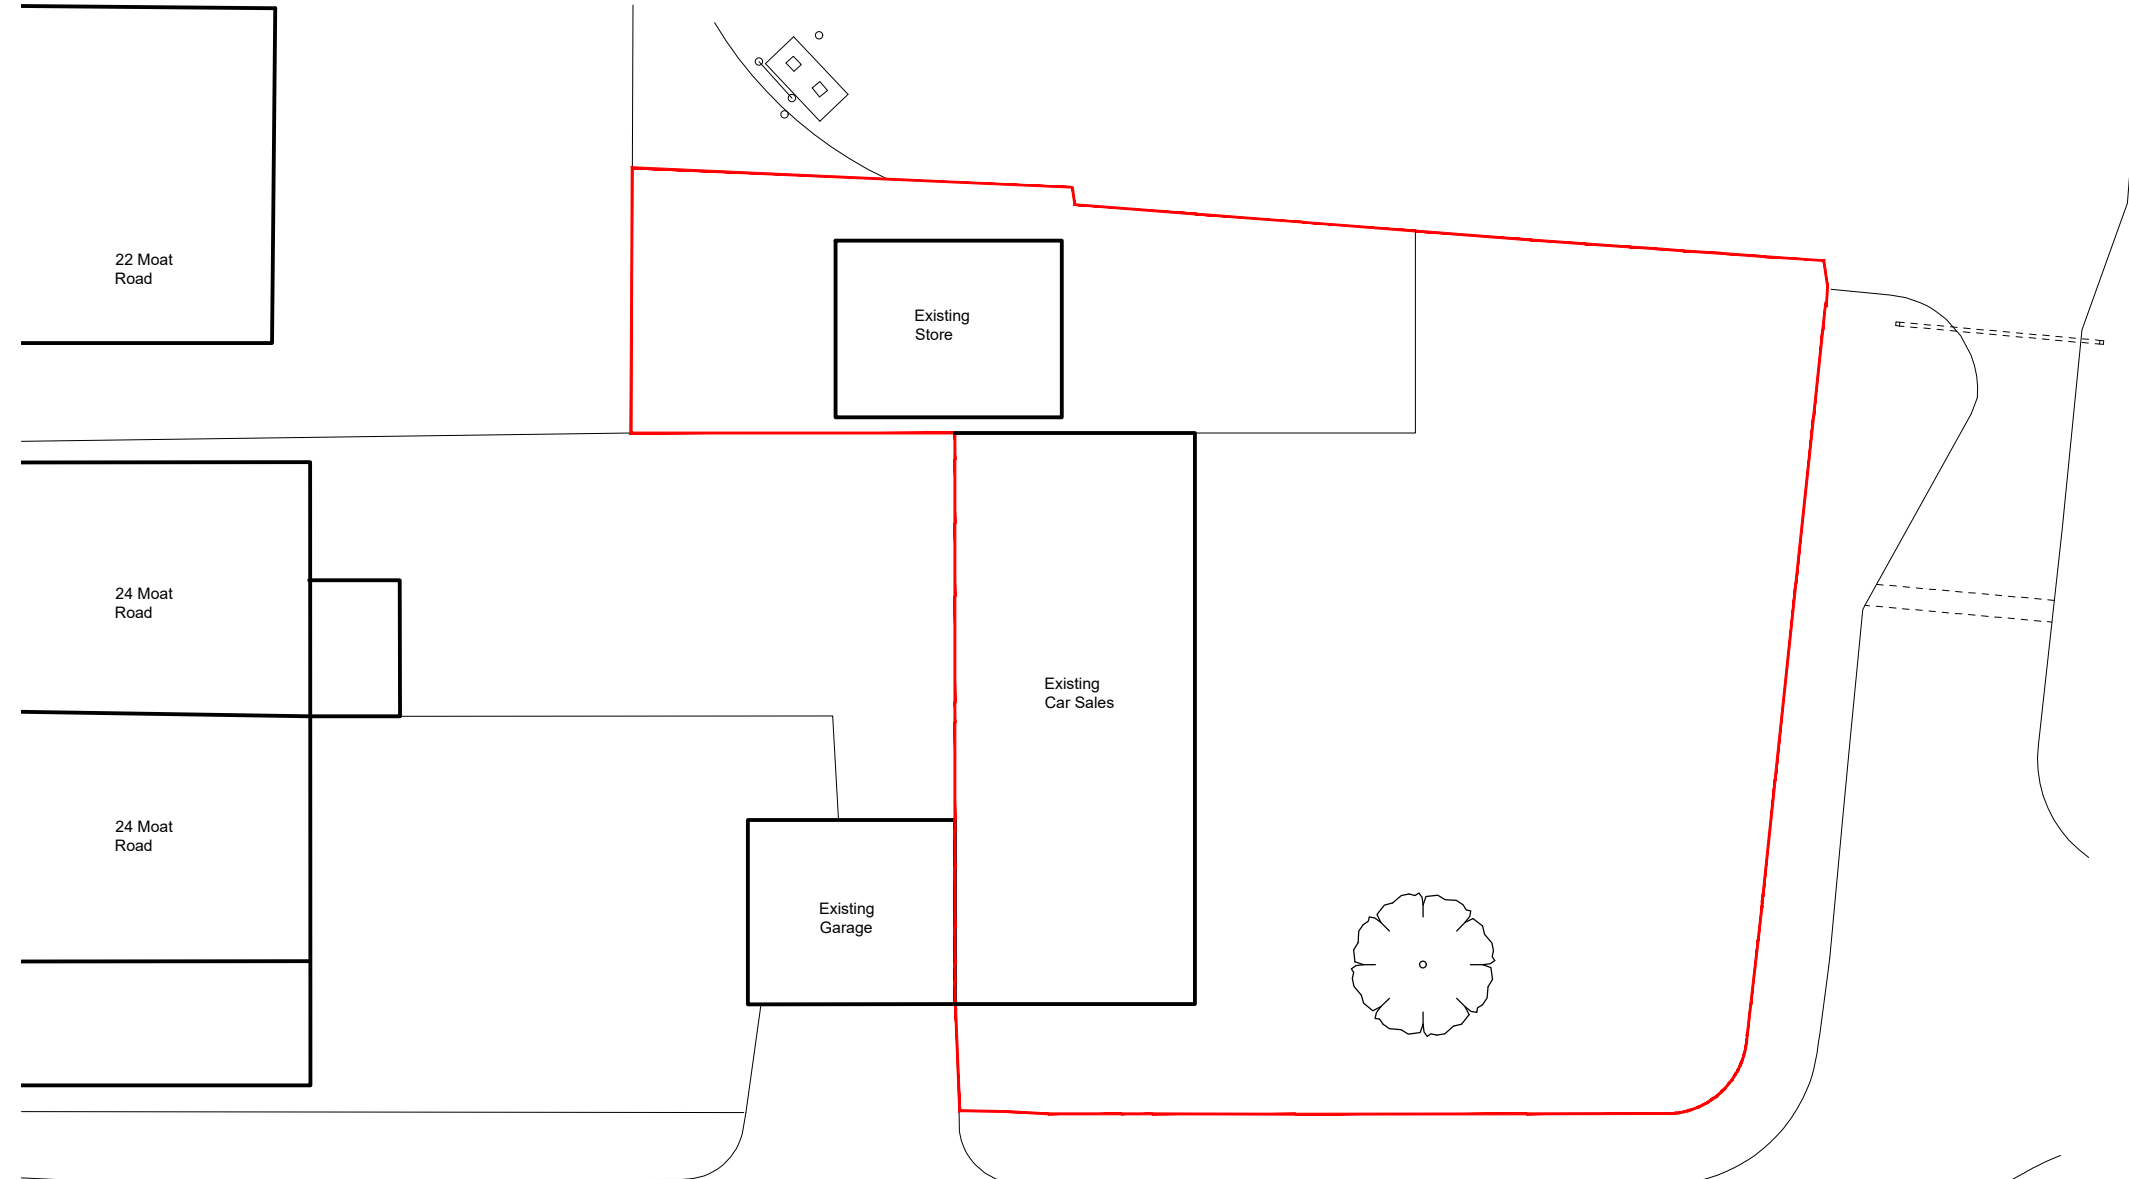


EXISTING SITE LAYOUT 1:200



TOWER CLOSE



- Notes
1. This drawing is copyright no part of this drawing to be copied unless written consent is given by the practice
 2. Do not scale from this drawing. All discrepancies to be reported immediately to the project co-ordinator

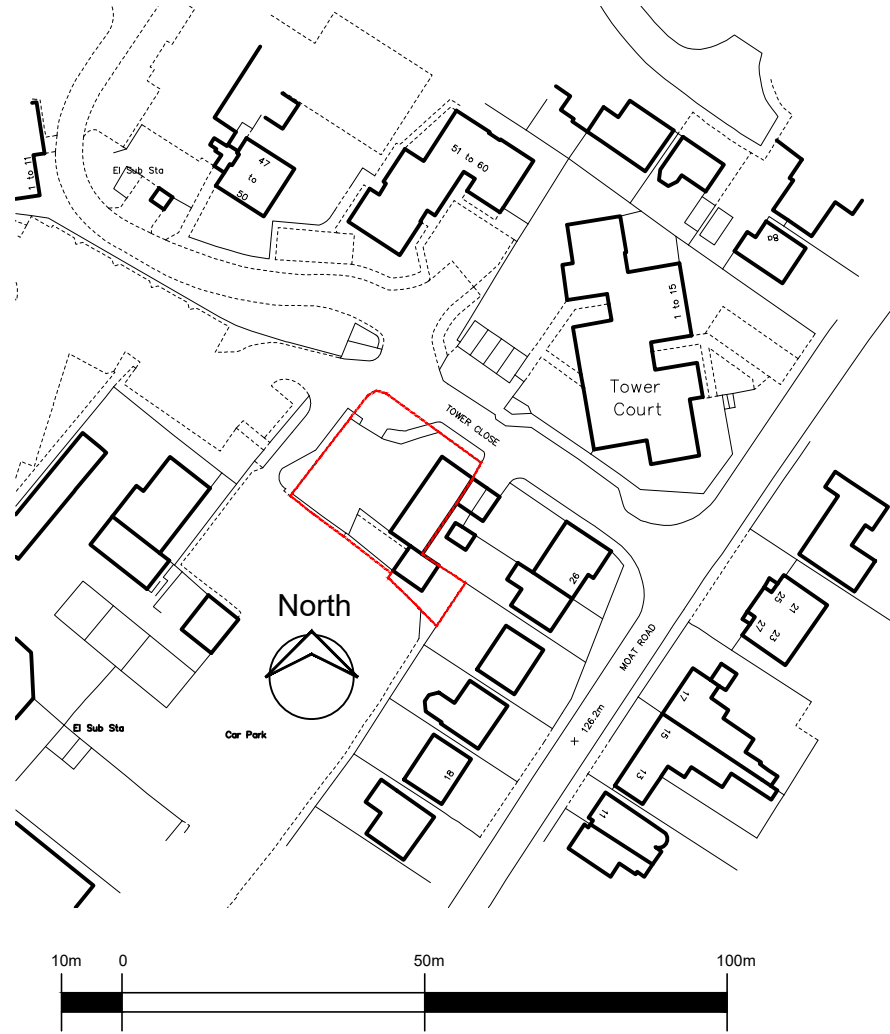

LOCATION PLAN 1:1250

Rev.	Date	Description	Name
 OUT THE BOX 3 BONCHESTER CLOSE CAMDEN PARK ROAD CHISLEHURST KENT BR7 5HS TELEPHONE 07964 691620 Email : neal.penfold@hotmail.co.uk			
Project Former Car Sales Yard Tower Close, East Grinstead			
drawn	NP	disk	
date	SEP 2019	scale	1:200 @ A3
Title Location and Existing Site Layout and Context			
TC.01	PL01	B	

