



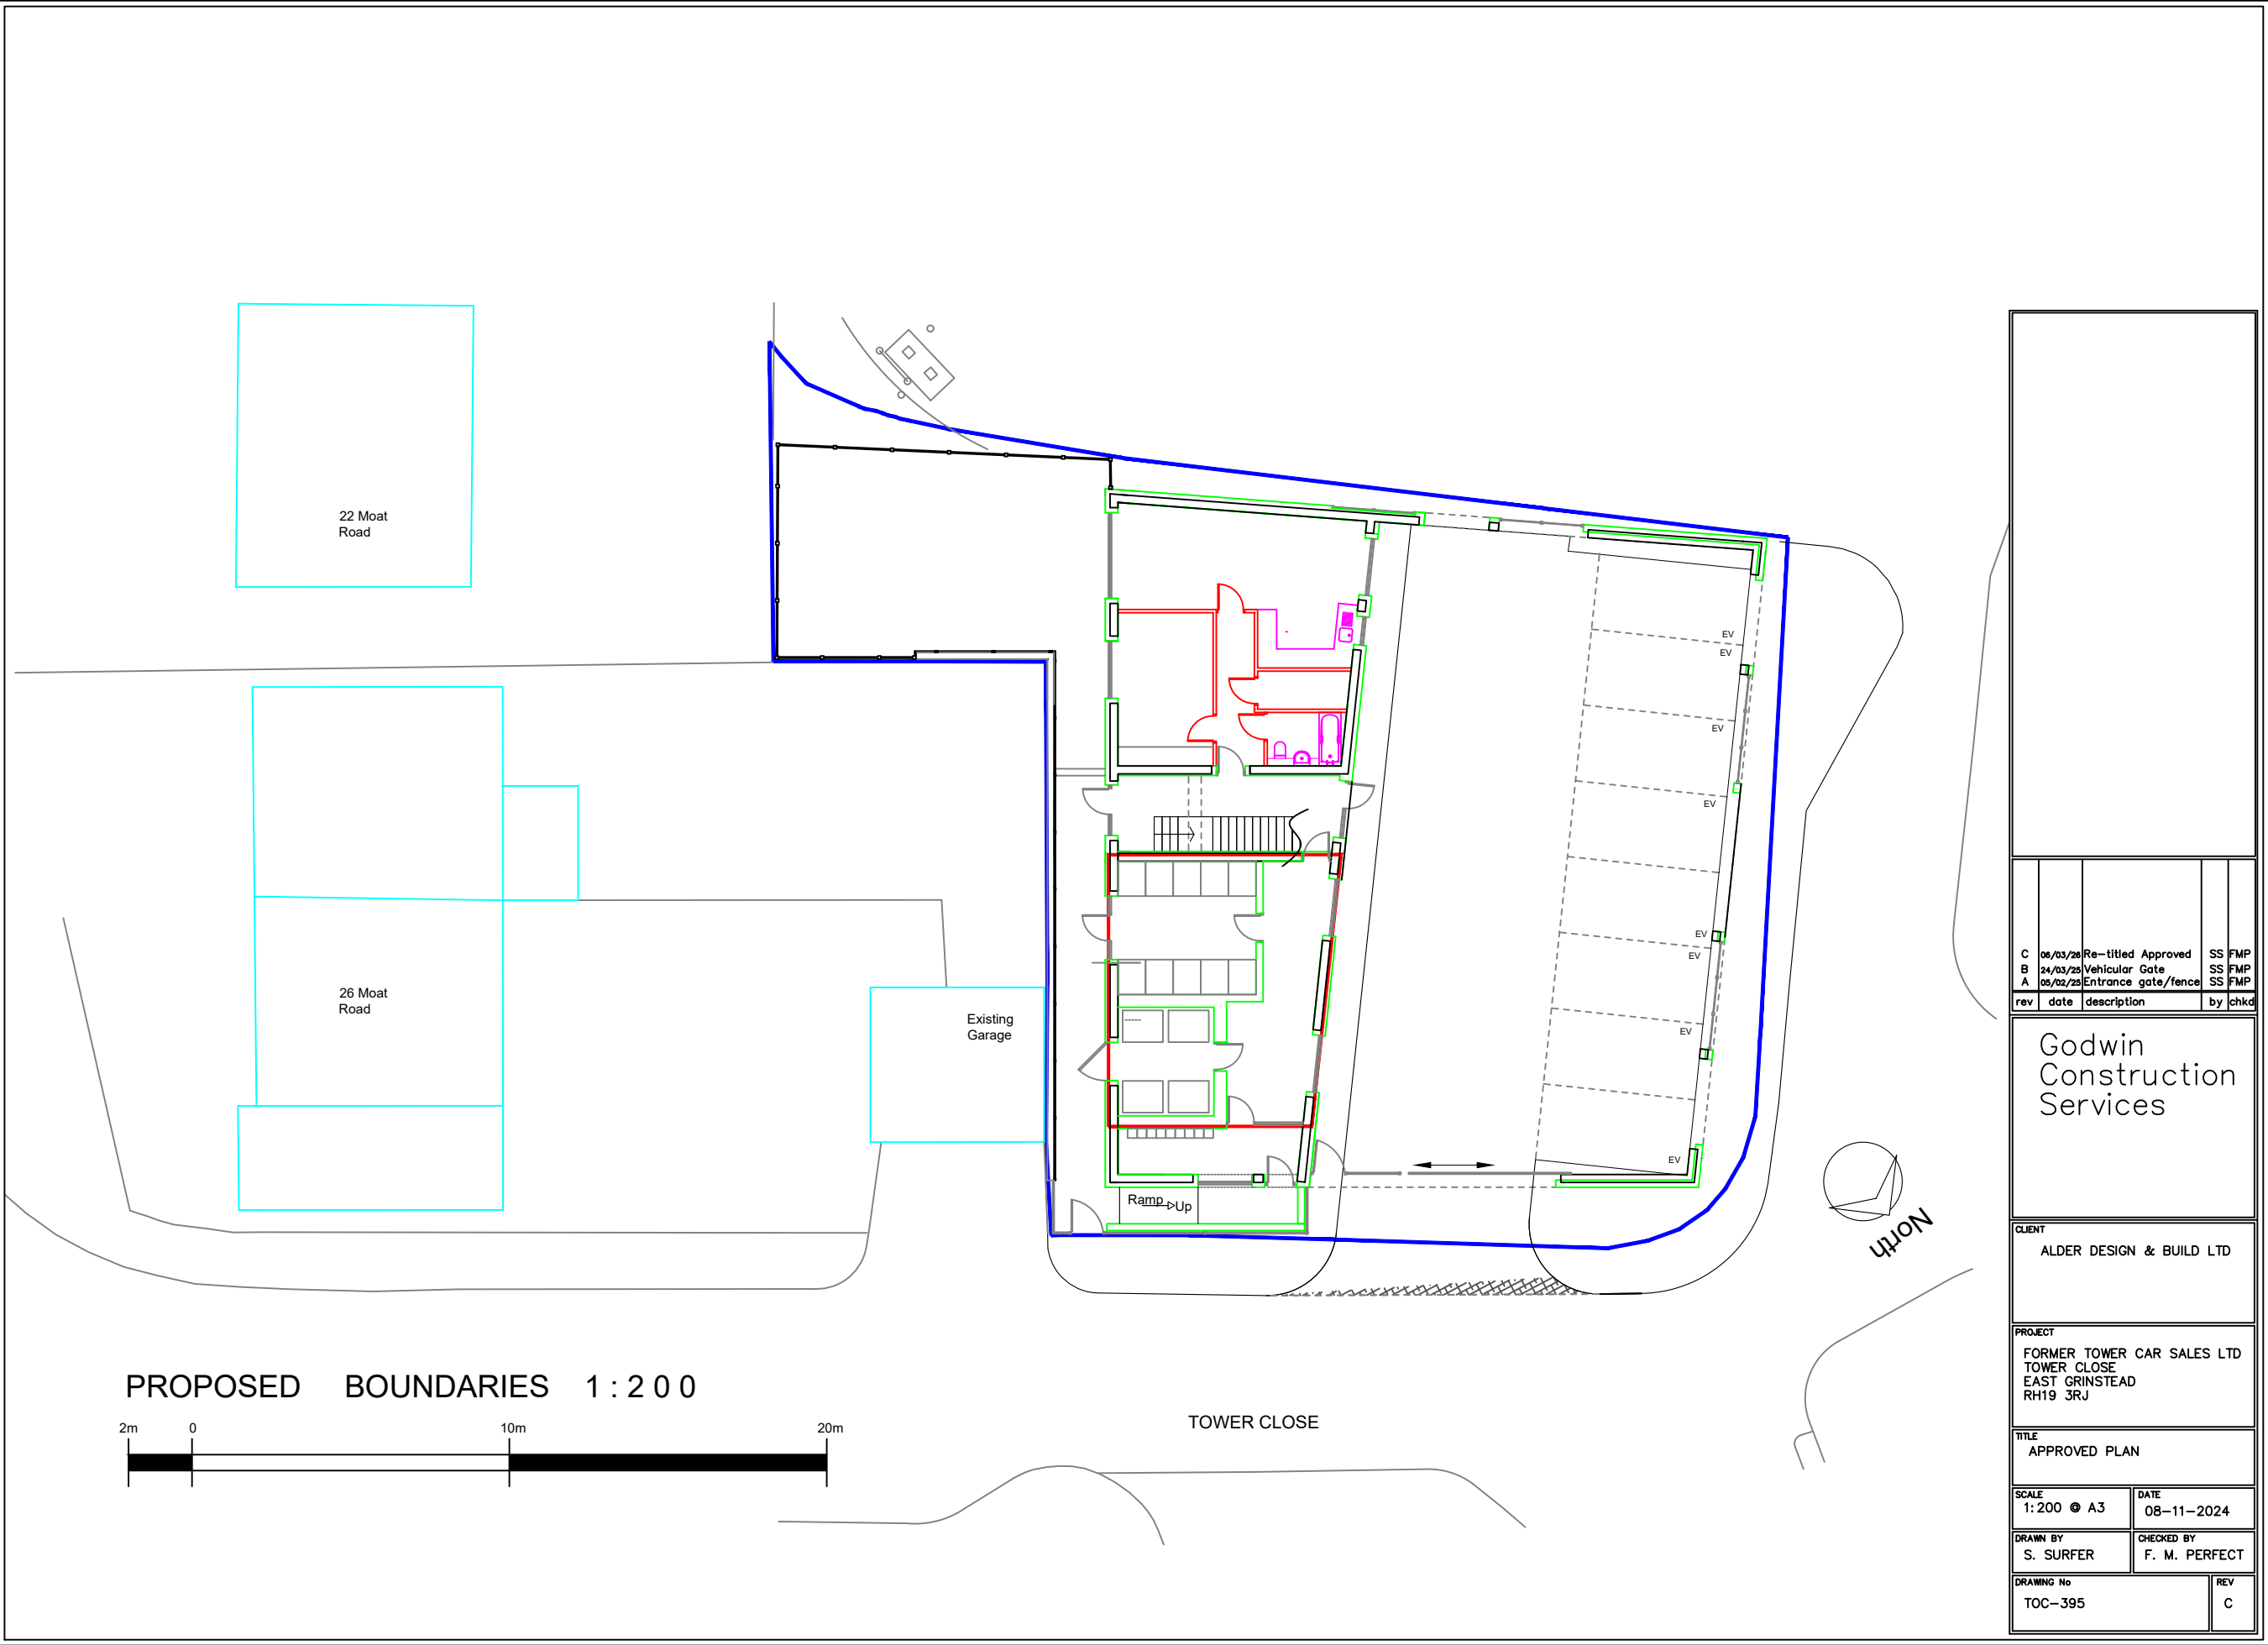

PROPOSED BOUNDARIES 1:200

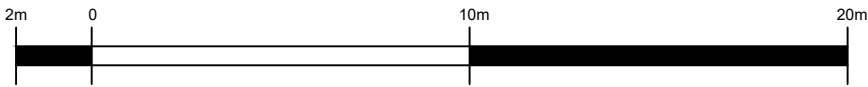

TOWER CLOSE

C	06/03/26	Re-titled Approved	SS	FMP
B	24/03/25	Vehicular Gate	SS	FMP
A	05/02/25	Entrance gate/fence	SS	FMP
rev	date	description	by	chkd
Godwin Construction Services				
CLIENT ALDER DESIGN & BUILD LTD				
PROJECT FORMER TOWER CAR SALES LTD TOWER CLOSE EAST GRINSTEAD RH19 3RJ				
TITLE APPROVED PLAN				
SCALE 1:200 @ A3			DATE 08-11-2024	
DRAWN BY S. SURFER			CHECKED BY F. M. PERFECT	
DRAWING No TOC-395				REV C