


New Garage to Field House, Freshfield Lane

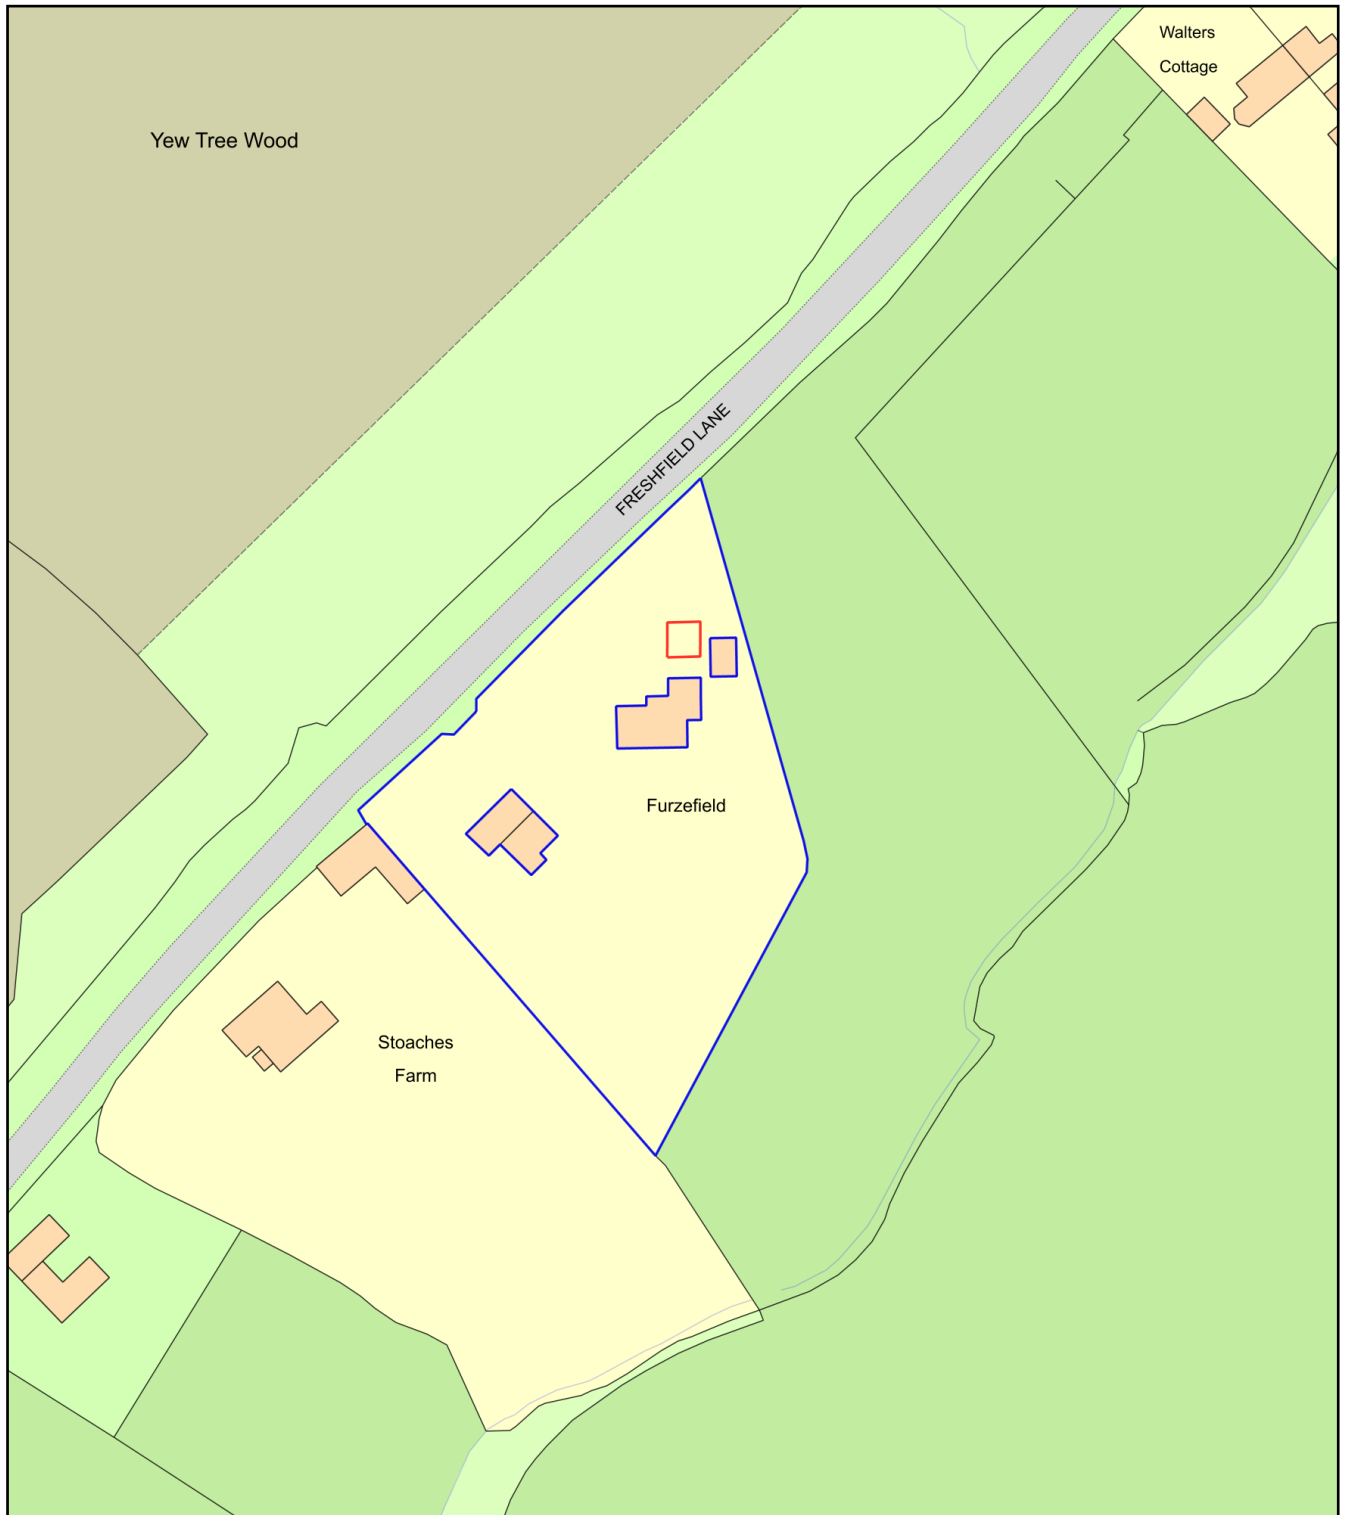

0 50
Metres



Plan Produced for: Emma Smyth

Date Produced: 09 Mar 2026

Plan Reference Number: TQRQM26068091459318

Scale: 1:1250 @ A4