

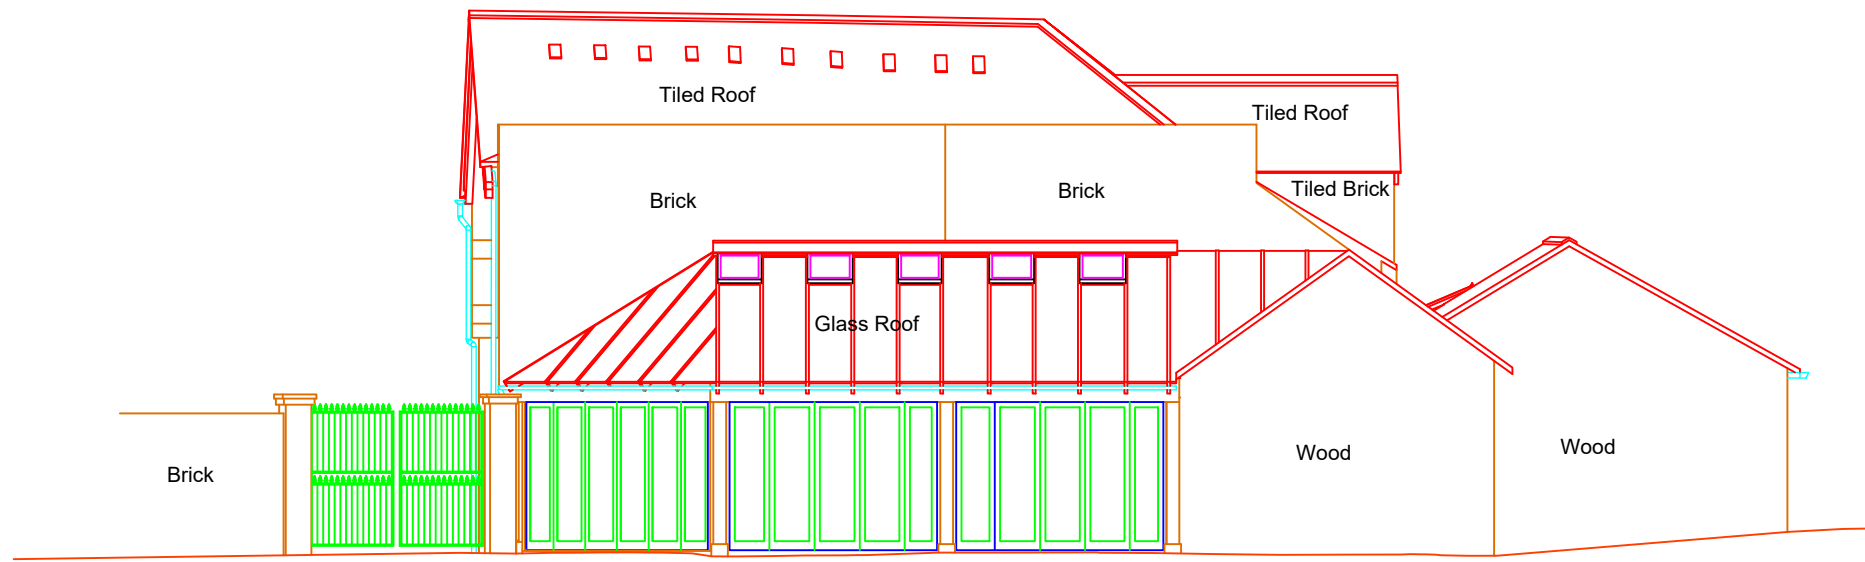


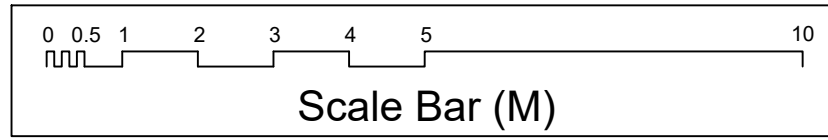


DATUM 100.0M

Elevation 4

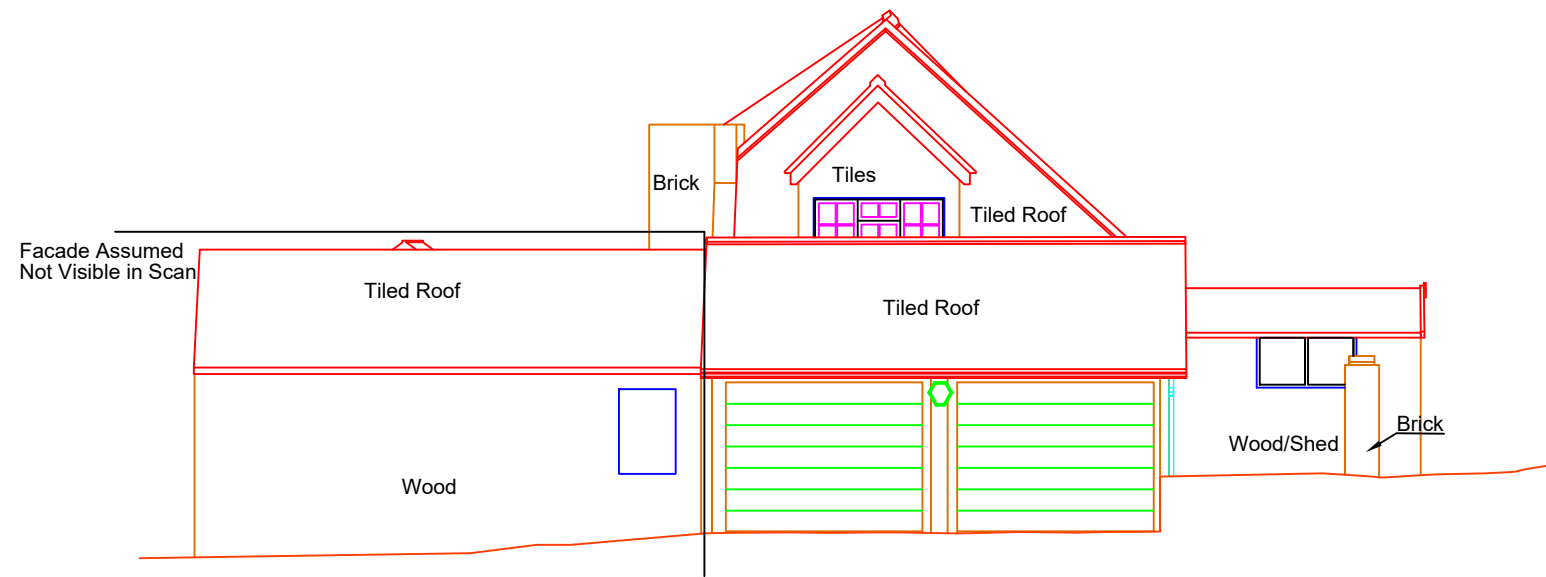


DATUM 100.0M

Elevation 5

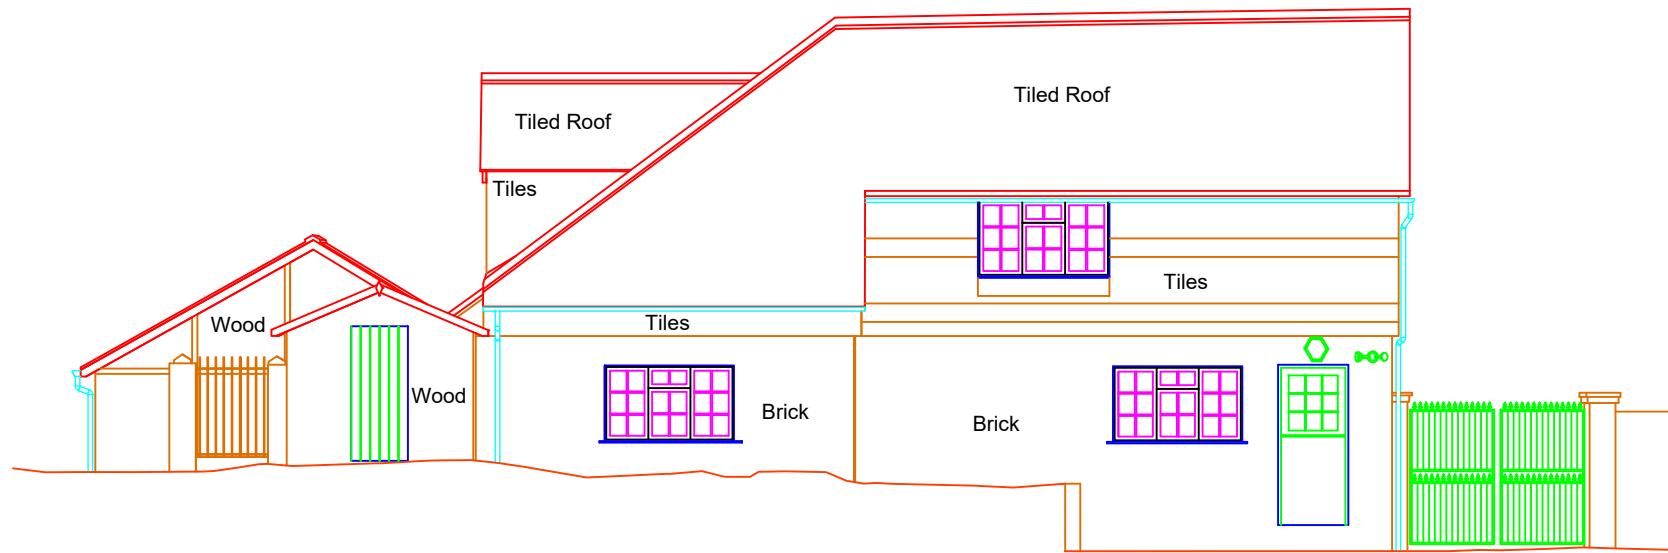

DATUM 100.0M

Elevation 6

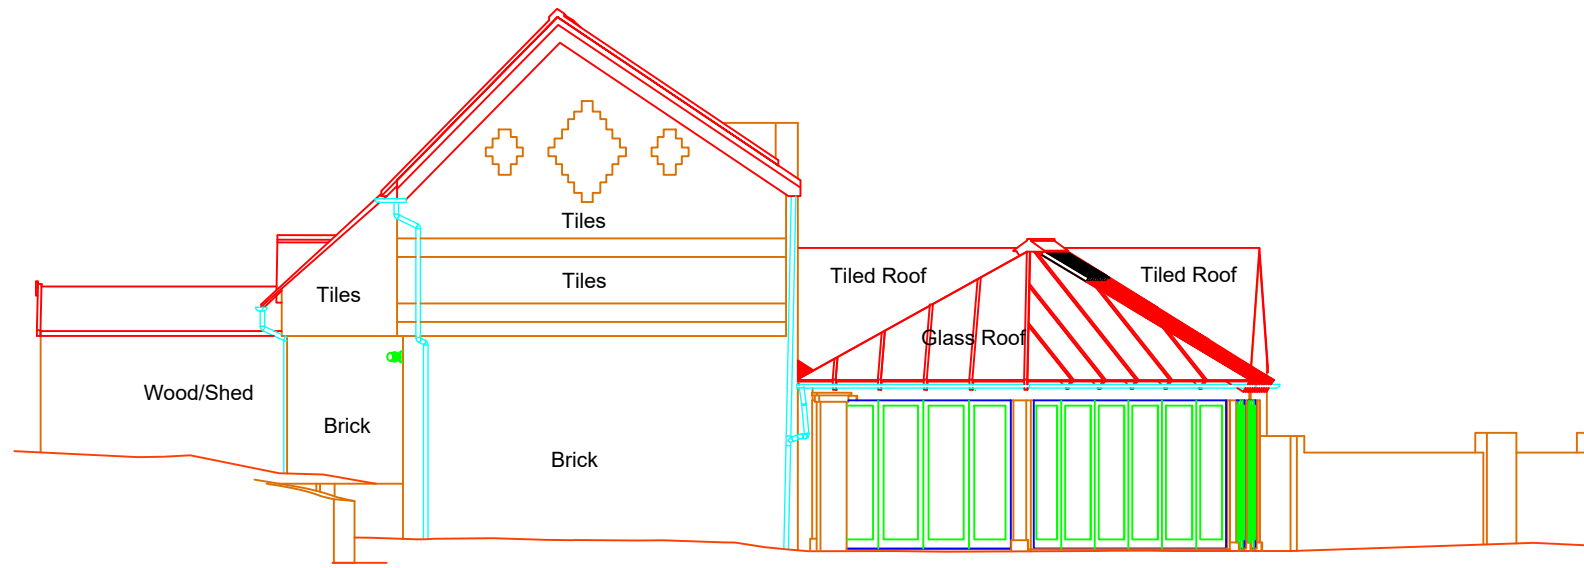


DATUM 100.0M

Elevation 7

NOTES

1. The Grid and Levels are based on co-ordinated using OS Active GPS Network.
2. The Elevations in this drawing are taken perpendicular to the facade.
3. Due to the nature of scaling drawings we would advise that any required dimensions should be requested from the surveyor using the contact details shown below.

KEYPLAN

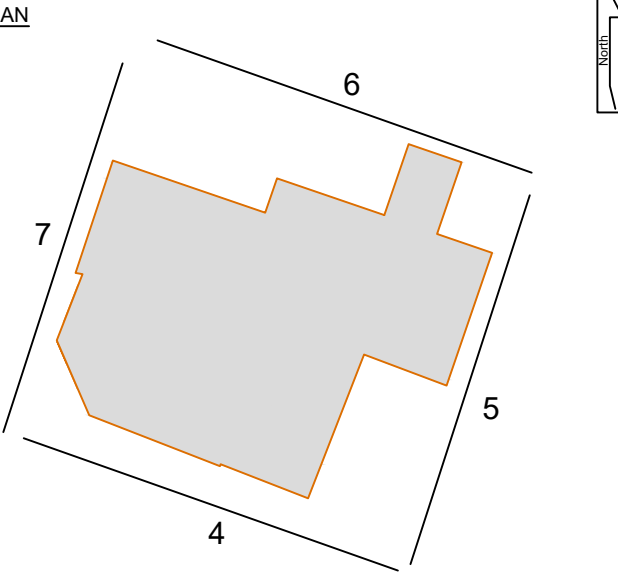


Rev	Revised By	Date	Checked By	Date
-----	------------	------	------------	------

Project
MARSHALLS MANOR
HIGH STREET, CUCKFIELD
WEST SUSSEX

Drawing Title
EXISTING ELEVATIONS 4-7

16 Allcard Close
Horsham
RH12 5AJ
Tel No: 07867411903
www.incosurveys.co.uk

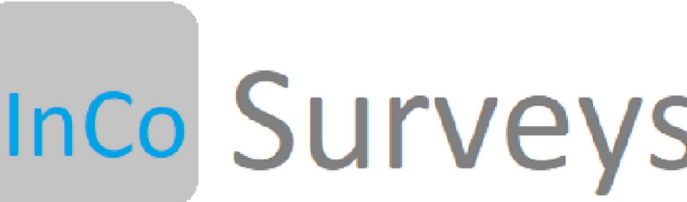

Surveyed: M.Jones Sept 2022
Checked: L.Jones Sept 2022

Project No.	Drawing Status	Scale (@ A1)
S22615	INFORMATION	1:100

EXISTING
ELEVATIONS 4-7