



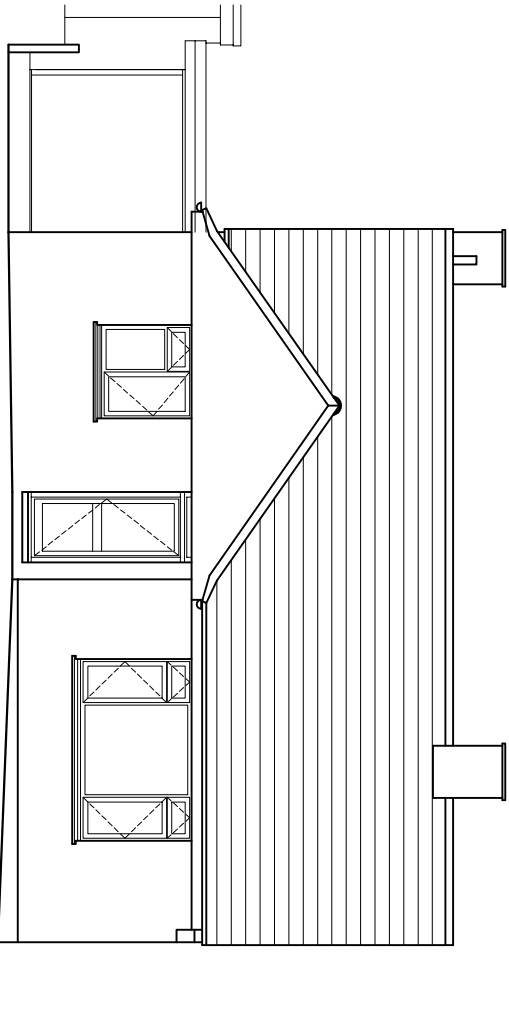


FRONT (SOUTH) ELEVATION

DATUM 48.00m

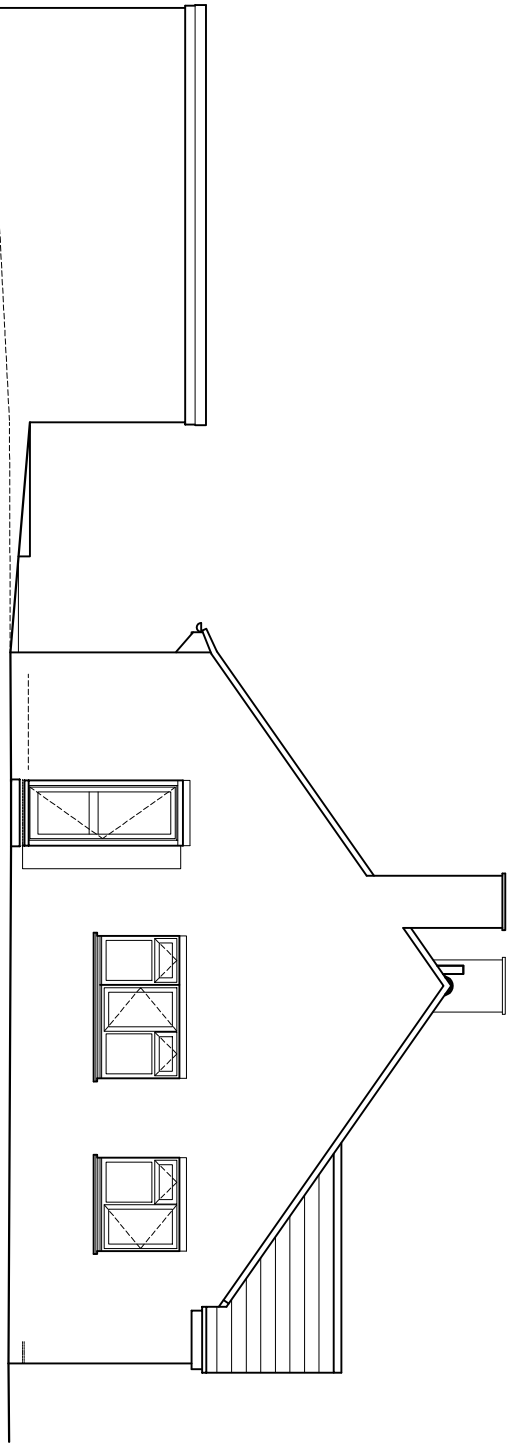


SIDE (WEST) ELEVATION

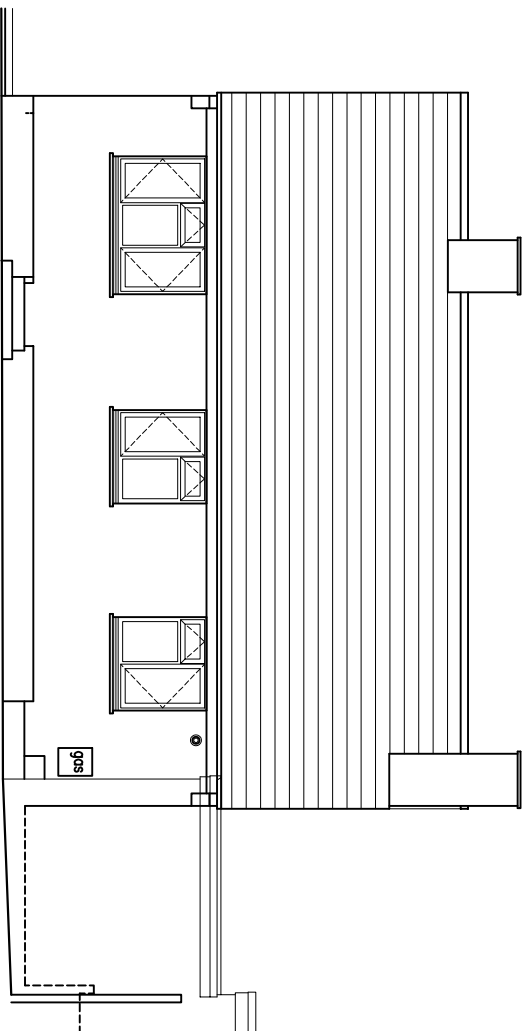

REAR (NORTH) ELEVATION

DATUM 48.00m

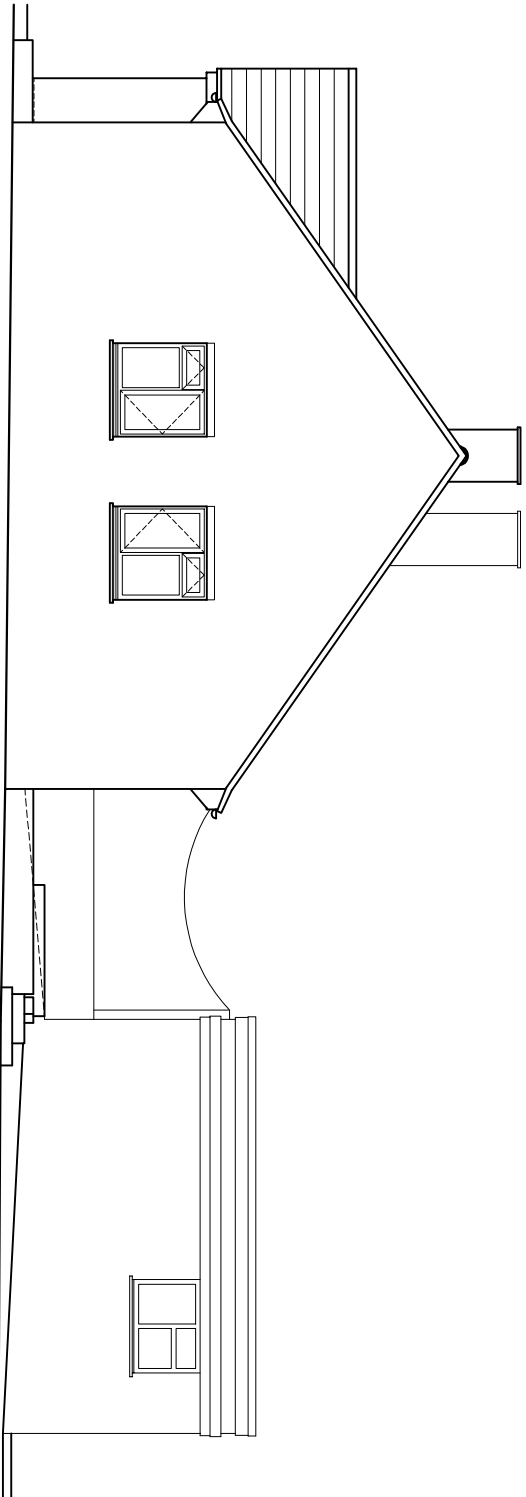

SIDE (EAST) ELEVATION

rev.	date

These drawings should be approved by Local Authority Building Control or other appropriate checking Authority prior to commencement of the work.
No dimensions to be scaled from this drawing.
All dimensions to be checked on site.
This drawing is copyright.

client

Hilary Blanford

project

4 St. Georges Place
Hurslippoint

drawing

Existing Elevations

scale	1:100@A3	date	19.11.2025
dram	BBB		

9 Kinton Road
Horseshoe, East Sussex
BN3 9TC
tel: 01273 298317
fax: 01273 298317
e-mail: info@clairehaighassociates.co.uk

 Claire Haigh
Associates Ltd

1 metre @ 1:100 on A3

10 metres @ 1:100 on A3

CH 1311 /003

rev.