




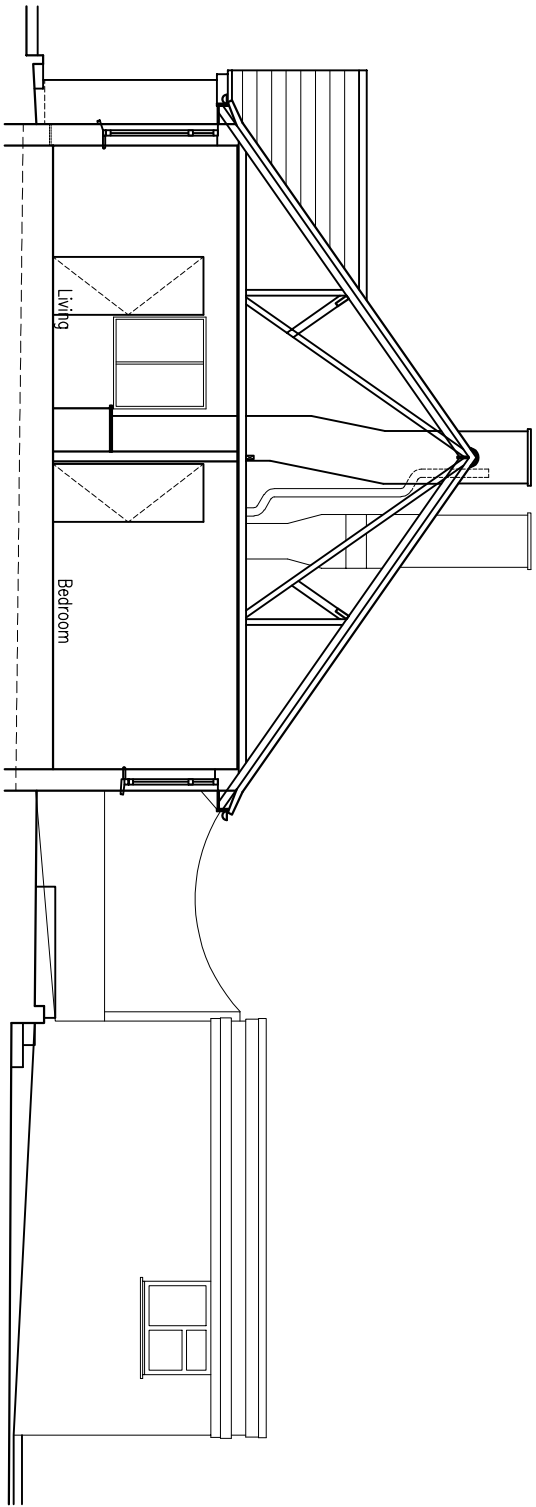

SECTION A : A

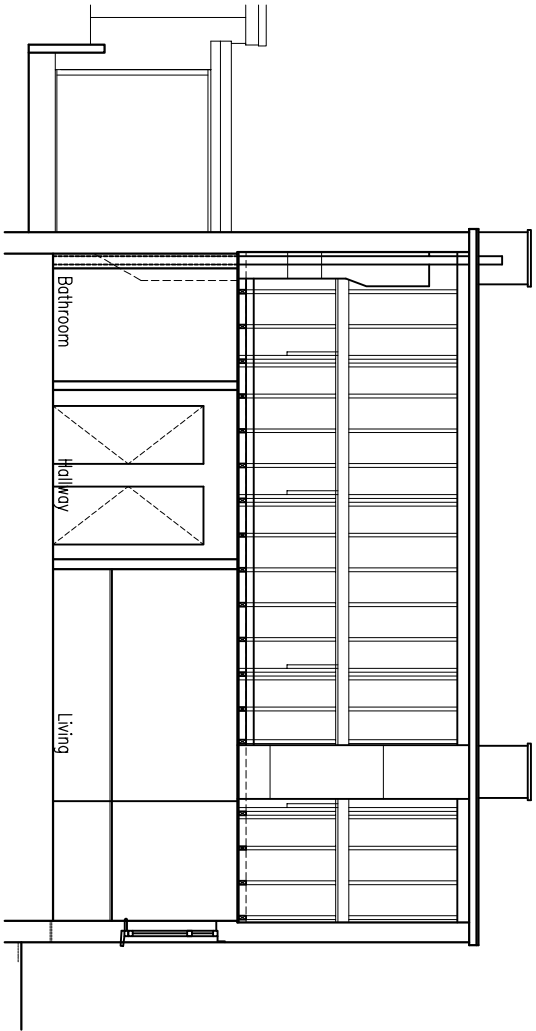

SECTION B : B

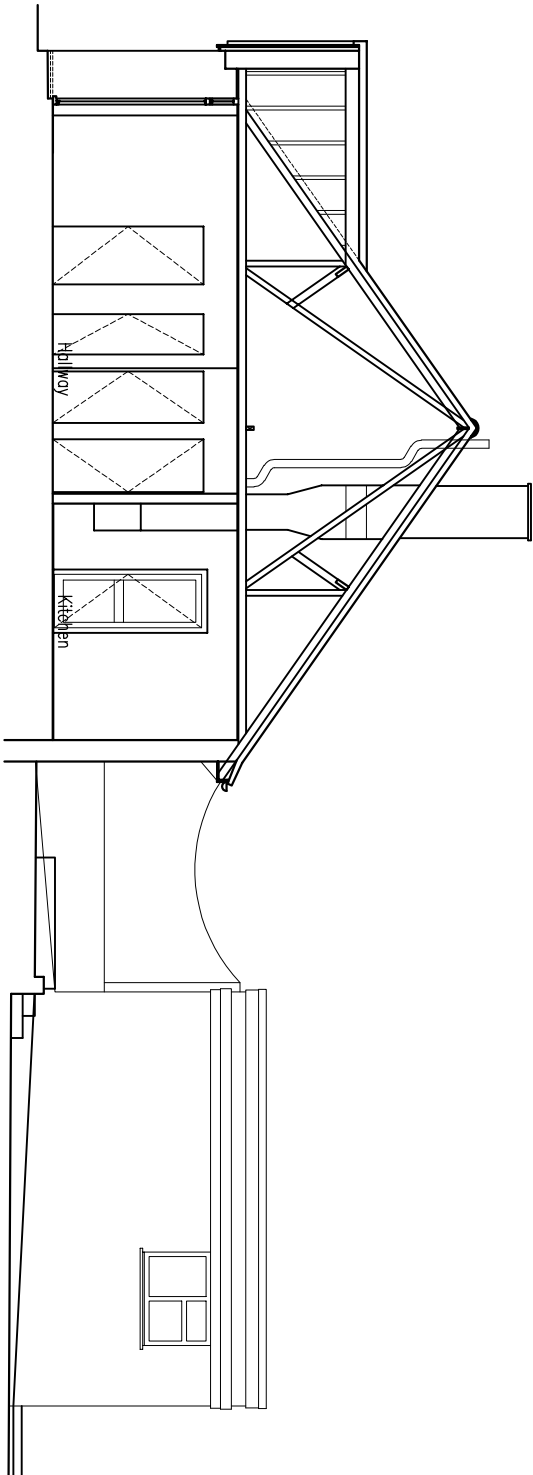

SECTION C : C

10 metres @ 1:100 on A3

1 metre @ 1:100 on A3

rev.	date
------	------

These drawings should be approved by Local Authority Building Control or other appropriate checking Authority prior to commencement of the work.

No dimensions to be scaled from this drawing.
This drawing is copyright.

Client

Hilary Blanford

Project

4 St. Georges Place
Hurstpierpoint

Drawing

Existing Sections

scale	1:100@A3	date	19.11.2025
dwn	BBB		

9 Kenton Road
Hove, East Sussex
BN3 9TC

tel: 01273 298217
fax: 01273 298217
e-mail: info@clairehaighassociates.com



Claire Haigh
Associates Ltd

CH1311 /004

rev.