




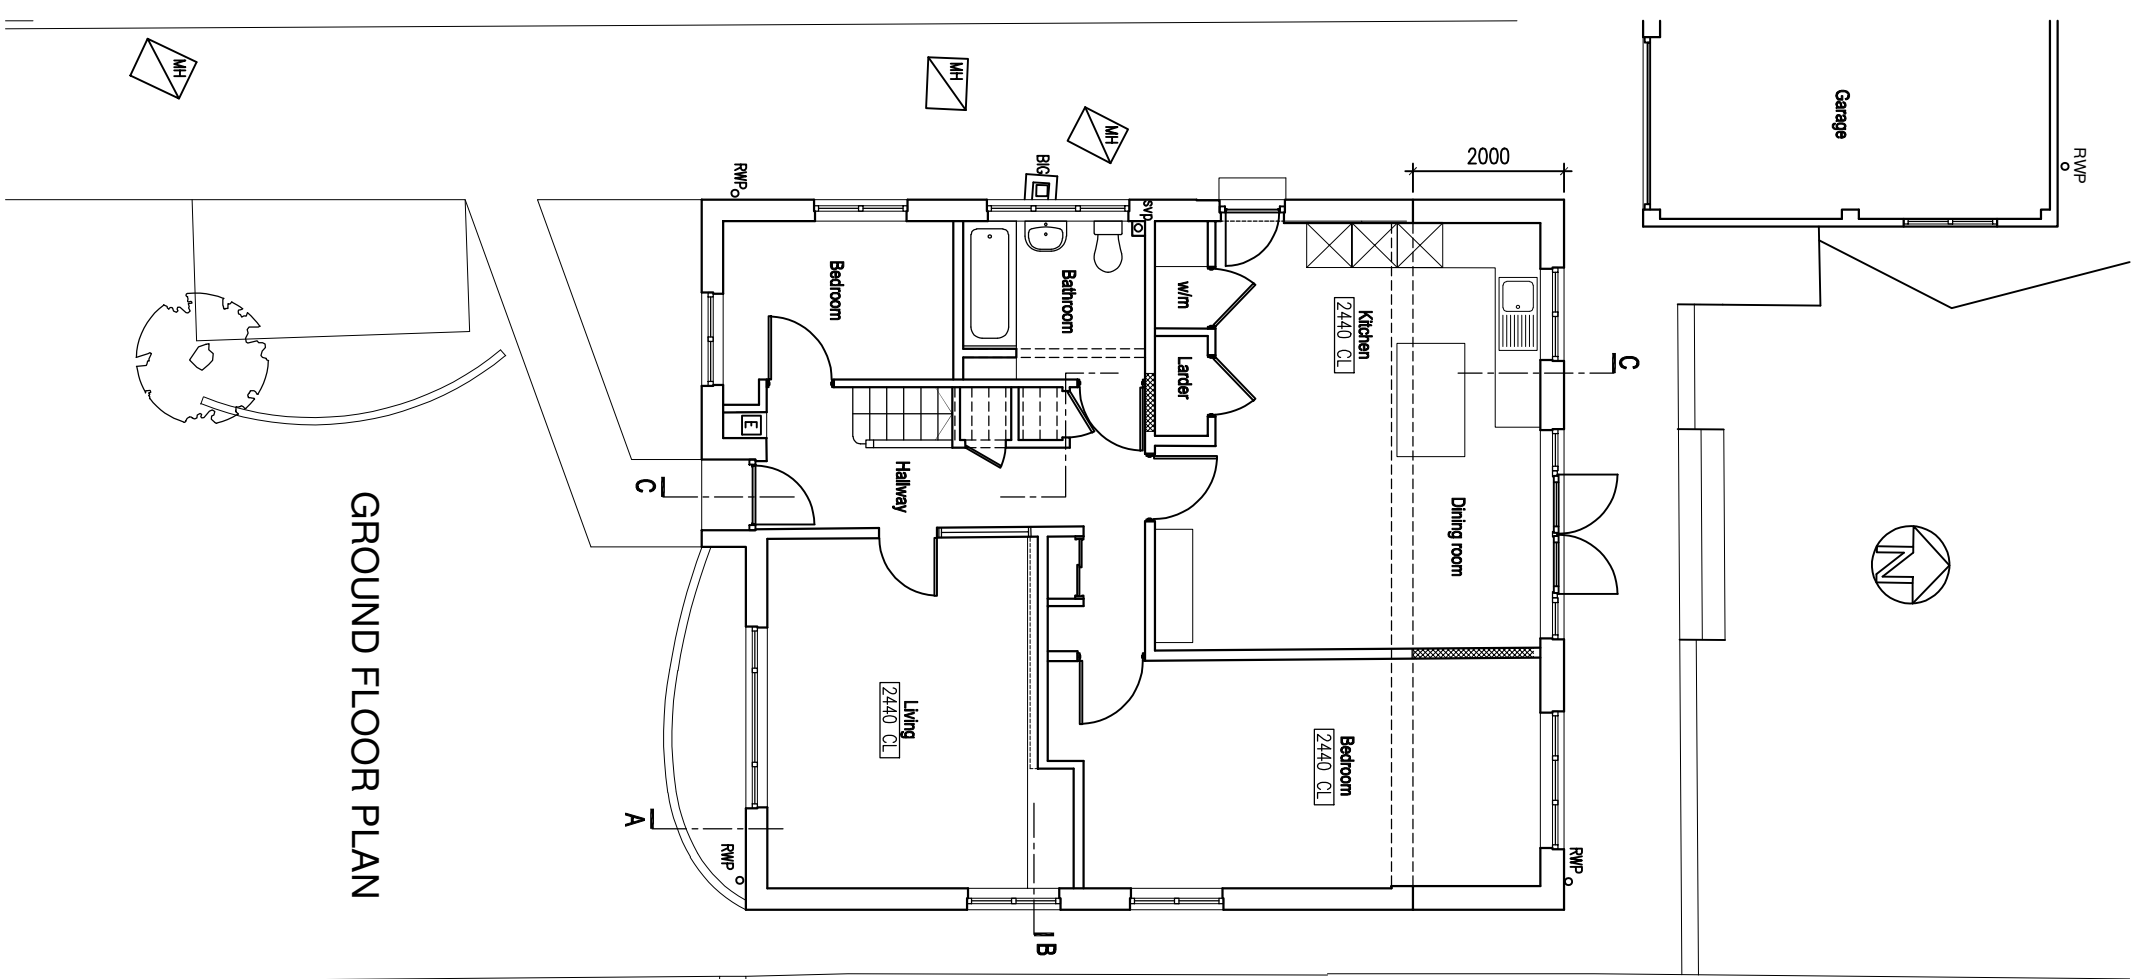

GROUND FLOOR PLAN

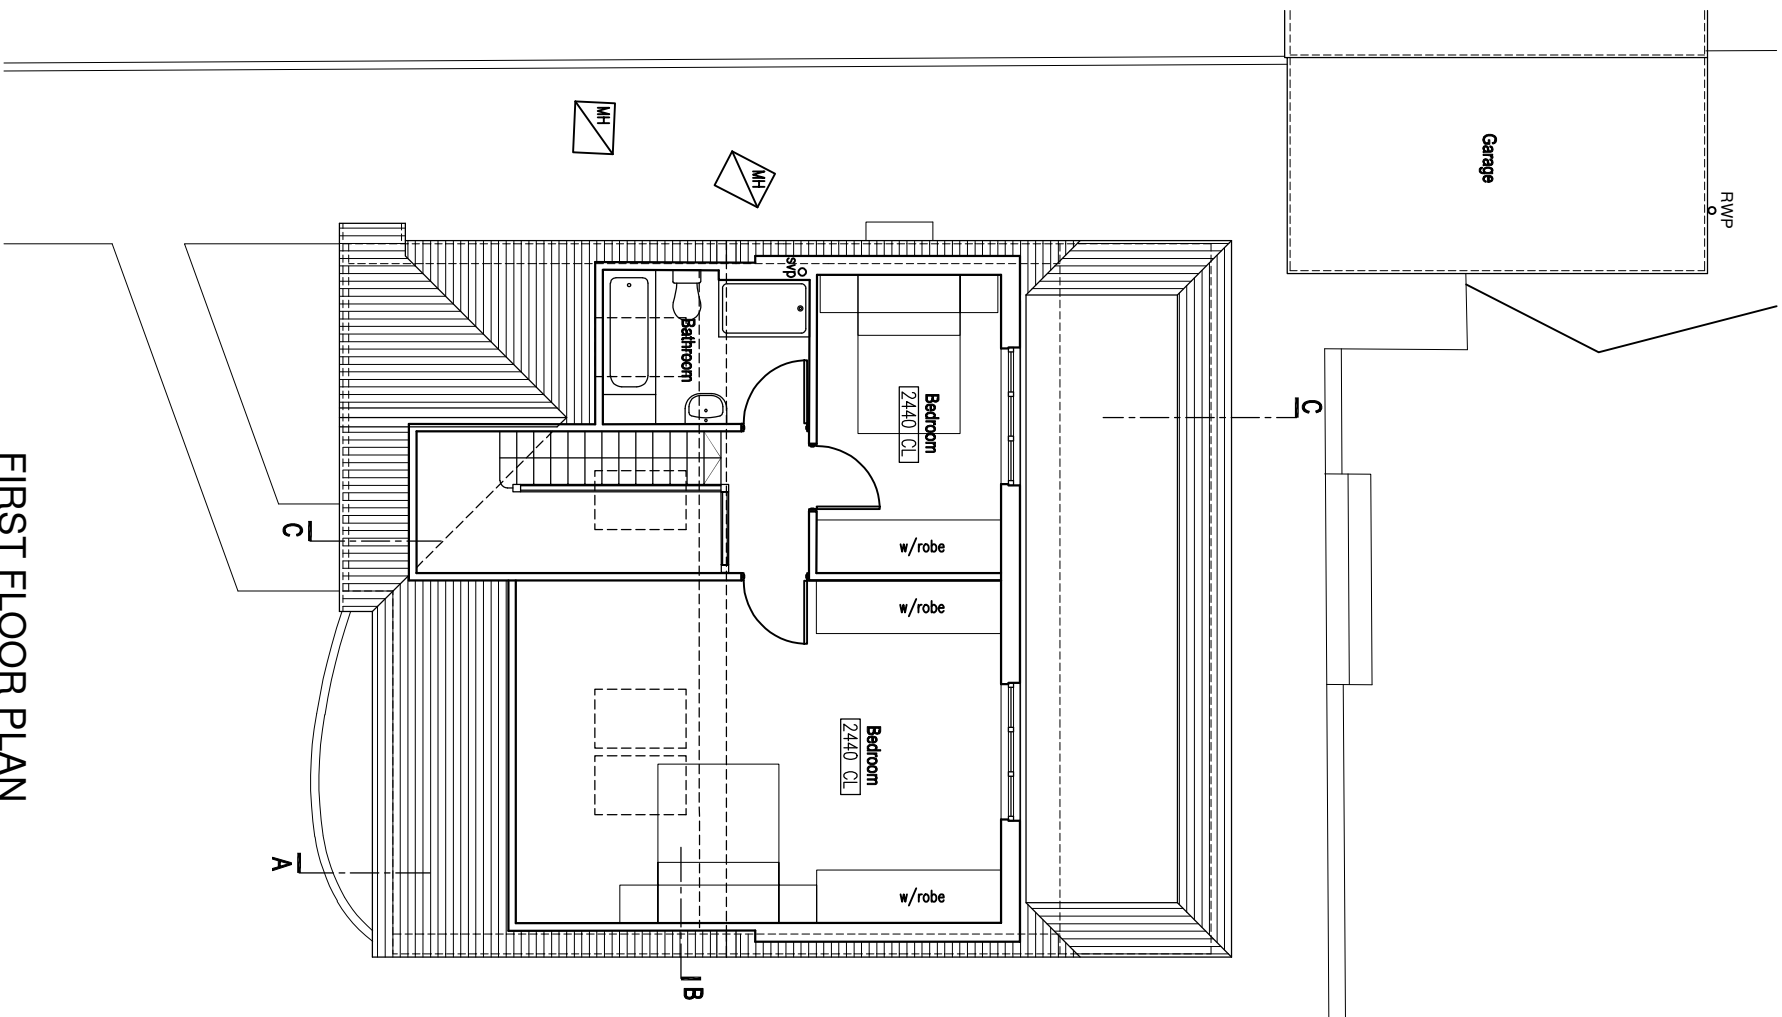

FIRST FLOOR PLAN

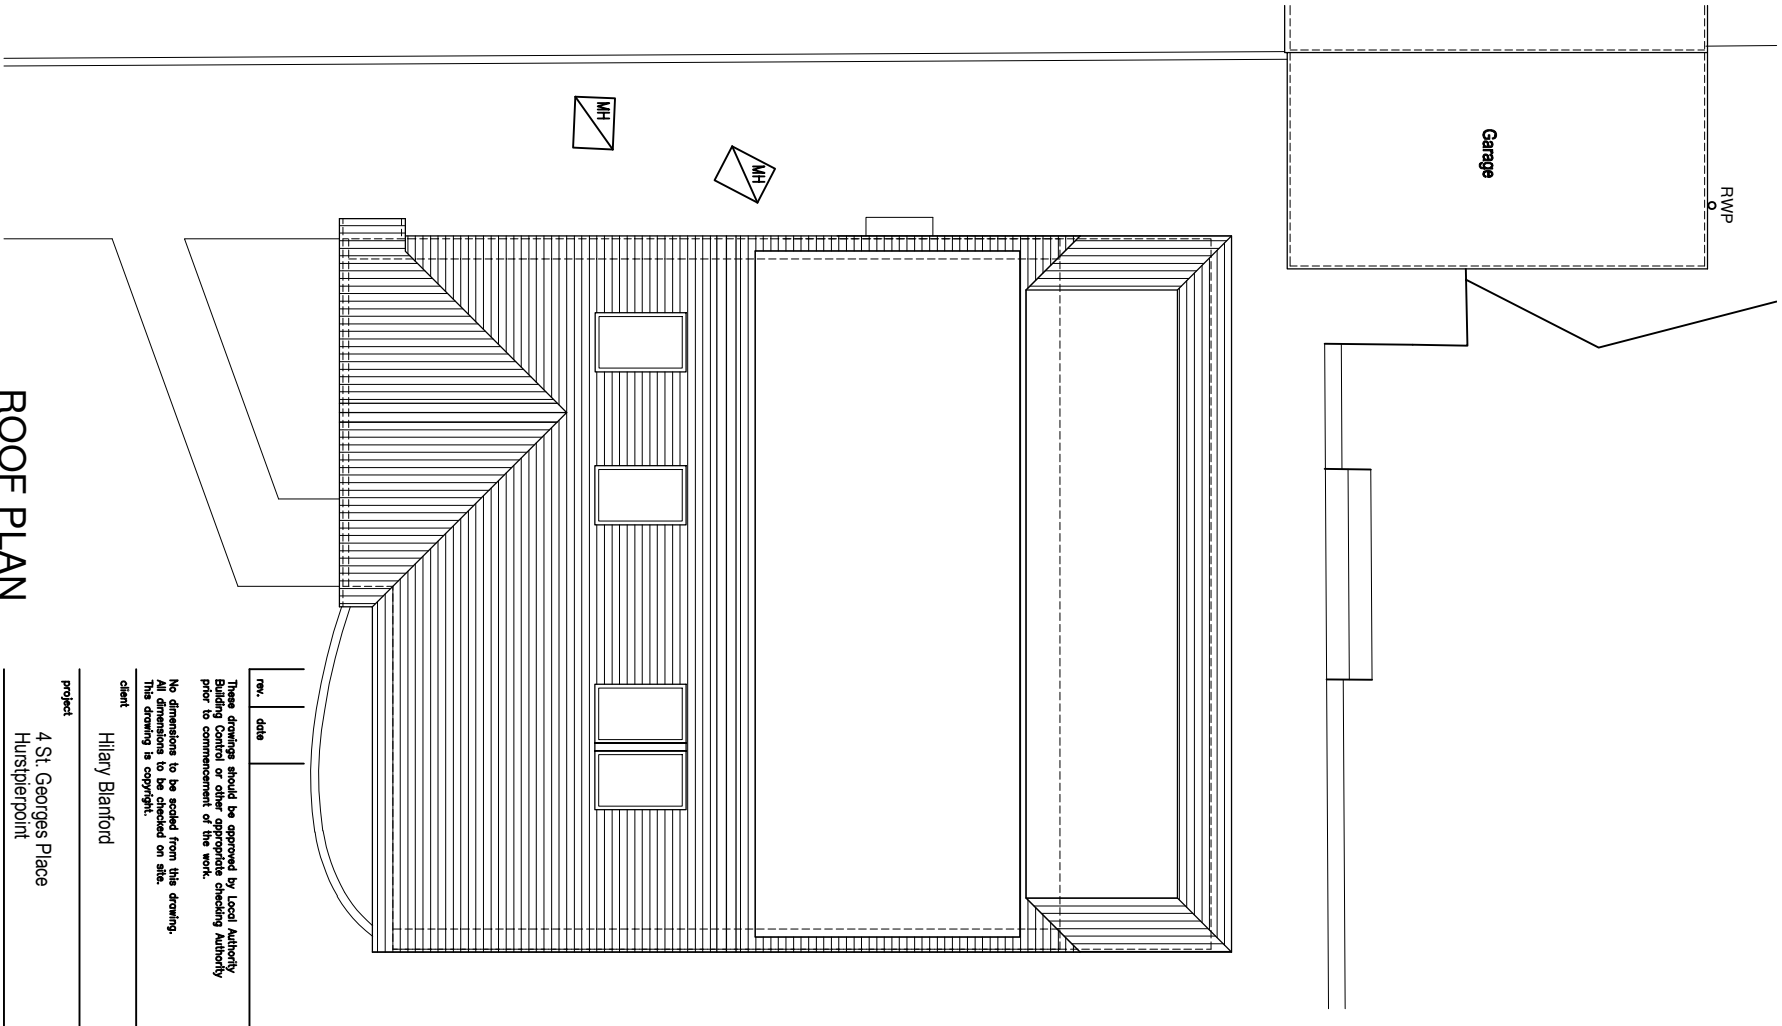

ROOF PLAN

rev.	date

These drawings should be approved by Local Authority Building Control or other appropriate checking Authority prior to commencement of the work.
No dimensions to be scaled from this drawing.
All dimensions to be checked on site.
This drawing is copyright.

client
Hilary Blandford

project
4 St. Georges Place
Hurstpierpoint

drawing
Proposed Plans

scale	1:100@A3	date	19.12.2025
drawn	CH		

9 Kemton Road
Hove, East Sussex
BN3 9TC
tel: 01 273 398317
fax: 01 273 398317
e-mail: info@clairehaighassociates.com



CH 1311 /005

1 metre @ 1:100 on A3

10 metres @ 1:100 on A3