



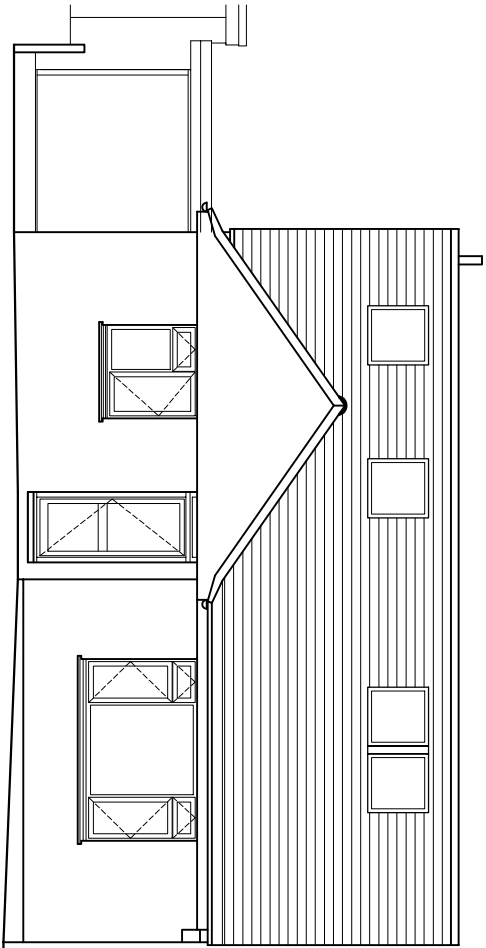


FRONT (SOUTH) ELEVATION

DATUM 48.00m

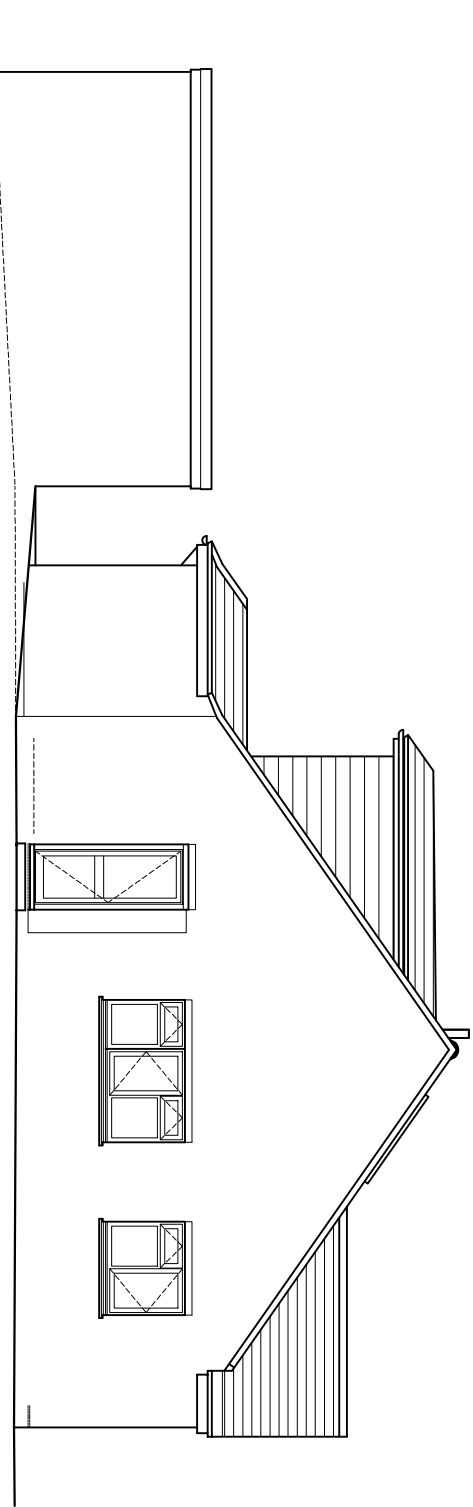


SIDE (WEST) ELEVATION

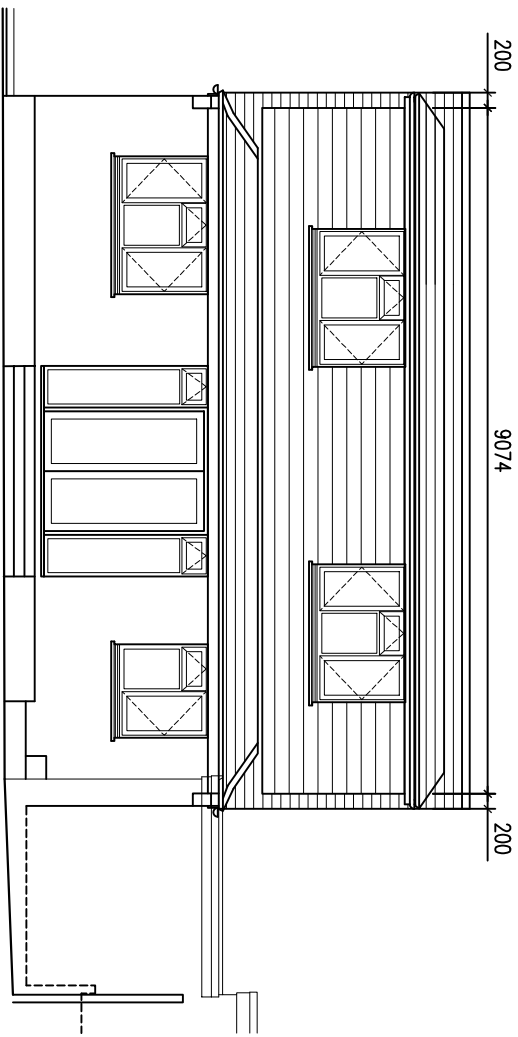

REAR (NORTH) ELEVATION

DATUM 48.00m

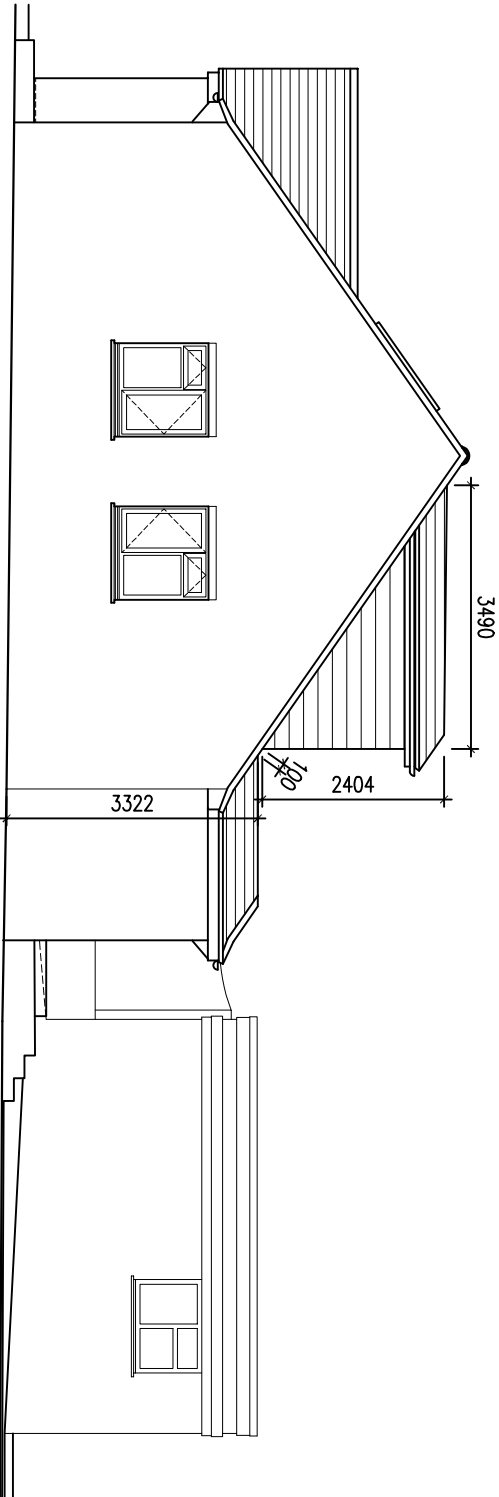

SIDE (EAST) ELEVATION

10 metres @ 1:100 on A3

1 metre @ 1:100 on A3

rev.	date

These drawings should be approved by Local Authority Building Control or other appropriate checking Authority prior to commencement of the work.
No dimensions to be scaled from this drawing.
This drawing is copyright.

client
Hilary Blanford

project
4 St. Georges Place
Hurstpierpoint

drawing
Proposed Elevations

scale 1:100@A3 date 19.12.2025
drawn CH

9 Kellon Road
Hove, East Sussex
BN3 9TC
tel: 01273 298317
fax: 01273 298317
e-mail: info@clairehaighassociates.com

Claire Haigh
Associates Ltd

CH 1311 /006

rev.