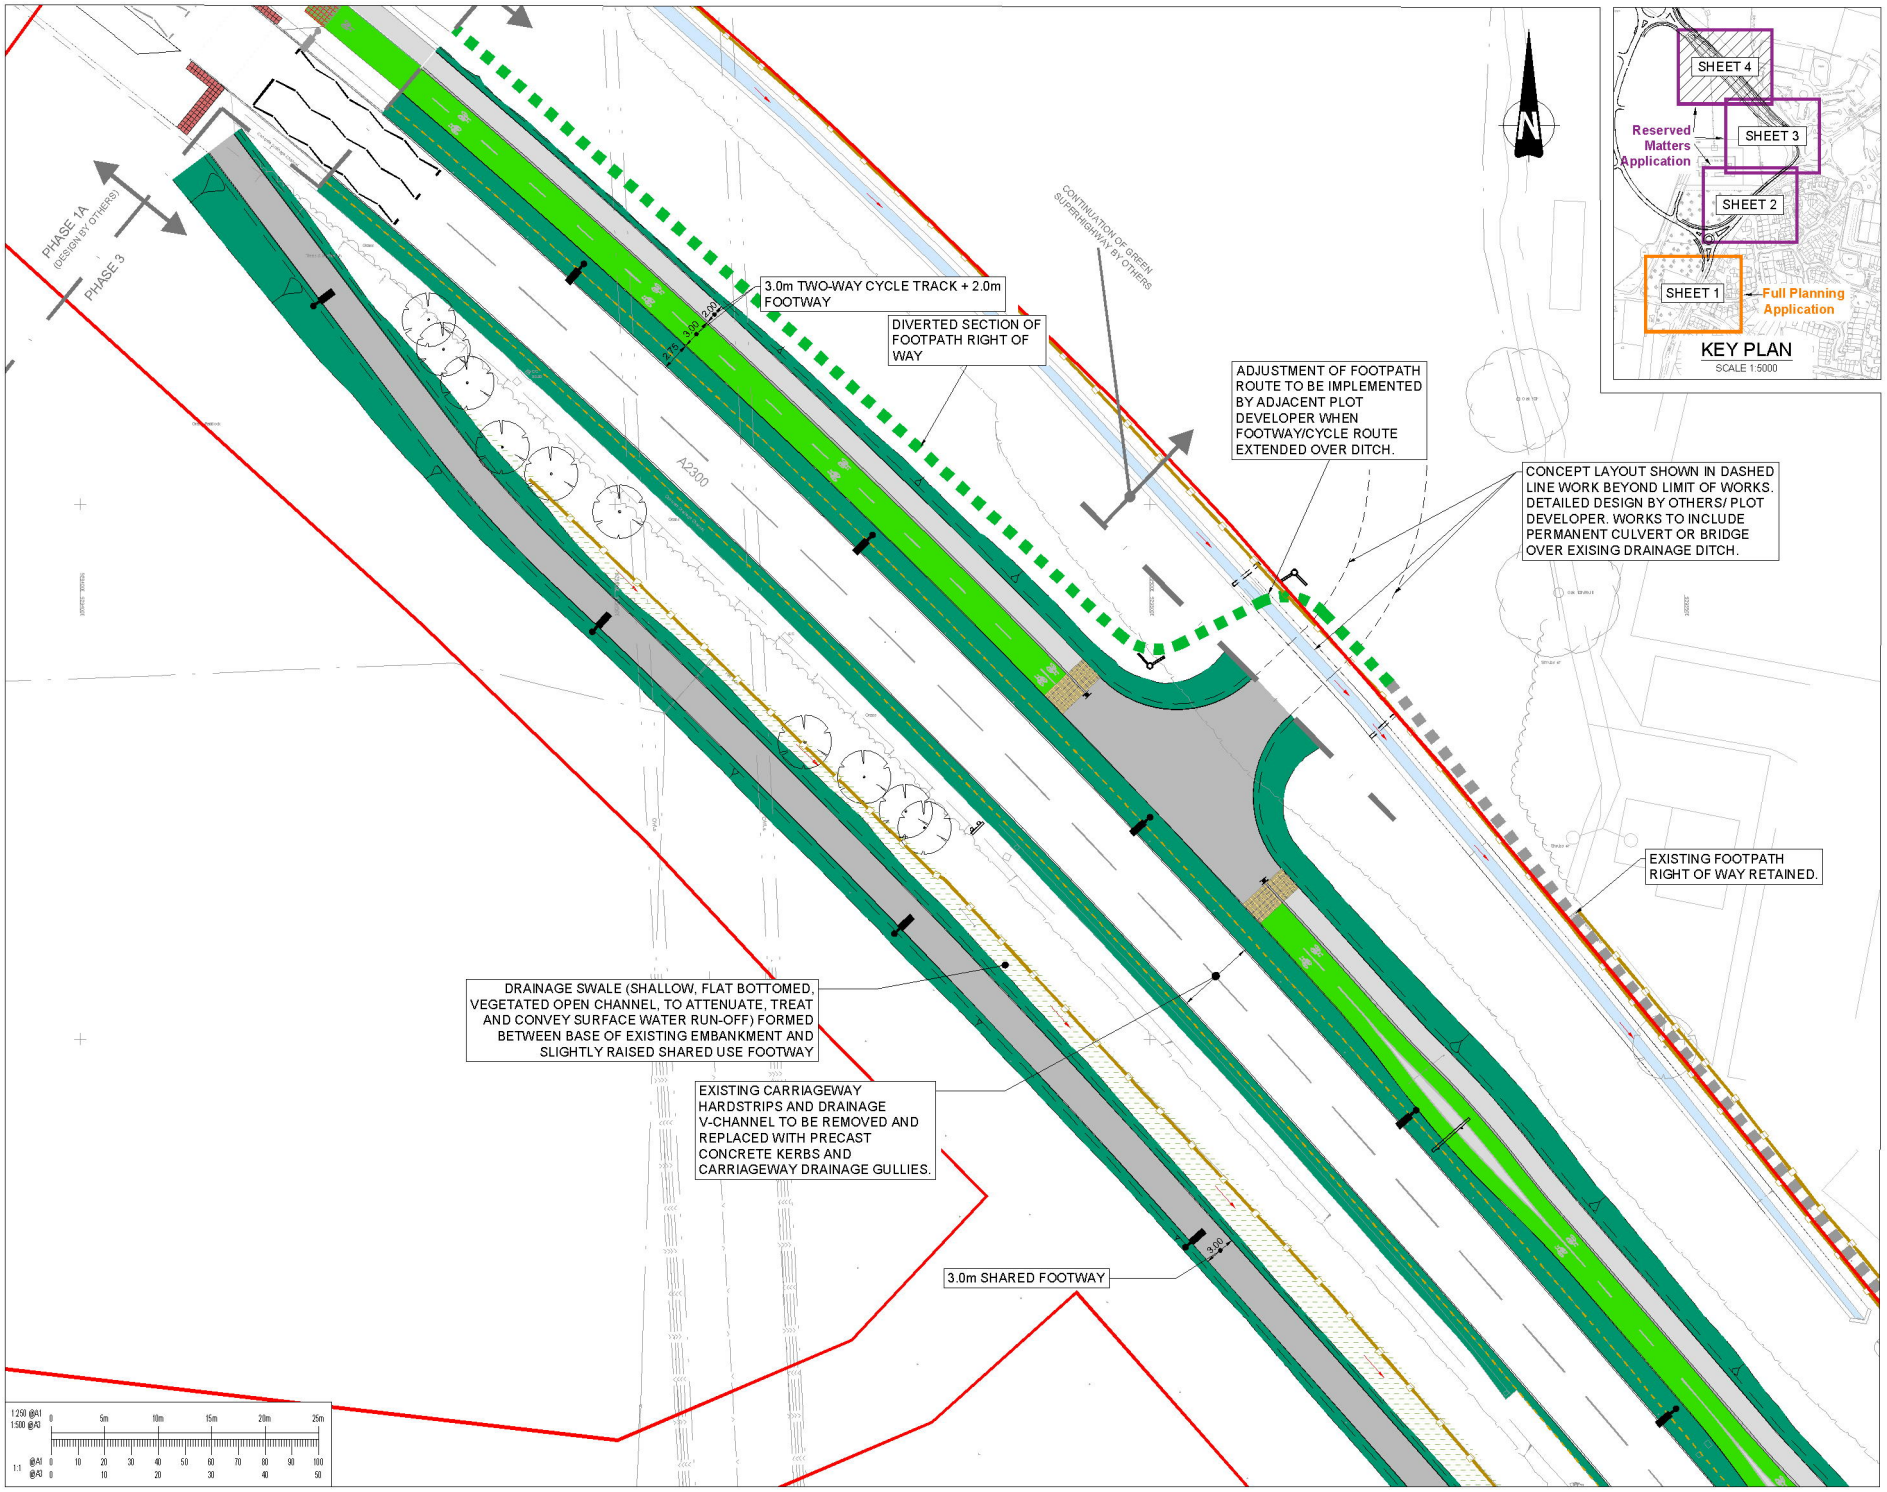


This drawing should not be scaled. Dimensions to be verified on site.
Any discrepancies should be referred to the Engineer prior to work being put in hand.

This drawing is the property of Waterman Infrastructure & Environment Limited, and the drawing is issued on the condition that it is not copied reproduced, retained or disclosed to any unauthorised person, either wholly or in part without the consent in writing of Waterman Infrastructure & Environment Limited
Pickfords Wharf, Clink Street, London SE1 9DG t 020 7928 7888 t 03333 444 501

GENERAL NOTES

Key:

- PHASE 3 CONSTRUCTION WORKS BOUNDARY
- PROPOSED GRASS VERGE
- FOOTWAY - ASPHALT SURFACING (AC6 ASPHALT CONCRETE WITH 6mm AGGREGATE)
- FOOTWAY SHARED USE - ASPHALT SURFACING (AC6 ASPHALT CONCRETE WITH 6mm AGGREGATE)
- CYCLE ROUTE - FINISHED IN GREEN SURFACING
- BUFF COLOURED BLISTER TACTILE PAVING
- GREY COLOURED TRAMLINE/LADDER STYLE TACTILE PAVING
- FILTER DRAIN
- EXISTING WATERCOURSE/DRAINAGE DITCH
- PROPOSED WATERCOURSE/DRAINAGE DITCH
- PROPOSED LAYOUT (KERBS & EDGINGS)
- EXISTING EDGE OF CARRIAGEWAY
- EXISTING PUBLIC FOOTPATH RIGHT OF WAY (NO.98CR) RETAINED
- RECENTLY DIVERTED PUBLIC FOOTPATH RIGHT OF WAY (NO.14HU, LEGAL ORDER COMPLETE).
- EXISTING VEHICLE RESTRAINT SYSTEMS
- EXISTING TIMBER PANEL FENCE
- EXISTING TIMBER POST RAIL FENCE
- PROPOSED TIMBER POST RAIL FENCE
- EXISTING LIGHTING COLUMNS RETAINED
- PROPOSED LIGHTING COLUMN LOCATION (PRELIMINARY LAYOUT)
- PROPOSED ROAD SIGN (VARIOUS SIZES)
- EXISTING ROAD SIGN RETAINED

Rev	Date	Description	By
P07	24.12.24	NOTES AMENDED AND LIMIT OF WORKS ADDED	MK
P06	02.12.24	FOOTWAY AND FOOTWAY SHARED USE KEY ITEM DESCRIPTIONS AMENDED	JTR
P05	09.10.24	DIVERTED FOOTPATH KEY AMENDED, FENCES AND VRS SHOWN.	MK
P04	29.07.24	CYCLE TRACK SPLIT EITHER SIDE OF SIGN POST LOCATIONS, ADDITIONAL FOOTPATH DIRECTION SIGNS ADDED.	SP

Amendments

Project: WBLR Phase 3

Title: GENERAL ARRANGEMENT SHEET 4

Client: Homes England / Jackson

waterman
Crown House 2 - 8 Gloucester Road Redhill Surrey RH1 1FH
t 01342 893800 t 03333 444 501
mail@watermangroup.com www.watermangroup.com

Status: FOR PLANNING

Designed By	Checked By	Waterman Ref
SP	SP	WIE19442
Drawn By	Date	Scales @ A1
JS	AUG. 22	1:250

Project - Originator - Volume - Level - Type - Role - Number: 19442-WIE-ZZ-XX-DR-C-900104

Revision: P07