
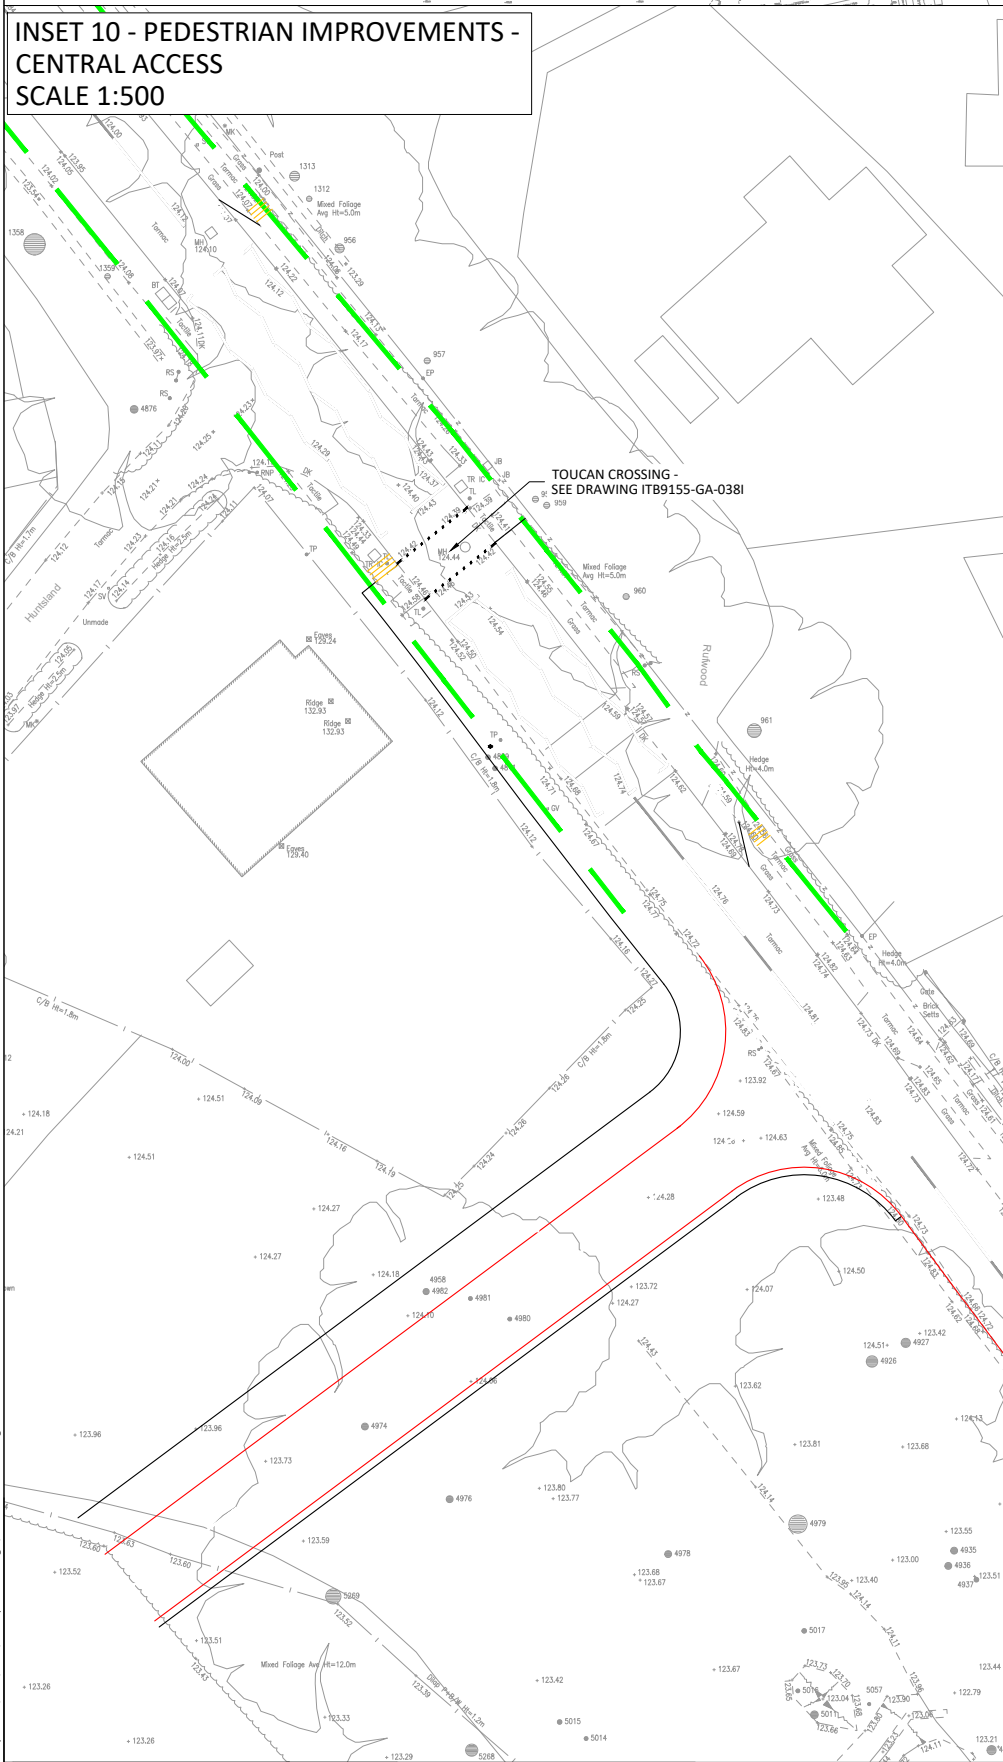


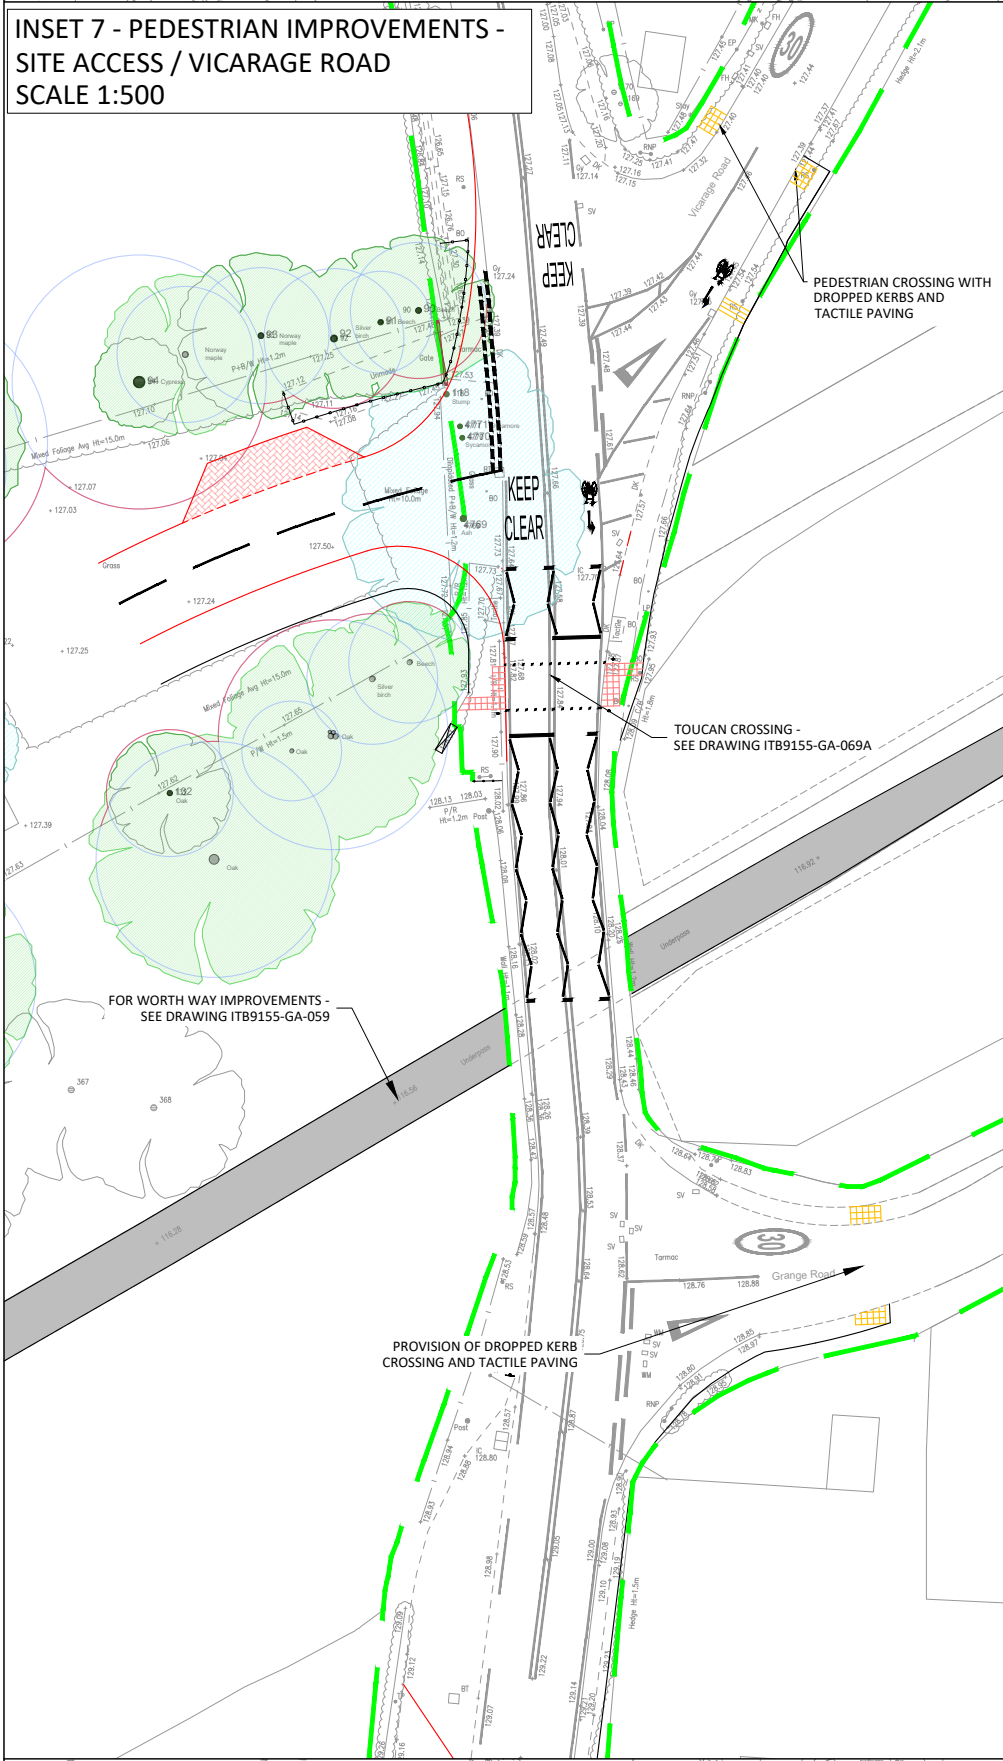

DRAWING SUITED FOR FEASIBILITY CONSIDERATION AND PLANNING PURPOSES
THIS DRAWING IS NOT TO BE USED FOR CONSTRUCTION. TRANSPORT LIAISON
AND OTHER REQUIREMENTS SHOULD BE TAKEN FROM THE PROJECT TEAM
ONLY FURTHER CONSIDERATION REQUIRED BY DETAIL DESIGN TEAM
© I-TRANSPORT 2024. ALL RIGHTS RESERVED. TURNERS HILL ROAD, CRAWLEY DOWN, WYCHWOOD, WYCHWOOD DEVELOPMENTS

i-Transport

The Square, Basing View,
Basingstoke, Hampshire, RG21 4EB
Tel: 01256 898366
www.i-transport.co.uk

REV	DATE	BY	DESCRIPTION	STATUS
C	26.03.25	SH/MS	PEDESTRIAN / CYCLE IMPROVEMENTS UPDATED	FOR INFORMATION
B	13.02.25	SH	PEDESTRIAN / CYCLE IMPROVEMENTS UPDATED	
A	07.02.24	SH	PEDESTRIAN / CYCLE IMPROVEMENTS UPDATED	

SEE INSET 10

POTENTIAL LENGTH OF FOOTWAY TO BE RESURFACED

SEE INSET 6

POTENTIAL LENGTH OF FOOTWAY TO BE RESURFACED

SEE INSET 5

SEE INSET 7


3.0m WIDE SECTION OF FOOTWAY / CYCLEWAY

SEE INSET 4

3.0m WIDE SECTION OF FOOTWAY / CYCLEWAY

SEE INSET 9

INSET 8 - PEDESTRIAN IMPROVEMENTS - TURNERS HILL ROAD (NORTH)
SCALE 1:500

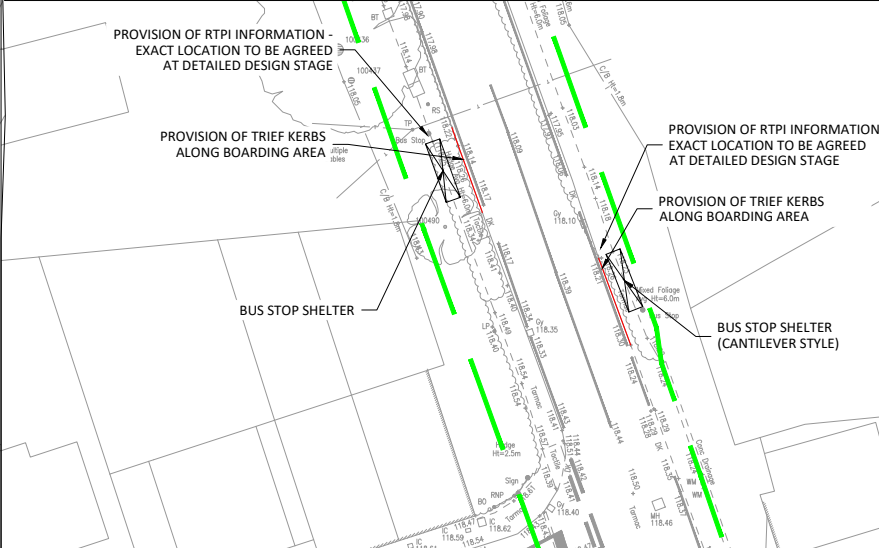


SEE INSET 1

SEE INSET 2

SEE INSET 3

2.0m-3.0m WIDE SECTION OF FOOTWAY / CYCLEWAY

INSET 9 - PEDESTRIAN IMPROVEMENTS - TURNERS HILL ROAD (SOUTH)
SCALE 1:500

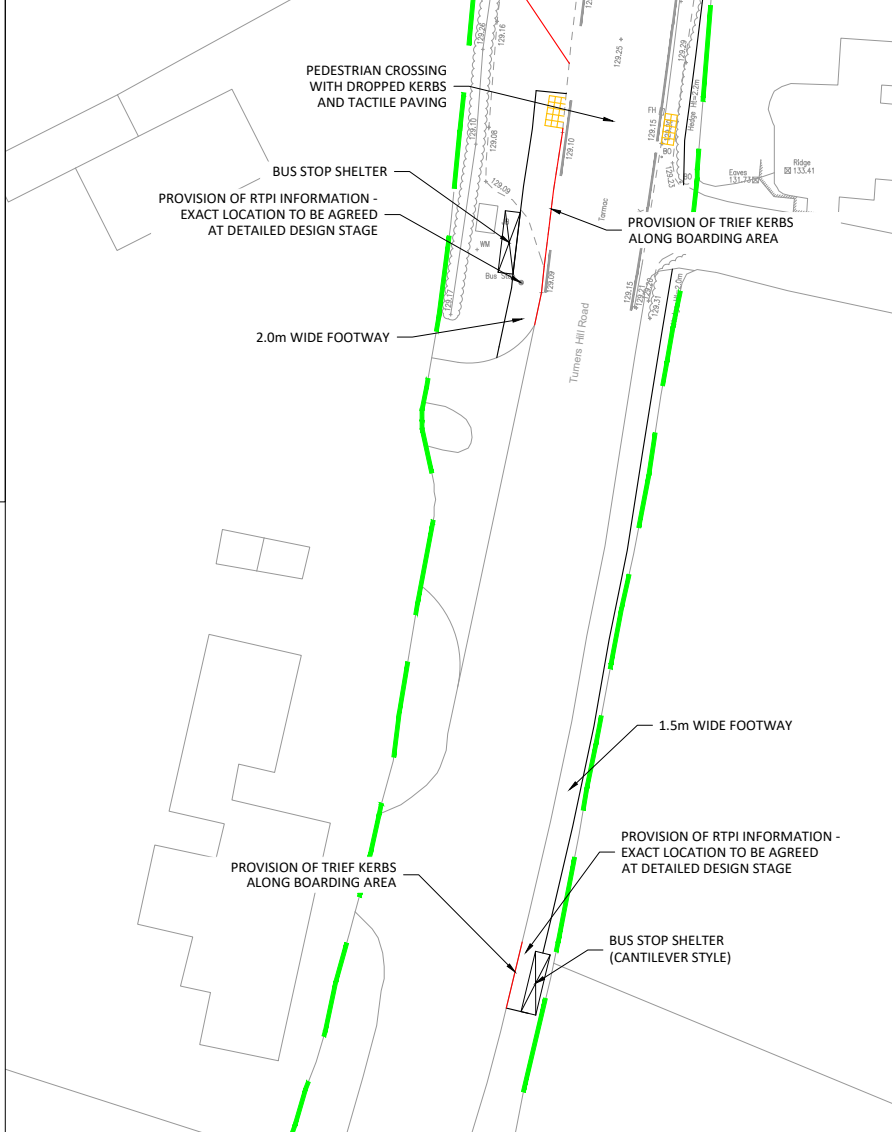

OFF SITE PEDESTRIAN / CYCLIST IMPROVEMENTS

WYCHWOOD, TURNERS HILL ROAD, CRAWLEY DOWN

WATES DEVELOPMENTS

DRAWN: SH	CHECKED: MS	APPROVED: MS
PROJECT No: ITB9155	SCALE @ AL: 1:2000 & 1:500	DATE: 05.07.24
DRAWING No: ITB9155-GA-056	REV: C	