



Category U - Trees in such a condition that their retention in the context of the current land use cannot reasonably exceed 10 years

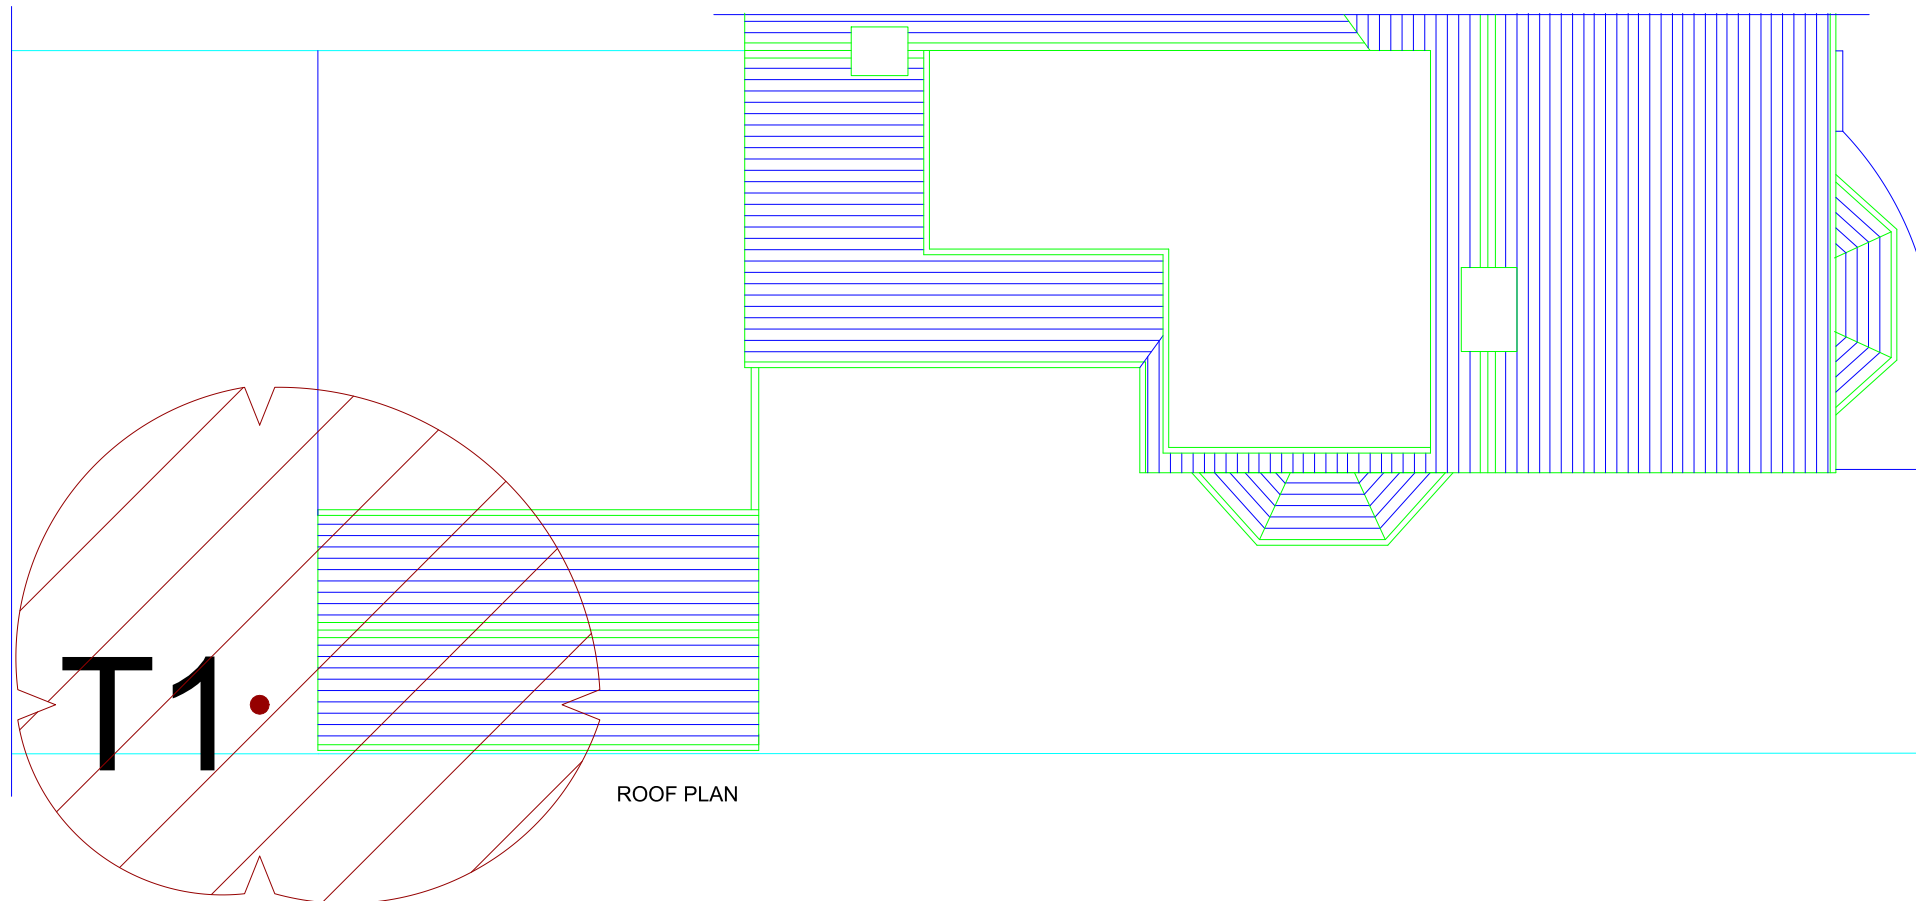


1:100 @ A3

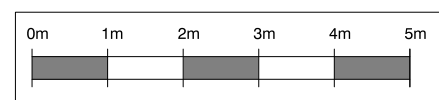

This drawing should be reproduced in colour only

Nicholas Jones Consultants Limited
Independent Professional Arboricultural Consultancy

Office - 01273 858 826
Mobile - 07377 393 897
e-mail info@nicholasjonesconsultants.co.uk

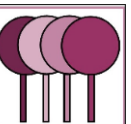

Client's Name

A Smith

Job Title

Oakmead House, Broad Street
Cuckfield, RH17 5DX

Drawing Title

Tree Layout Plan

Scale

1:100 @ A3

Drawn

NDJ

Date

19.07.2021

Drg No

NJCL 947_01_190721

Status

INFORMATION