
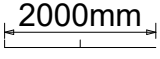



Planning Drawings

Existing Layout

Scale 1 : 100 

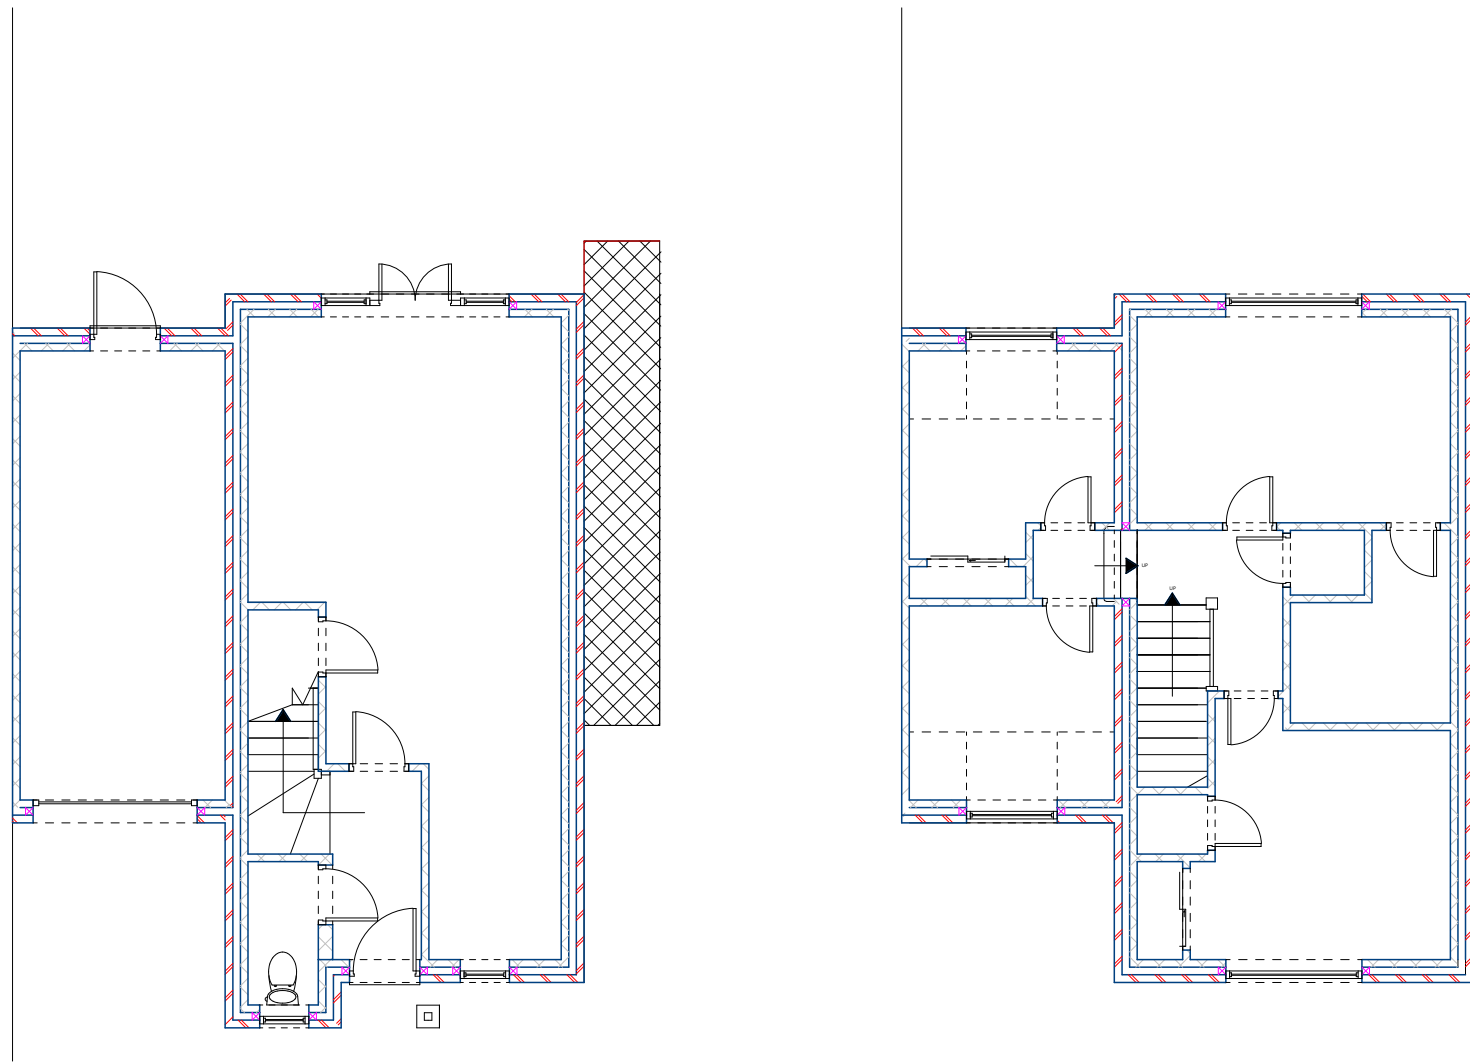

Elevations Existing

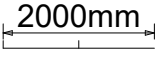Scale 1 : 100 





Planning drawing number - 151225

Photographic Survey




Proposed Layout

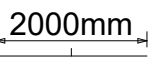Scale 1 : 100 

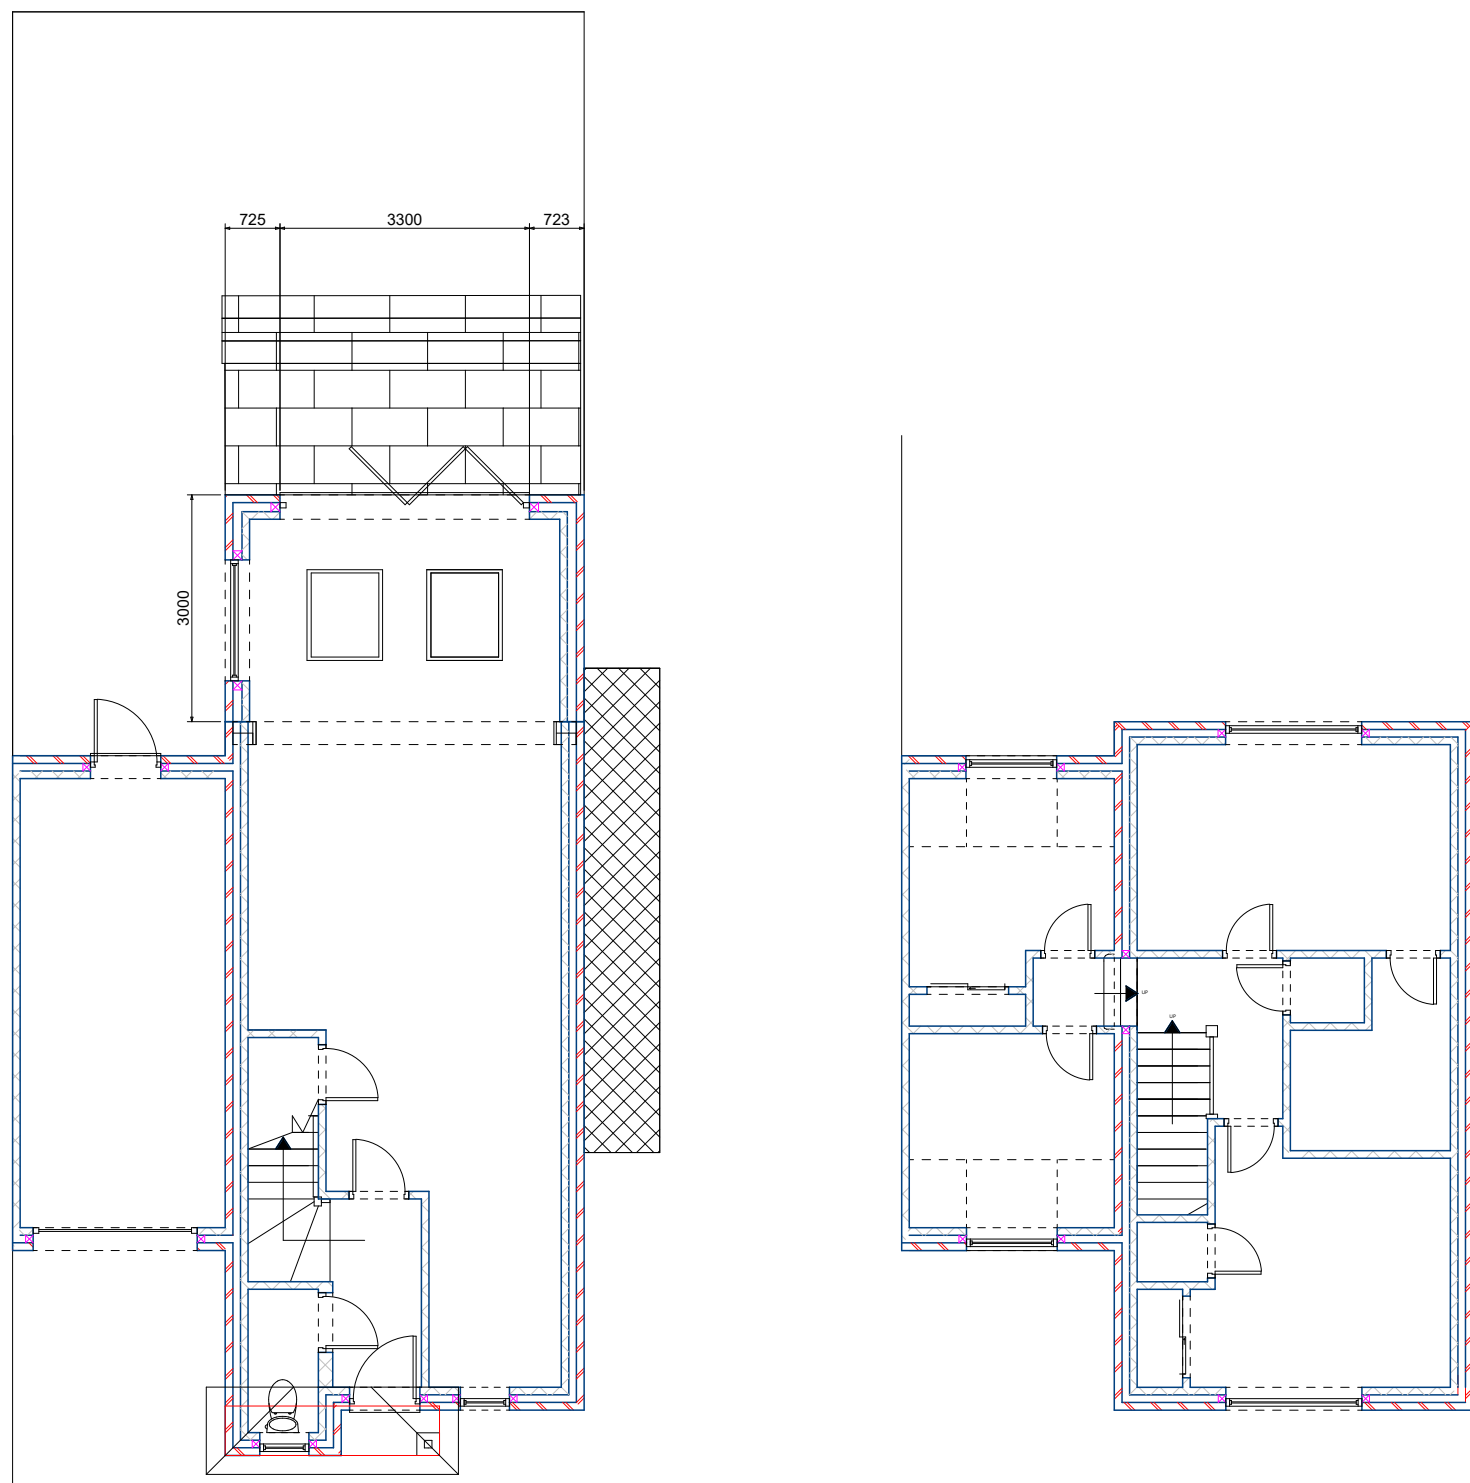

Elevations Proposed

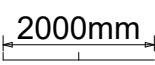Scale 1 : 100 



THIS IS NOT A WORKING DRAWING.


The information provided is either for client information, planning consideration or shows compliance under the building regulations. It does not purport to provide all the information necessary to carry out construction works and could be subject to variation in detail.

ALL MEASUREMENTS TO BE CHECKED ON SITE NOTE. FITMENT SUPPLIERS SHOULD TAKE SITE MEASUREMENTS

Prior to commencement of work on site, dimensions and particulars should be checked and any discrepancies reported immediately to Jones projects Architectural DO NOT SCALE.

Client - Paul Ashley

Address - 90 Renfield's,
Haywards Heath,
RH16 4TG

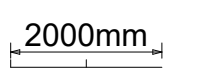Page Size - A1 




1. All Dimensions In Millimetres Unless Otherwise Stated
 2. New Roof Tiles to match existing in type ,colour & face
 3. New facing brickwork to match existing
 4. The requirements of the party wall act should be observed
- finished floor levels to match existing

© All drawings are copyrighted & copying or using electronic versions of the drawings without permission is copyright infringement.

Material schedule



Brickwork
Match

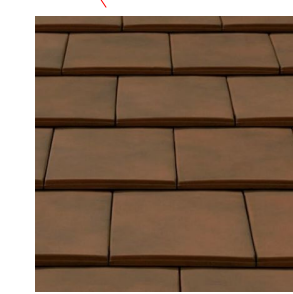

Roof tile
match