

© This drawing is copyright and is not be reproduced or disclosed to third parties without hparchitectures prior permission.


Do not scale from this drawing, other than for Local Authority Planning purposes.

This drawing is to be read in conjunction with all relevant consultants, specialist manufacturers drawings and specifications.

Any discrepancies in dimensions or details on or between these drawings should be drawn to our attention.


All dimensions are in millimetres unless noted otherwise.

Any surveyed information incorporated within this drawing cannot be guaranteed as accurate unless confirmed by fixed dimension.

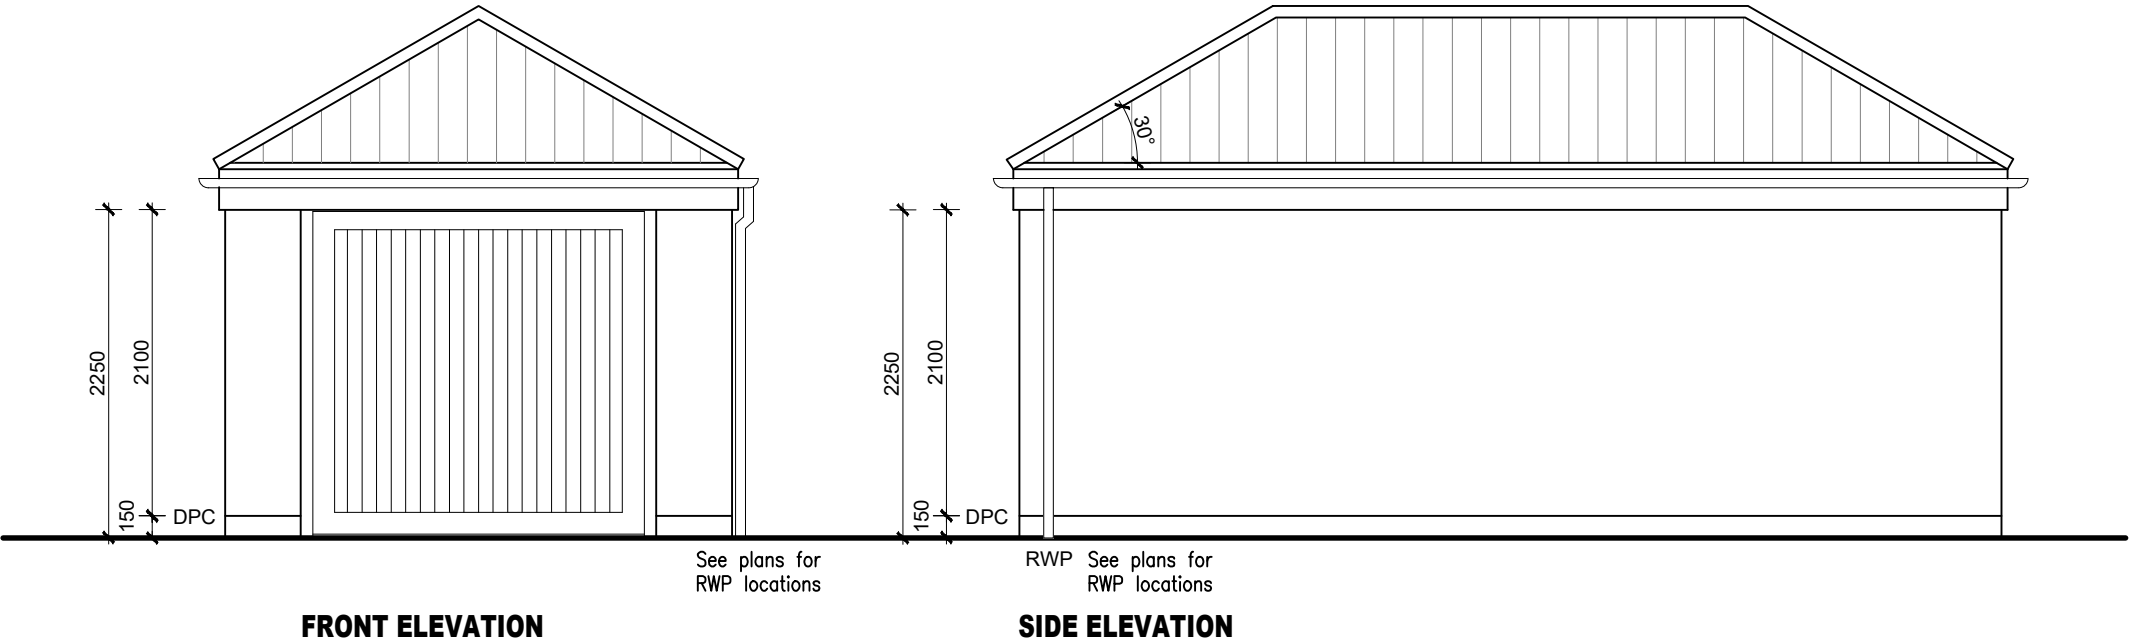


C1	29/01/25	CONSTRUCTION ISSUE	CD
T1	20/12/24	TENDER ISSUE	CD
Rev	Date	Description	By

CONSTRUCTION

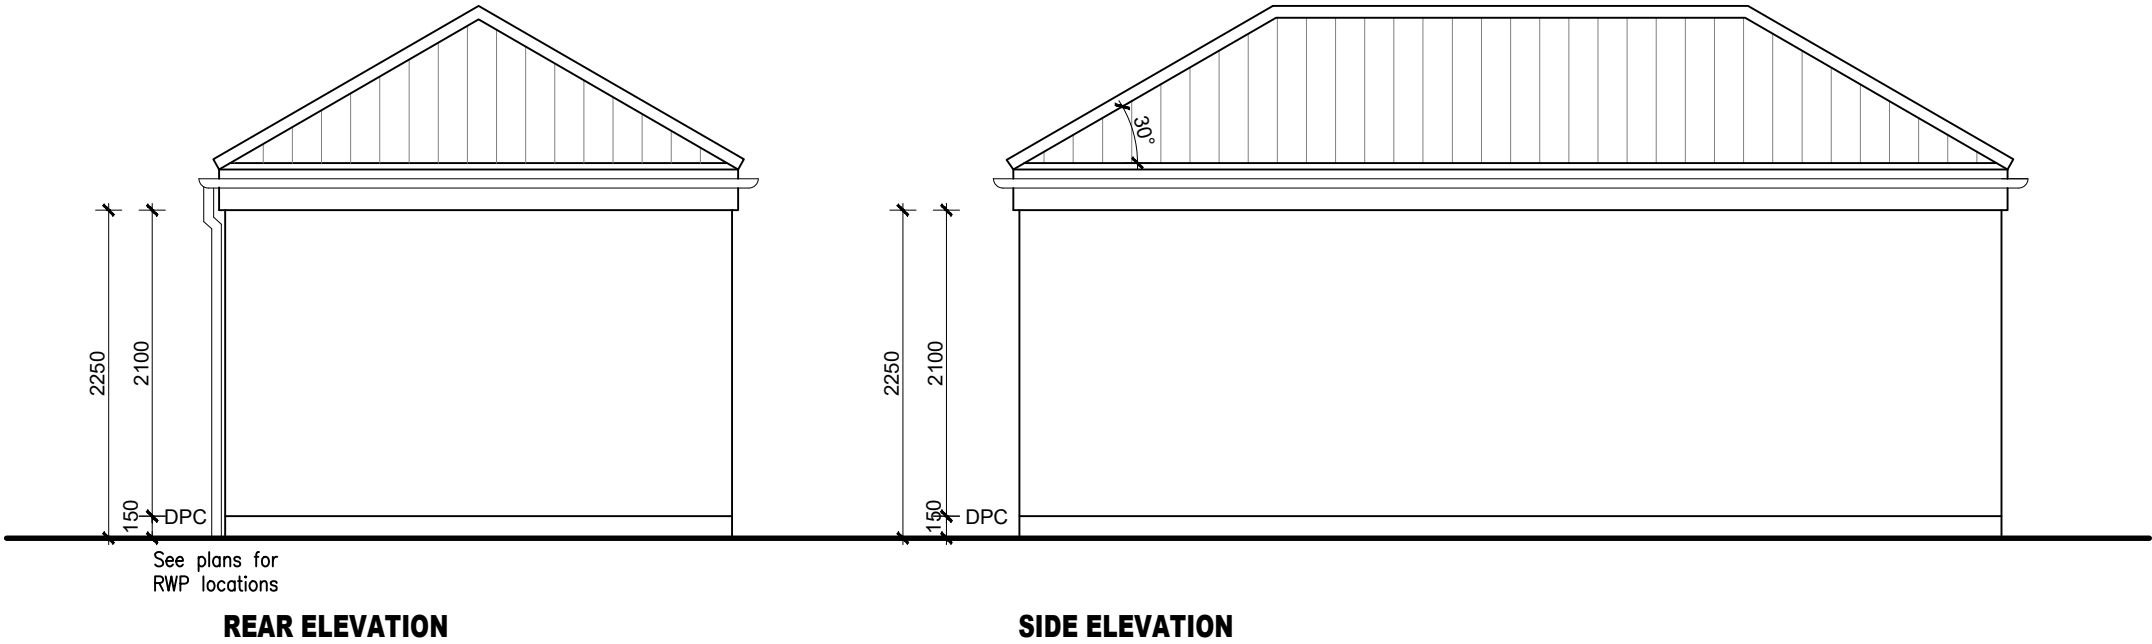

ELEVATIONS - SINGLE GARAGE -
PLOTS: 2, 3, 8, 10, 11, 21, 22, 25, 27,
28, 29, 30, 31, 36, 37, 39, 40, 44, 45,
46, 47, 48, 53

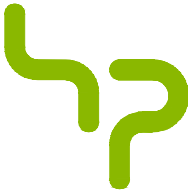

hparchitecture.co.uk / 01344 752 271
Manhattan House, 140 High Street, Crowthorne, Berkshire RG45 7AY

Client



DAVID WILSON HOMES
WHERE QUALITY LIVES

Project

CRAWLEY DOWN ROAD - FELBRIDGE
PHASE 1 - DAVID WILSON HOMES

Drawing

SINGLE GARAGE ELEVATIONS

Scale	Date	Drawn By	Checked By
1:50@A3	11/05/2023	HPA	CD
Project No.	Drawing No.	Revision	
H7490	SG-ZZ-DR-AR-000217	C1	