

Do not scale from this drawing, other than for Local Authority Planning purposes.

Any discrepancies in dimensions or details on or between these drawings should be drawn to our attention.

Any surveyed information incorporated within this drawing cannot be guaranteed as accurate unless confirmed by fixed dimension.




SIDE ELEVATION

All upper floor windows to be provided with lockable window handles on non secure be design sites

For windows at ground floor and accessible windows above canopies ETC
 * Toughened & clear
 ** Toughened & obscure
 Q = Part Q compliance windows

Chimney to plot 43 only

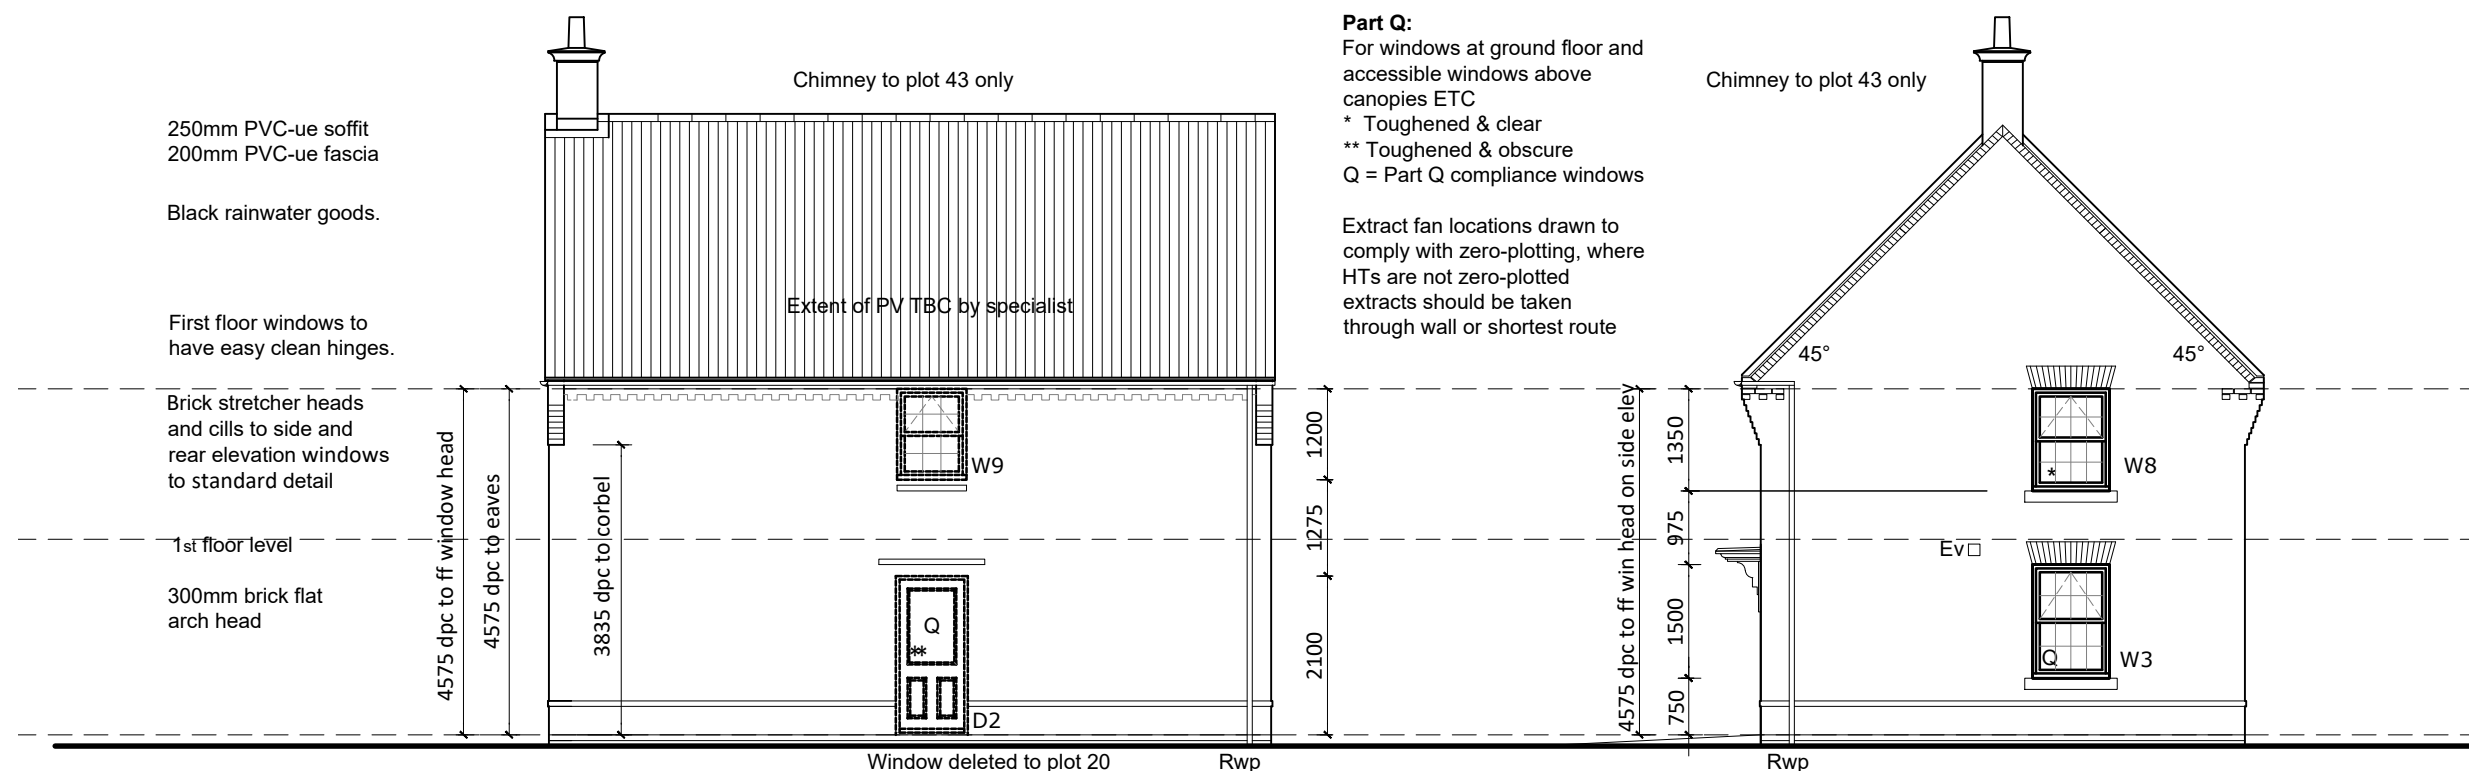

SIDE ELEVATION

FOXGLOVE - BRICK FF
PLOTS AS: 20,38
PLOTS OPP: 24,43

C1	29/01/25	CONSTRUCTION ISSUE	CD
T1	20/12/24	TENDER ISSUE	CD
T0	28.07.23	TENDER ISSUE	RJF
Rev	Date	Description	By

קל

ent



Project

Drawing

Scale	Date	Drawn By	Checked By
1:100@A3	22/09/2023	RJF	CD

Project No.	Drawing No.	Revision
-------------	-------------	----------

H7490	N341_G7-ZZ-DR-AR-000204	C1
--------------	--------------------------------	-----------