


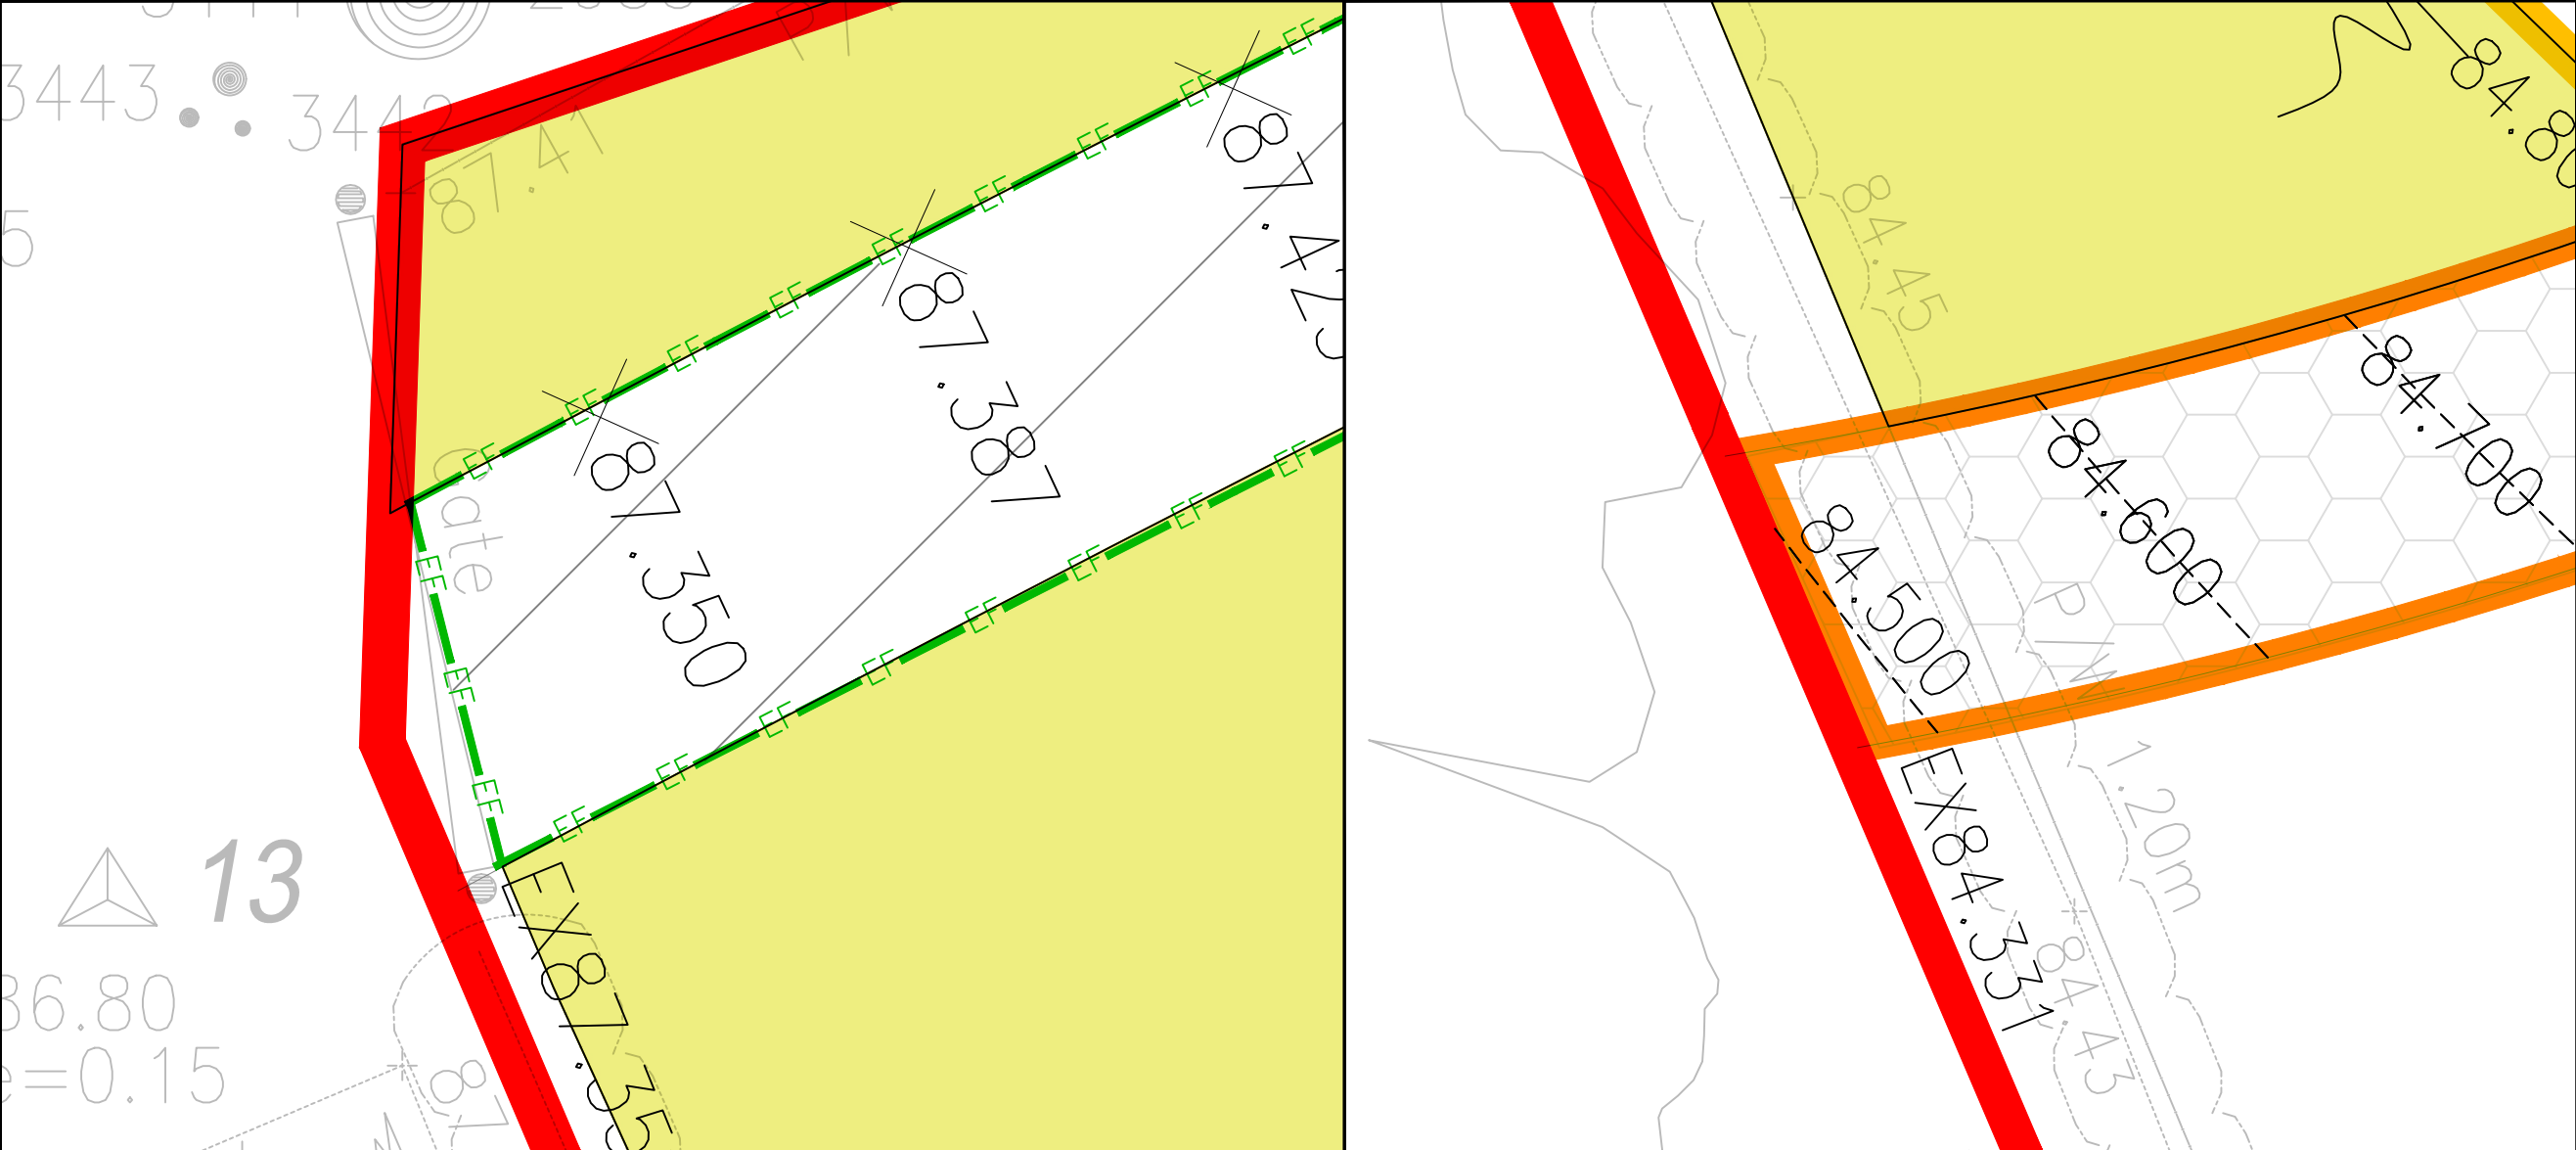

KEY

SITE BOUNDARY

EF

TIMBER EDGING

EF EDGING KERB (50x150mm LAID FLUSH)

VERGE / SOFT LANDSCAPING

TARMAC FOOTPATH

HOGGIN FOOTPATH

- DRAWING NOTES
1.

ALL DIMENSIONS ARE TO BE CHECKED ON SITE PRIOR TO THE COMMENCEMENT OF WORK. ANY DISCREPANCIES ARE TO BE REPORTED AS SOON AS PRACTICABLE.
2.

THIS DRAWING IS THE BE READ IN CONJUNCTION WITH ALL RELEVANT DRAWINGS AND SPECIFICATIONS RELATING TO THIS PROJECT.
3.

NO RESPONSIBILITY WILL BE ACCEPTED FOR THIRD PARTY INFORMATION.
4.

ALL WORKS ARE TO BE UNDERTAKEN IN ACCORDANCE WITH MANUAL OF CONTRACT DOCUMENTS FOR HIGHWAY WORKS, BRITISH STANDARDS, NHBC GUIDANCE, BUILDING REGULATIONS AND LOCAL GOVERNMENT REQUIREMENTS.
5.

ALL LEVELS AND DIMENSIONS ARE IN METERS UNLESS SPECIFIED OTHERWISE.
6.

ANY EXISTING INFORMATION IS SHOWN FOR INFORMATION ONLY AND MUST BE CHECKED PRIOR TO WORKS COMMENCING. ANY DISCREPANCIES MUST BE REPORTED IN WRITING AS SOON AS PRACTICABLE.
7.

ALL STATUTORY UNDERTAKERS MUST BE CONSULTED AND ALL NECESSARY MEASURES CARRIED OUT PRIOR TO ANY WORKS COMMENCING TO DETERMINE LOCATION, DEPTH, PROTECTION AND WHERE NECESSARY, DIVERSIONS.
8.

ANY SOFT SPOTS IDENTIFIED AFTER PROOF ROLLING SHALL BE REMOVED AND REPLACED WITH SUITABLE ENGINEERING FILL.
9.

ALL ROAD LEVELS MUST CORRECTLY AND SMOOTHLY TIE-IN TO ADJOINING AND EXISTING ROADS. ROAD LEVELS TO BE CONFIRMED PRIOR TO CONSTRUCTION.
10.

PROPOSED TREES AND LANDSCAPING TO BE REVIEWED FOLLOWING ISSUE OF DESIGNS AND AMENDED AS REQUIRED.

REV	P01	DESCRIPTION
DATE	05.12.25	FIRST ISSUE
DRAWN	SP	
APPROVED	MG	



CLIENT

DAVID WILSON HOMES, SOUTHERN

PROJECT TITLE

CRAWLEY DOWN ROAD, FELBRIDGE


DRAWING TITLE

BRIDLE PATH TIE IN PLAN/SECTION

PROJECT NO		DRAWING NO	
25032		25032-GD-XX-XX-DR-C-131	
DATE	SCALE	REV	
05.12.25	NTS @ A3	P01	
DRAWN	APPROVED	STATUS	
SP	MG	PRELIMINARY	

THIS DRAWING IS THE PROPERTY OF GRAINGER & DANIELS LTD. IT SHALL NOT BE COPIED OR SCANNED WITHOUT PRIOR CONSENT. DO NOT SCALE THIS DRAWING.

FOOTPATH TIE IN WITH EF EDGING

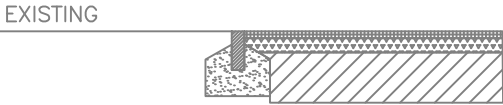

HOGGIN TIE IN WITH TIMBER EDGING

