




NORTH POINT


Rev Date/By Revision Note

0m 25m 50m 75m 100m

0m 10m 20m 30m 40m 50m

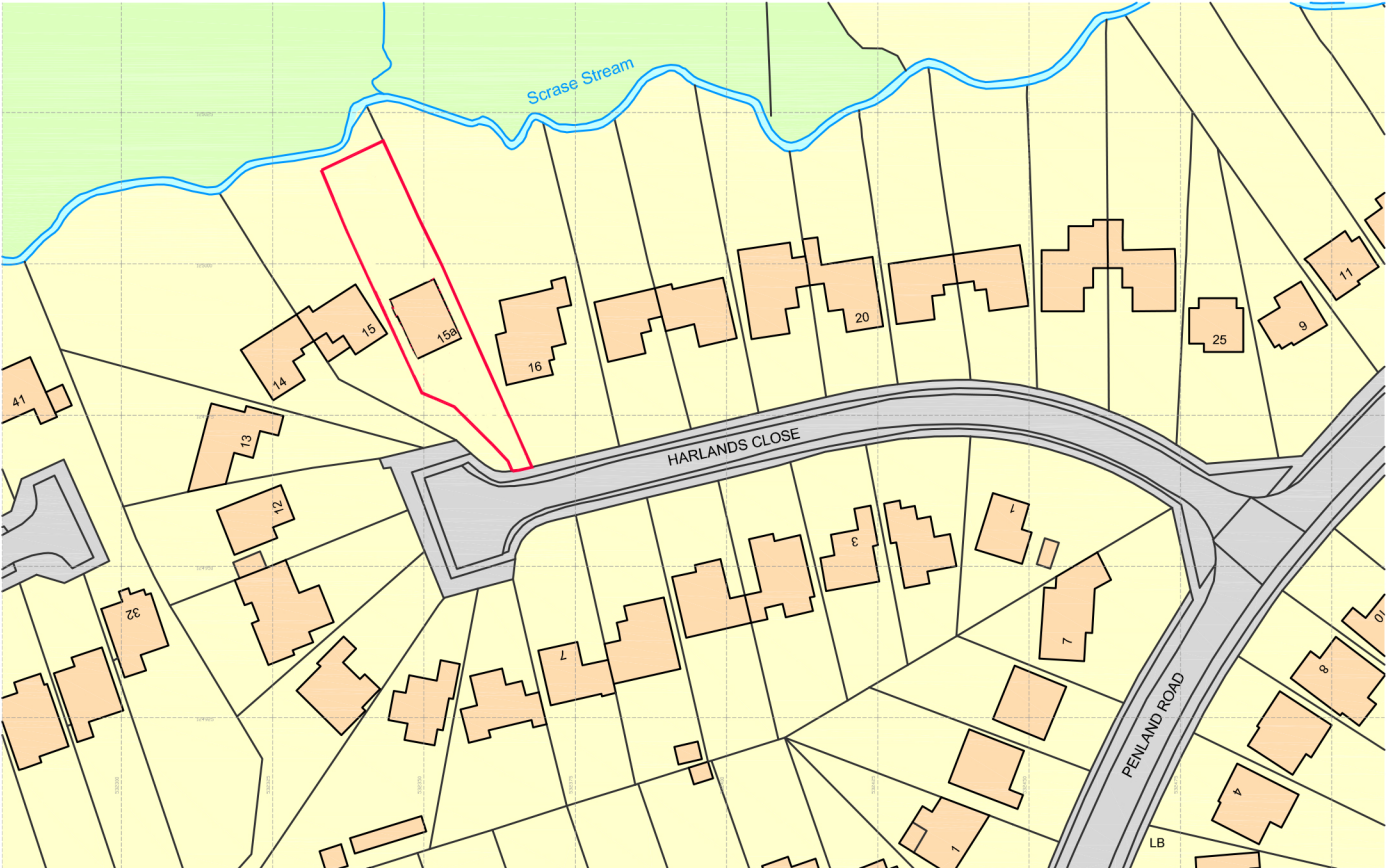

Site Location Plan 1:1250

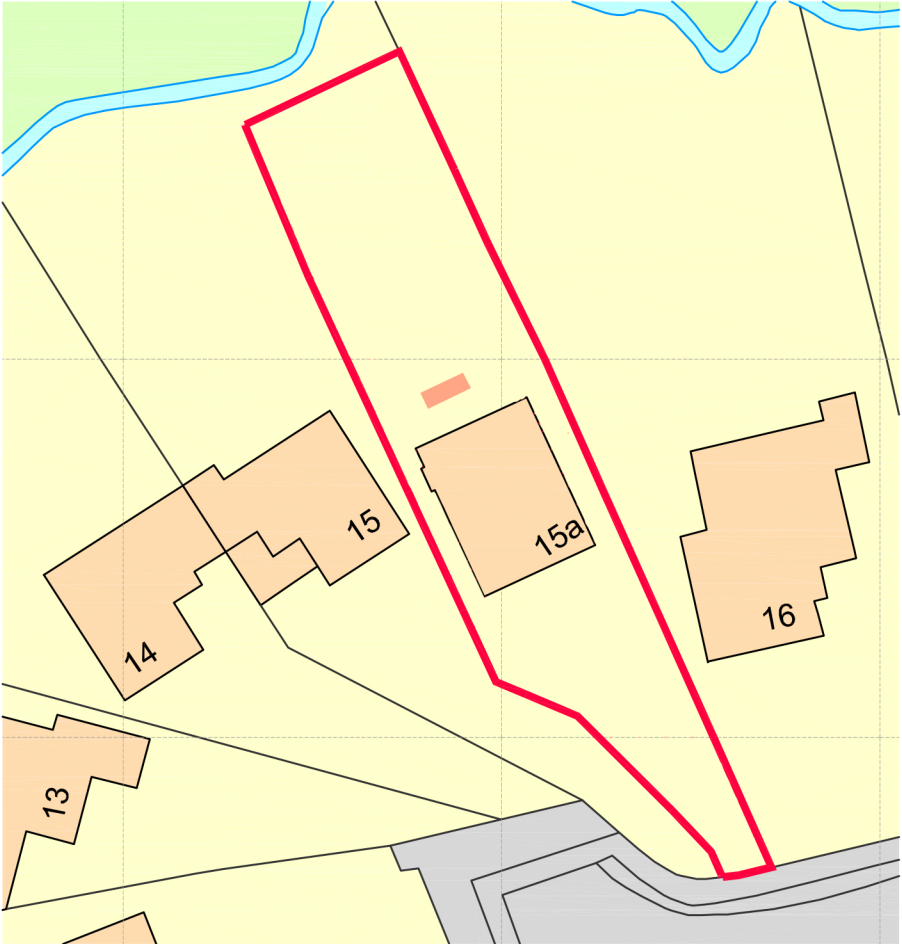

Site Block Plan 1:500

JTA
Jonathan Talley
Architects Limited

Client
Mr and Mrs Taylor
Project
15a Harlands Close
Haywards Heath
RH16 1PS
Drawing
Site Location and Block Plan

PLANNING

Drawing Number	Date
068-001-100	March 2025
Scale 1:1250 & 500	Paper Size
Various	A3
Drawn JT	Checked JT

E-mail info@jtalimited.co.uk
Telephone 07956 870 019
Web www.jtalimited.co.uk

All dimensions to be verified on site.
Unauthorised reproduction of information herein is strictly forbidden. Copyright 2022
Jonathan Talley Architects Limited is the trading name of Jonathan Talley Architects Limited, a limited company registered
in England and Wales with registered number 1370271 whose registered office is at 16 Corndon Avenue, Haywards
Heath, RH16 1SL