
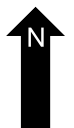
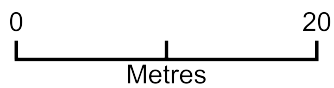


Poluytunnel

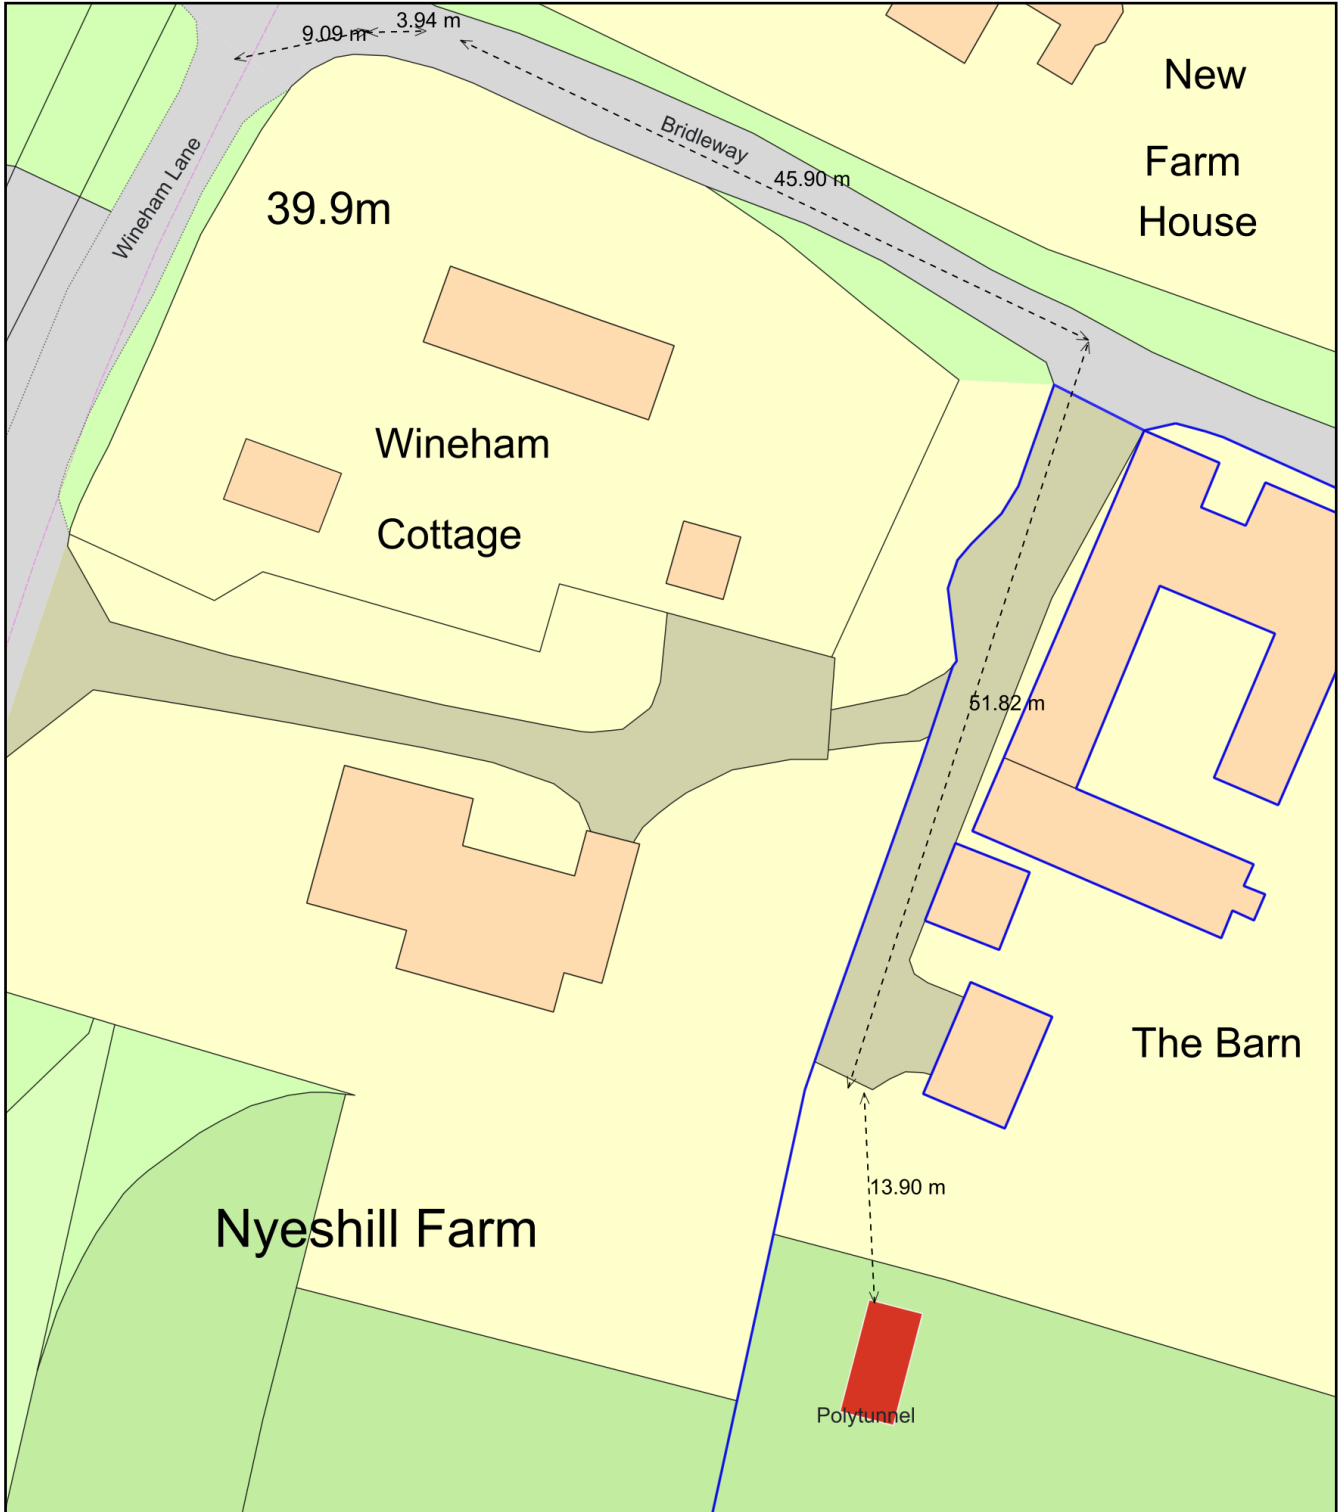

Plan Produced for: Karen Henderson
Date Produced: 27 Sep 2026
Plan Reference Number: TQRQM26270234717203
Scale: 1:500 @ A4