



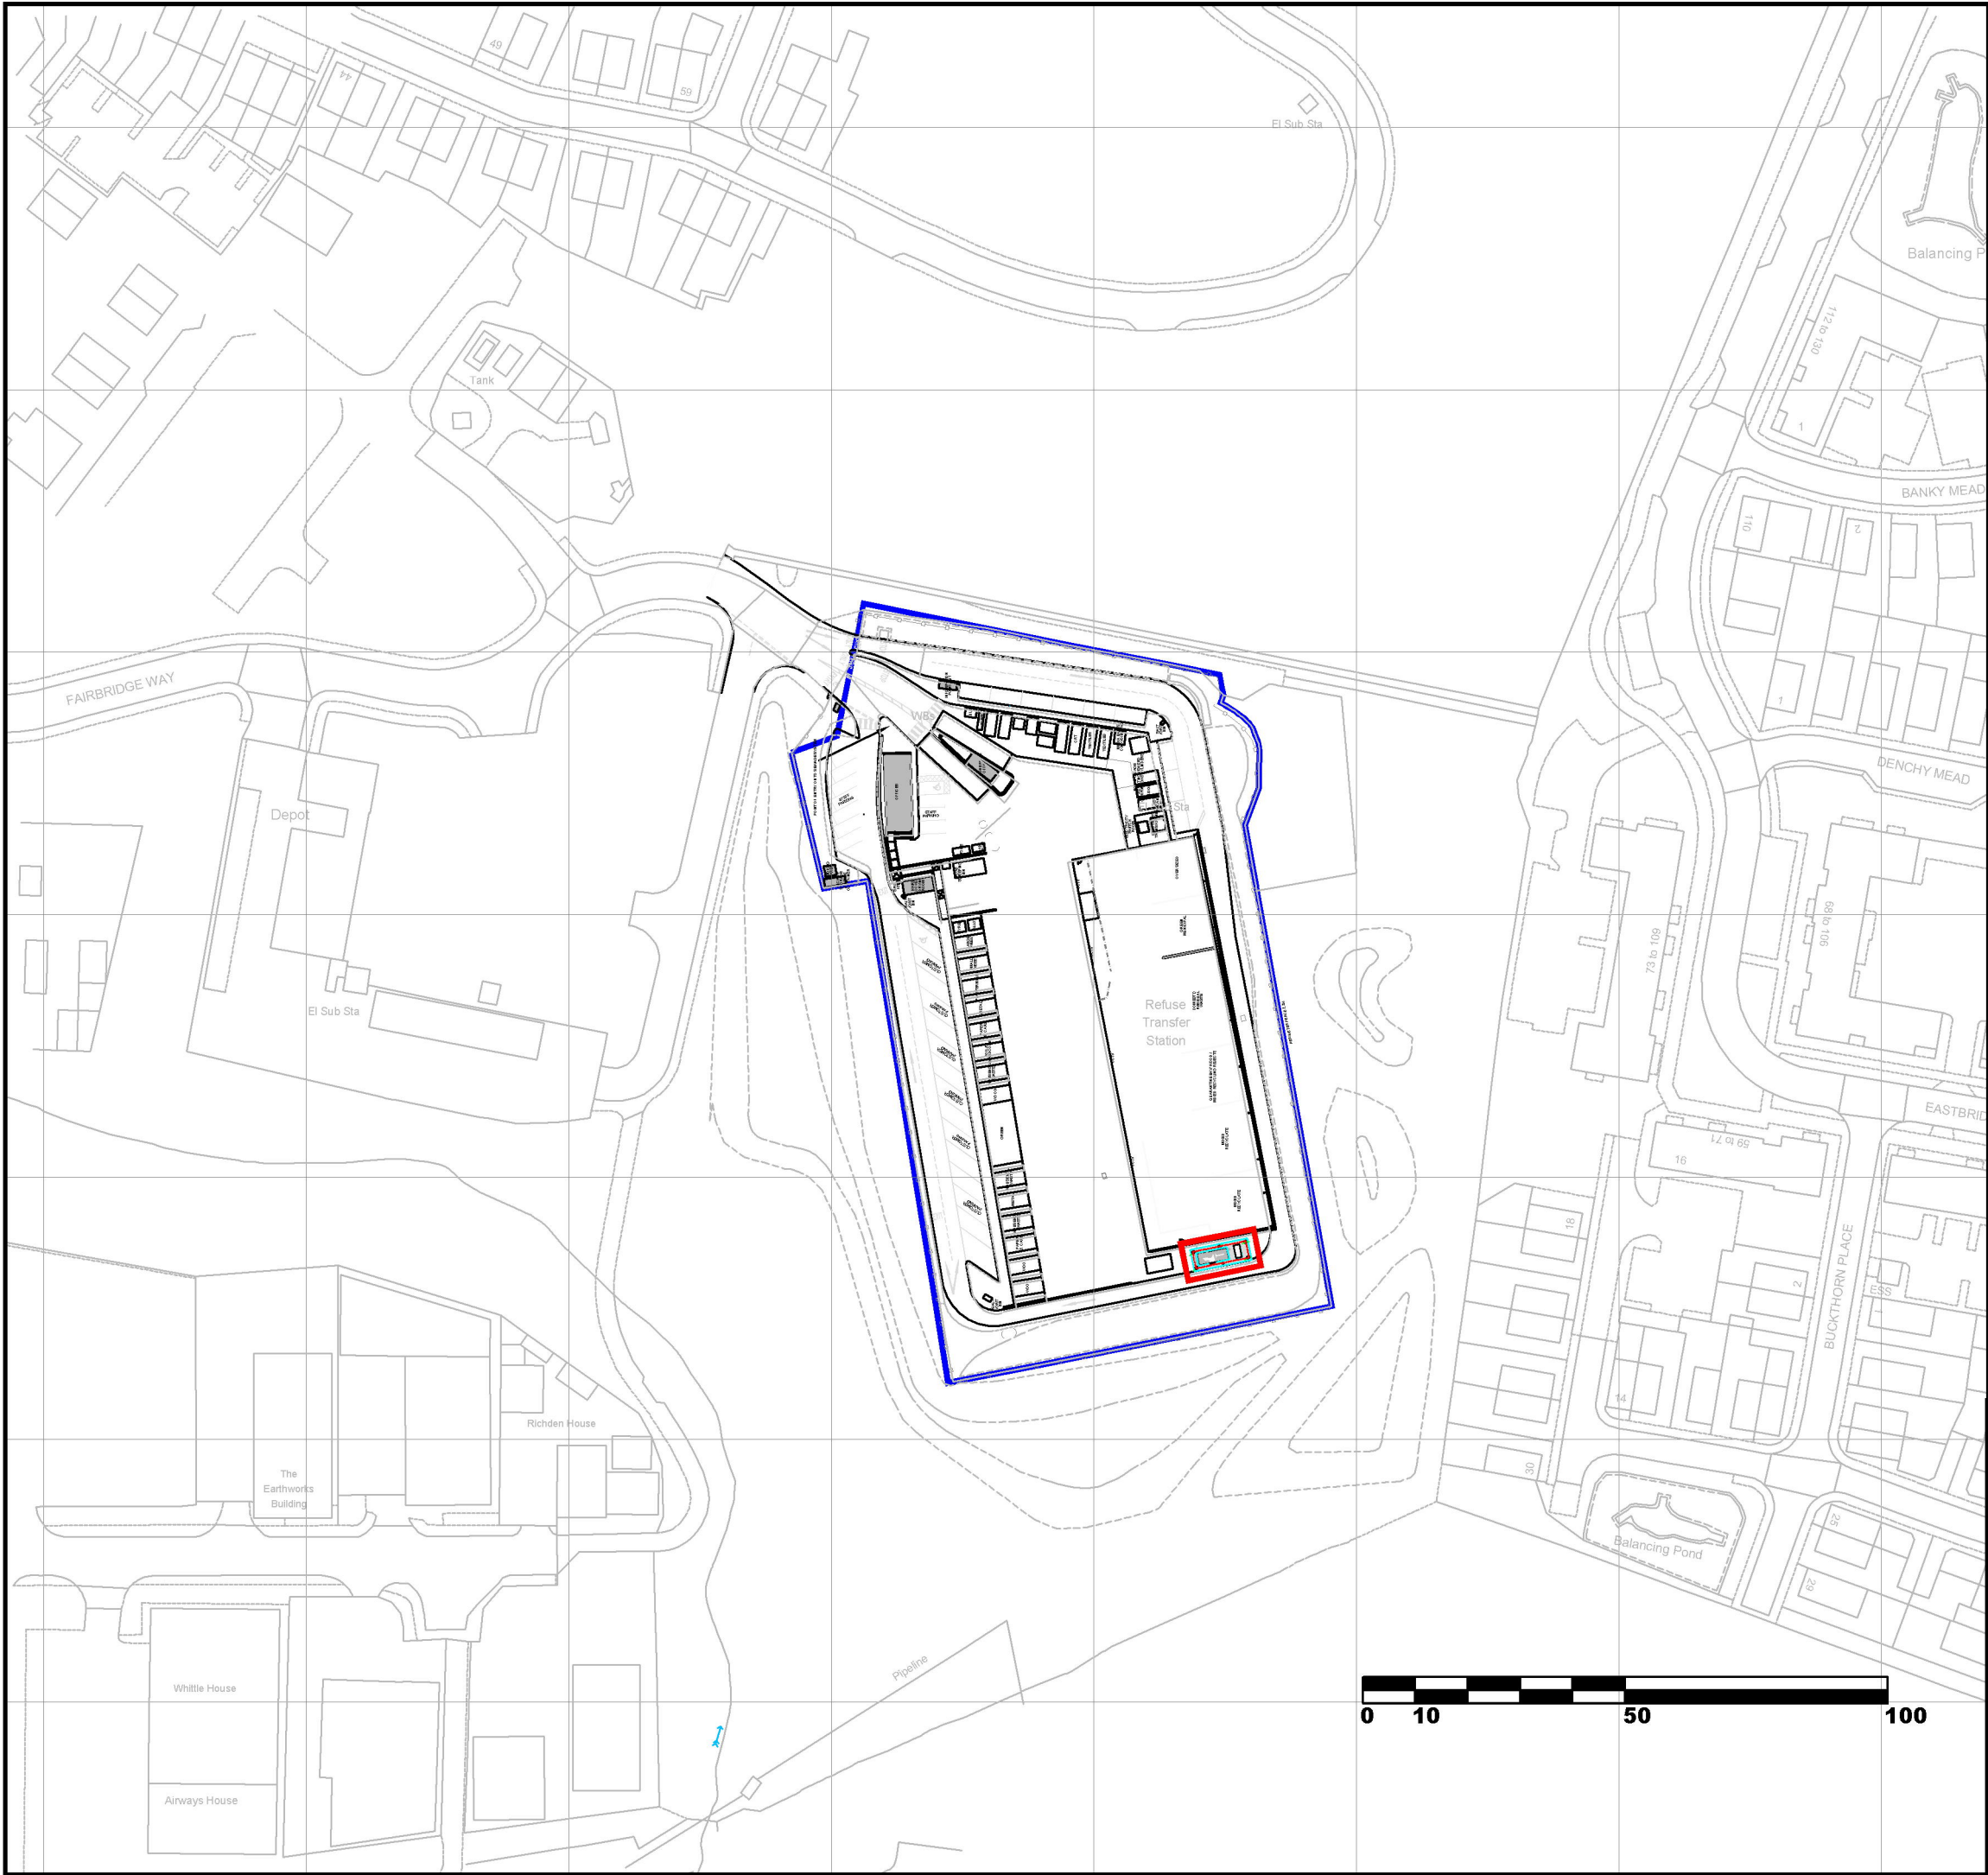

Land under applicants control
Application Boundary

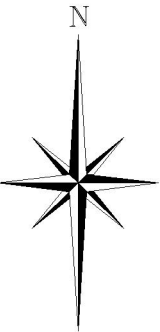

Reproduced from Superplan Data © (scale-free) by permission of Ordnance Survey © on behalf of The Controller of Her Majesty's Stationery Office. © Crown copyright 2006 all rights reserved. Licence number 100036438.

REV.	DATE	DRAWN	DESCRIPTION
THIS INFORMATION IS CONFIDENTIAL AND THE PROPERTY OF BIFFA WASTE SERVICES LTD. AND IS RELEASED ON CONDITION THAT NONE OF THE INFORMATION SHALL BE DISCLOSED TO ANY THIRD PARTY OR REPRODUCED IN WHOLE OR PART WITHOUT THE PRIOR CONSENT IN WRITING OF BIFFA WASTE SERVICES LTD.			
Biffa Biffa Waste Services Ltd Redhill Landfill Site Commoners Lane, Nutfield, Redhill RH4 4ER Tel: 01737 766042 Mob: 07921 388021 E-mail phil.mumford@biffa.co.uk			
PROJECT	Planning		
LOCATION	BURGESS HILL		
DRAWING TITLE	Location Plan		
DRAWING No.			COMPUTER REF: BUA030400
DRAWN	PM	DATE	03.03.2025
		SCALE(S)	1:1,250 ©A.