



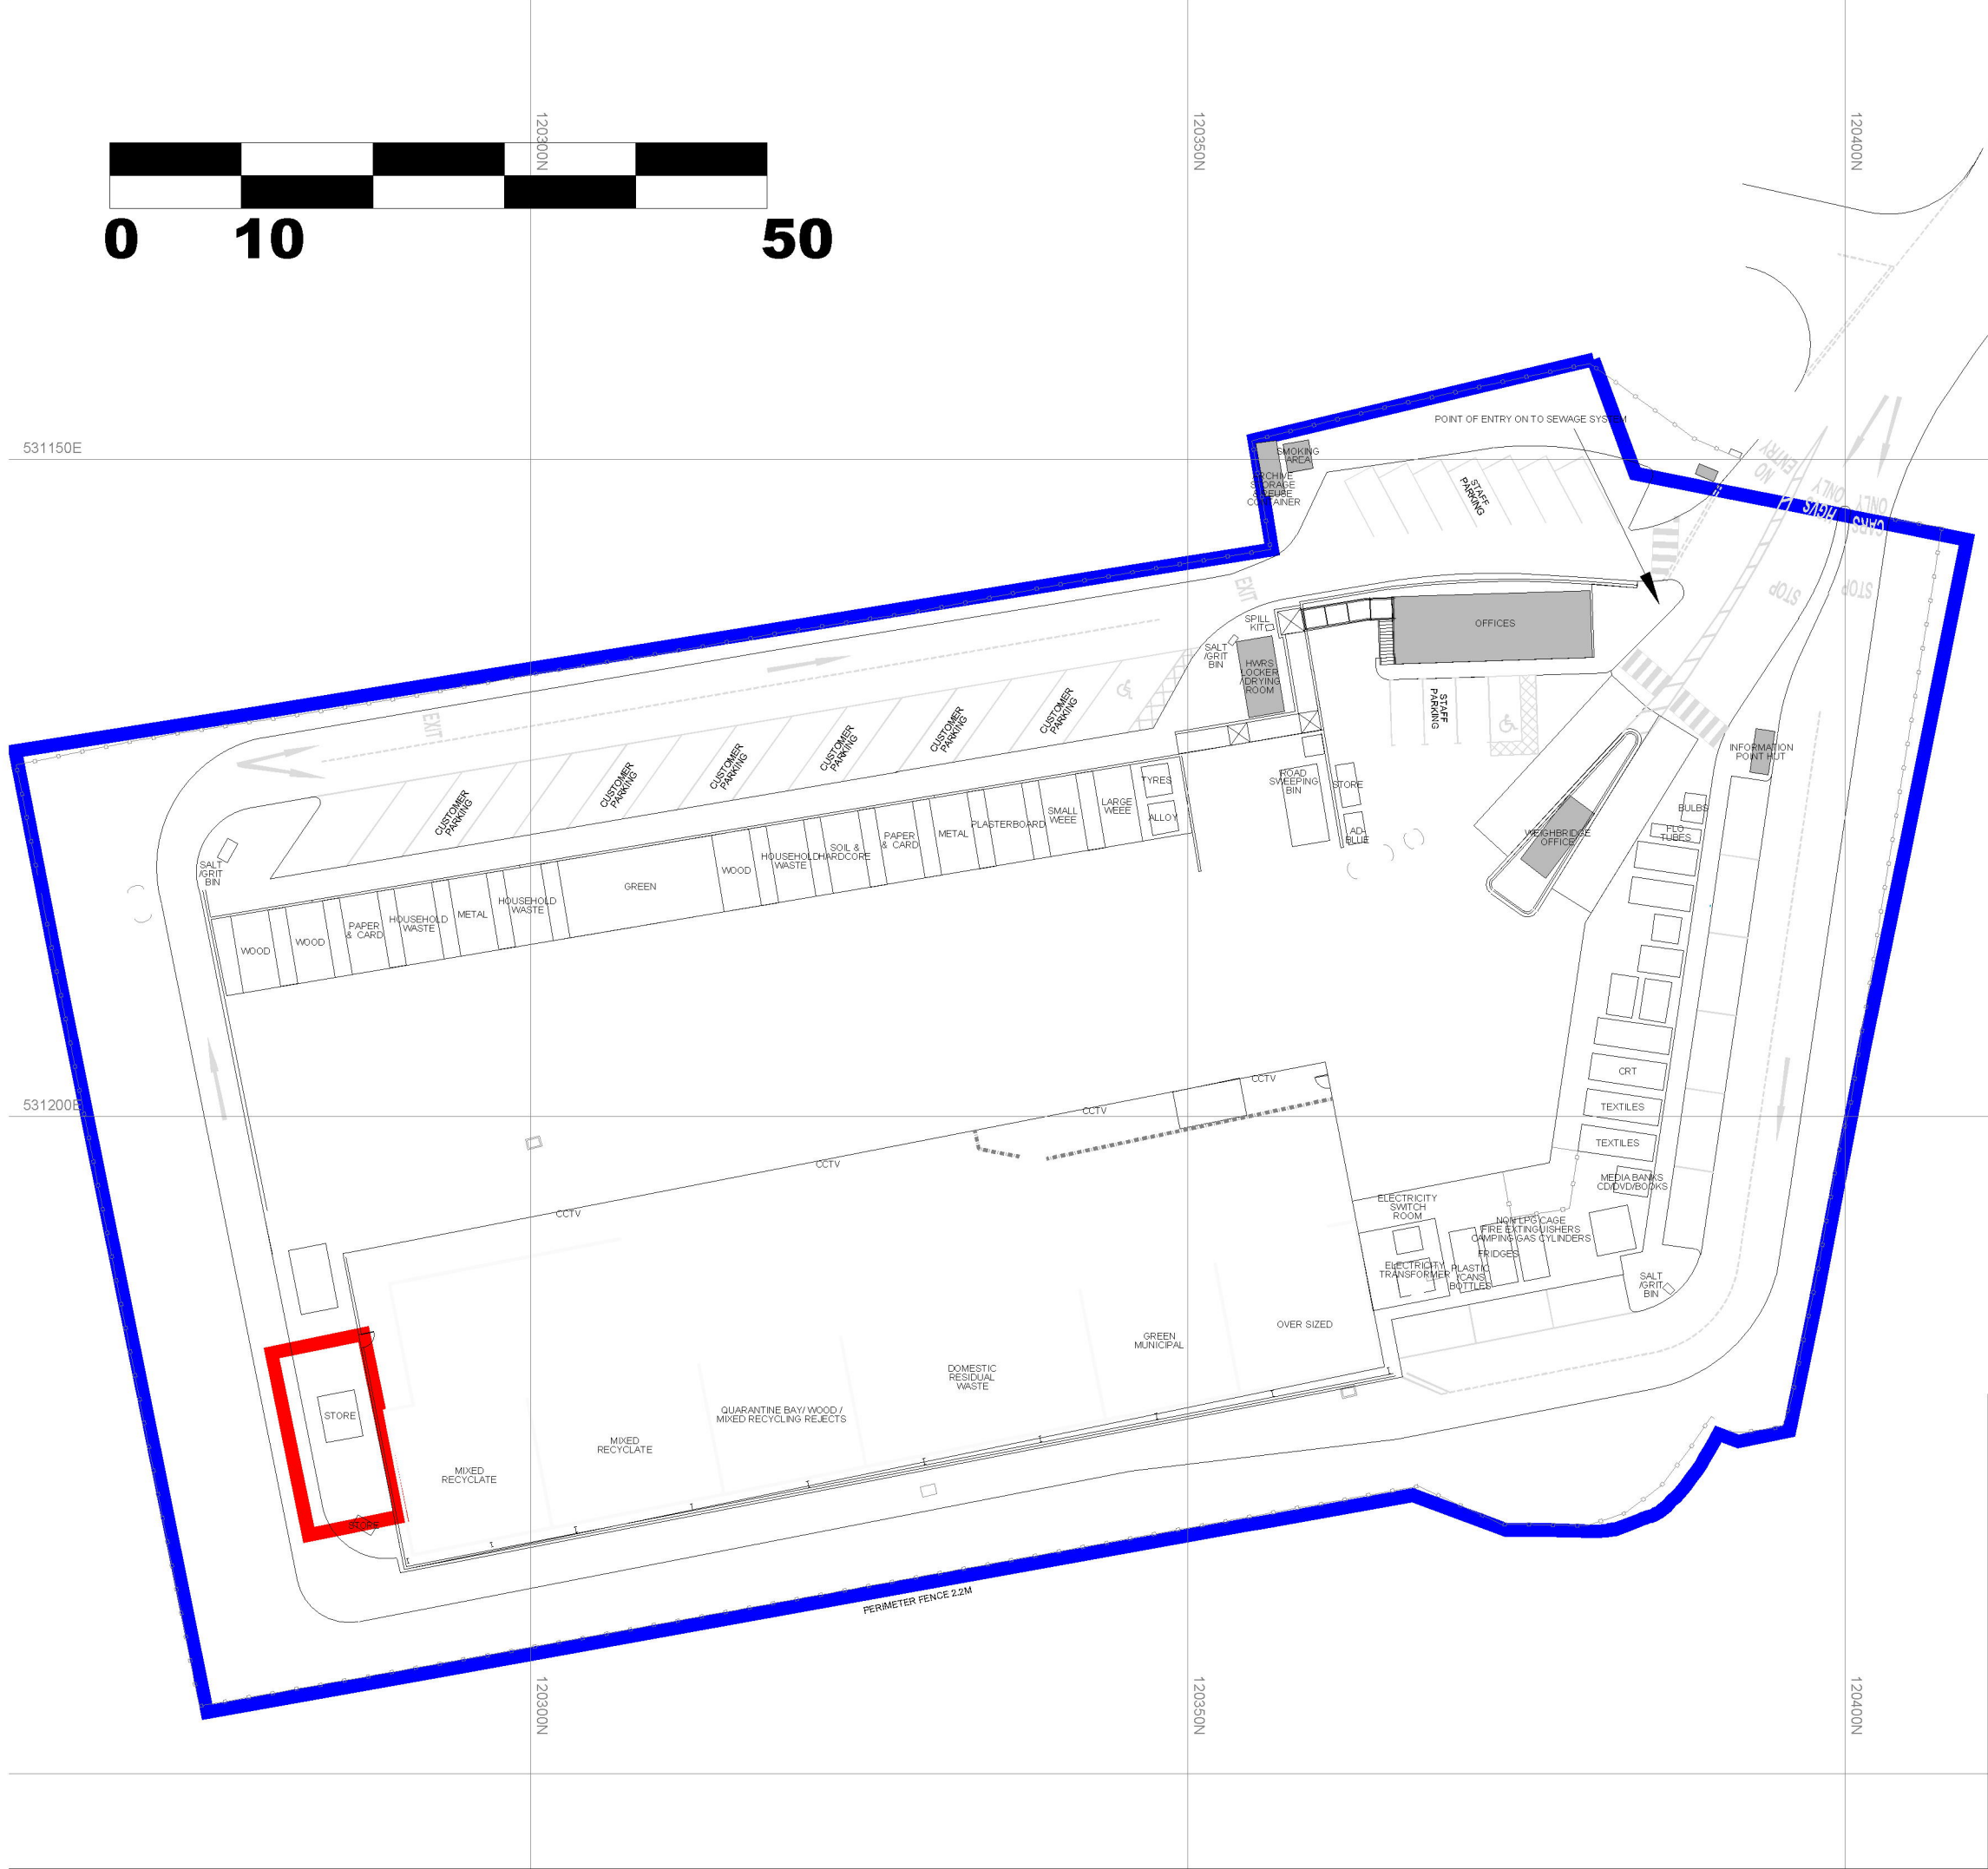

Land under applicants control
Application Boundary

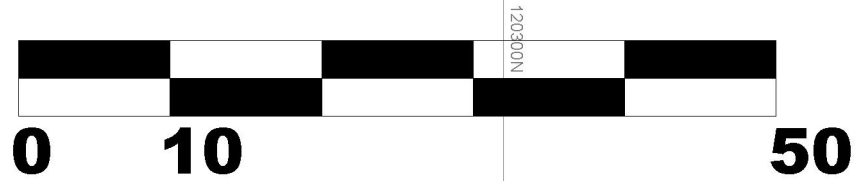

Reproduced from Superplan Data ® (scale-free) by permission of Ordnance Survey ® on behalf of The Controller of Her Majesty's Stationery Office. © Crown copyright 2006 all rights reserved. Licence number 100036438.

REV.	DATE	DRAWN	DESCRIPTION
THIS INFORMATION IS CONFIDENTIAL AND THE PROPERTY OF BIFFA WASTE SERVICES LTD. AND IS RELEASED ON CONDITION THAT NONE OF THE INFORMATION SHALL BE DISCLOSED TO ANY THIRD PARTY OR REPRODUCED IN WHOLE OR PART WITHOUT THE PRIOR CONSENT IN WRITING OF BIFFA WASTE SERVICES LTD.			
Biffa			Biffa Waste Services Ltd Redhill Landfill Site Carmongers Lane, Nutfield, Redhill RH1 4ER Tel: 01737 765042 Mob: 07921 398021 E-mail: phil.mumford@biffa.co.uk
PROJECT		Planning	
LOCATION		BURGESS HILL	
DRAWING TITLE		Current Site Layout Plan	
DRAWING No.		COMPUTER REF. BUA030500	
DRAWN	PM	DATE	03.03.2025
SCALE(S)		1:500 @A3	