


Hollybush, Standen Location Plan

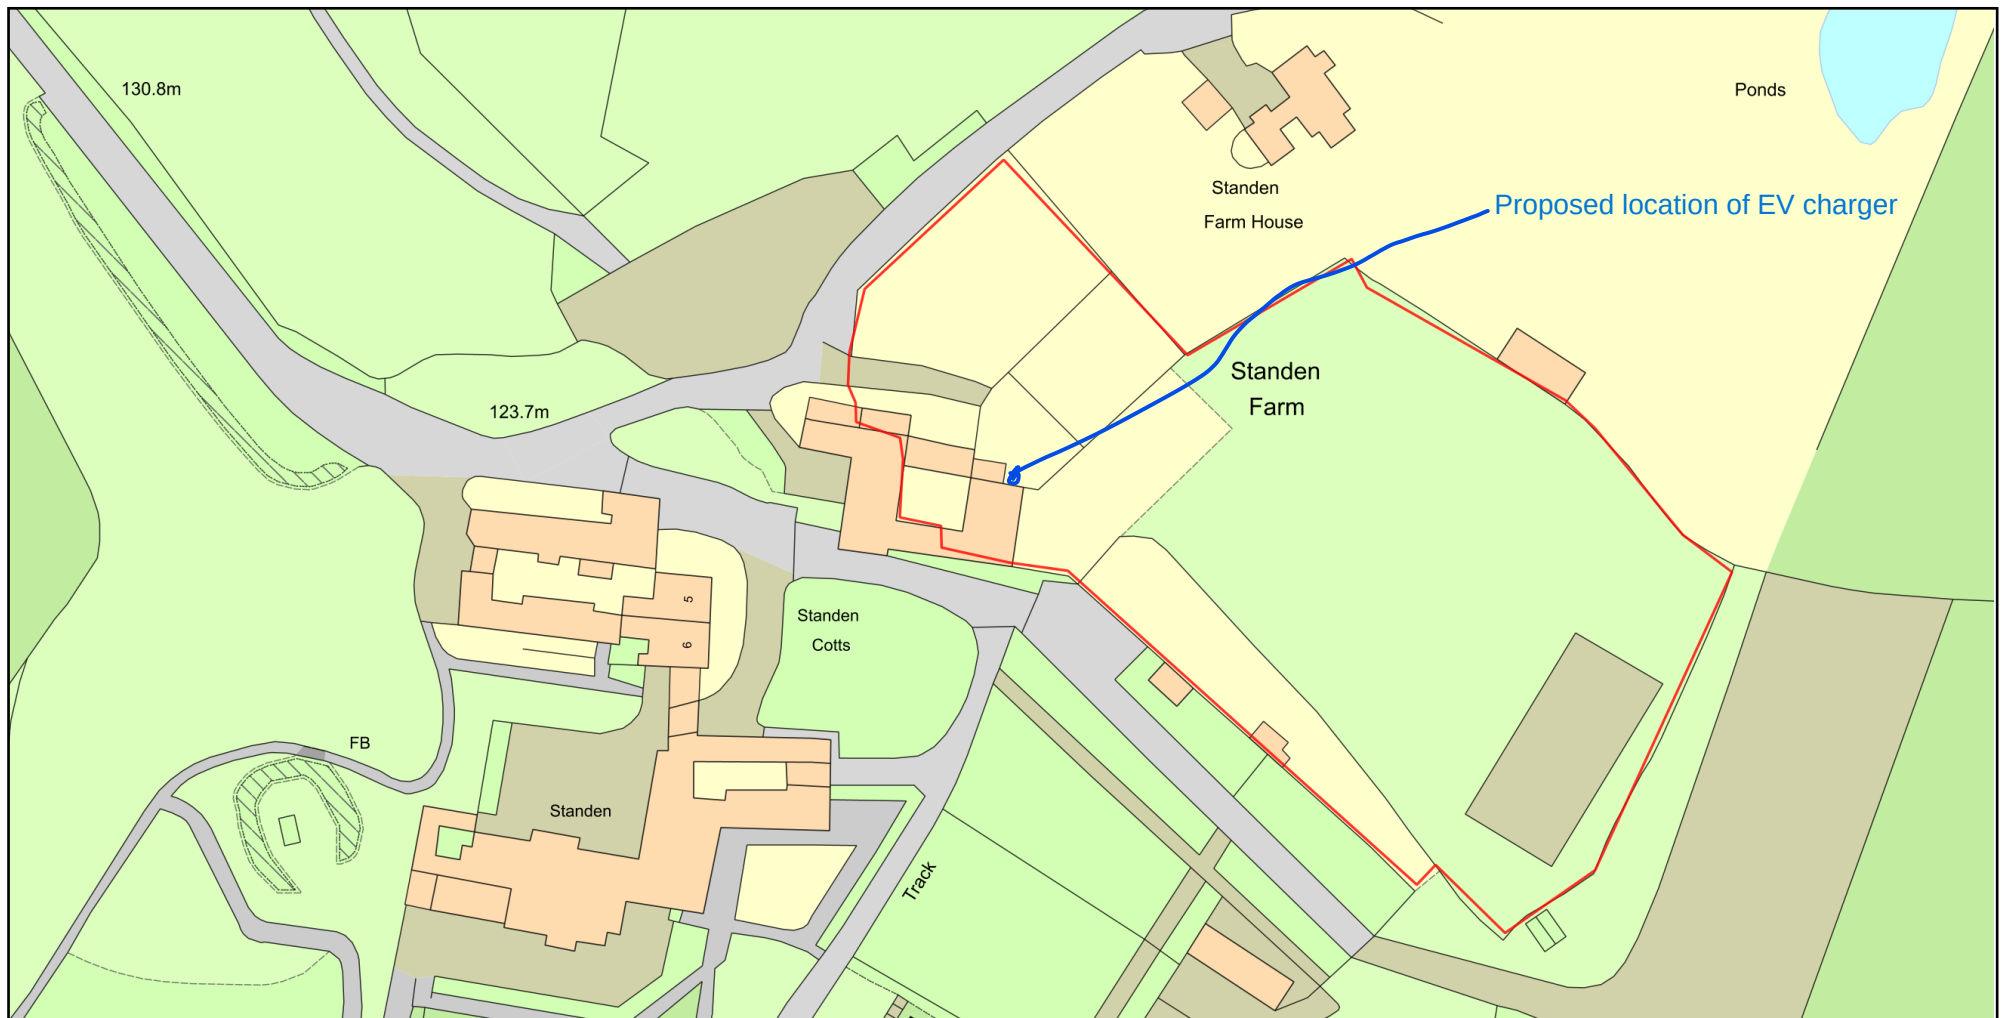

0 50
Metres



Plan Produced for: Peter Thorne

Date Produced: ~~12 Jan 2022~~ 11/12/2024

Plan Reference Number: TQRQM22012171527411

Scale: 1:1250 @ A4

© Crown copyright and database rights 2021 OS 100042766