
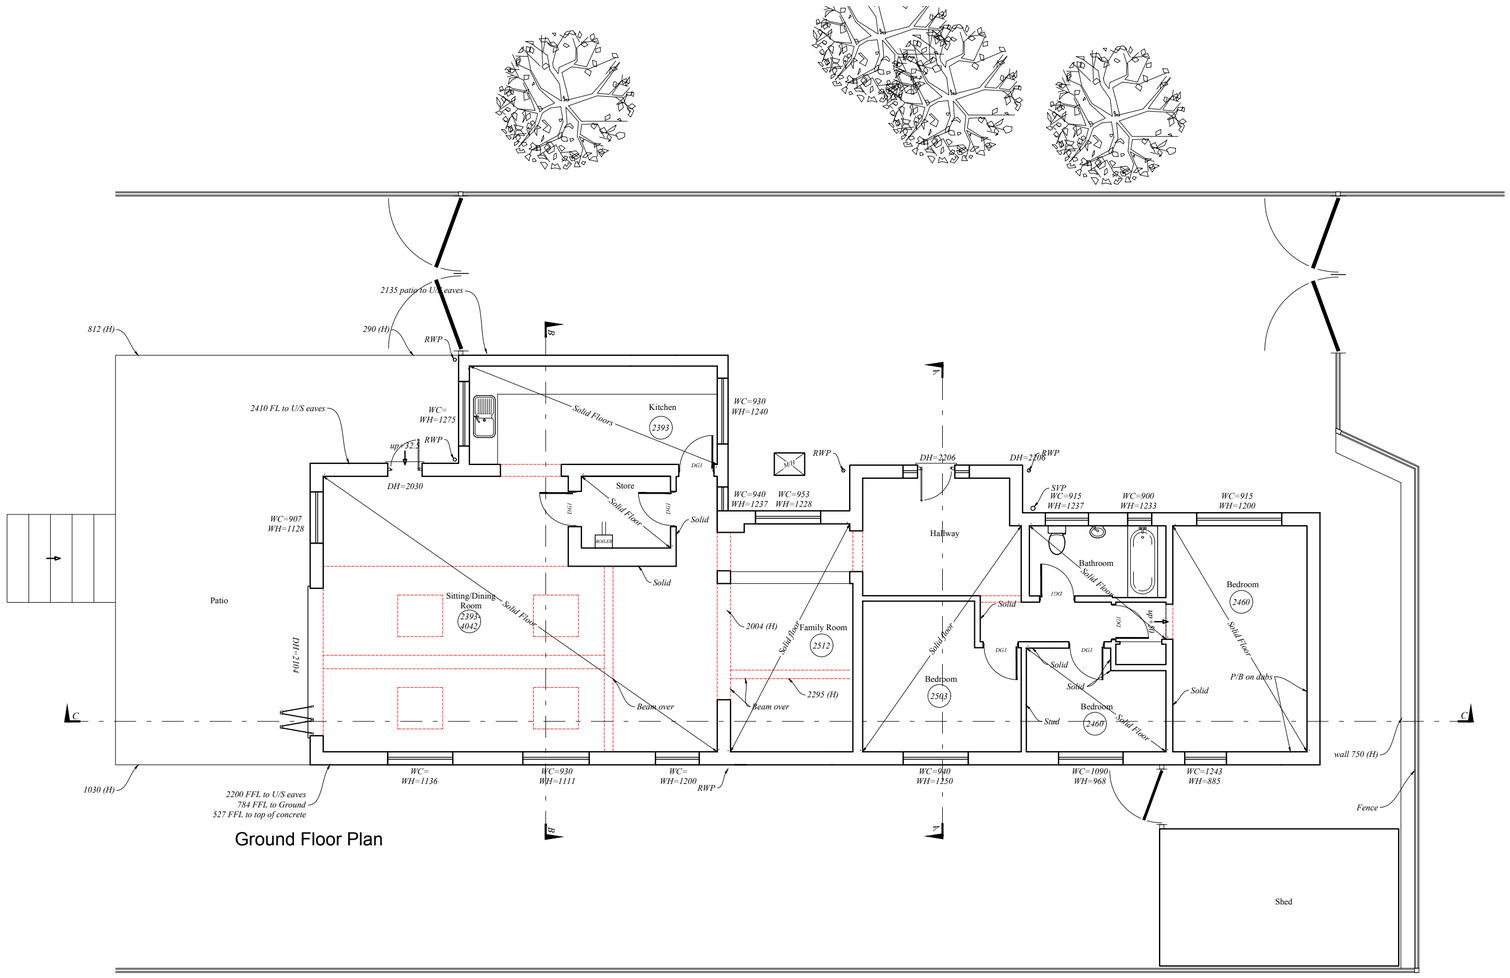


Ground Floor Plan

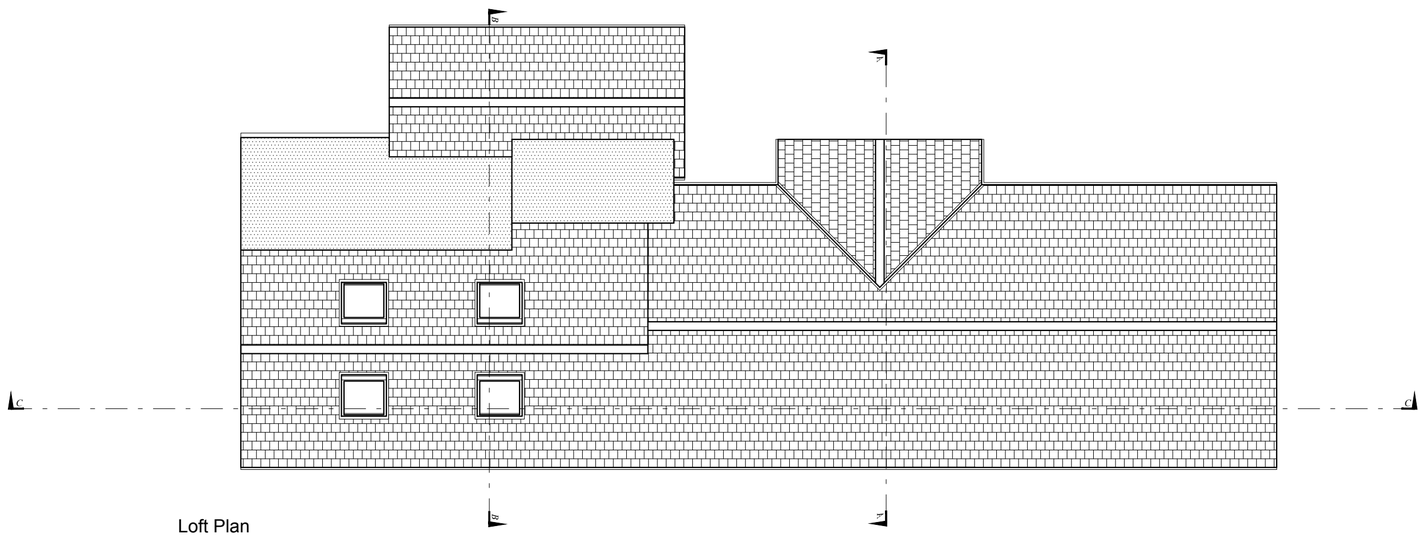

Loft Plan

METRES
0 5
SCALE

rev	date	description

RB Design
Corner Cottage, The Limes, Felbridge RH19 2QY
Tel: 01342 523 766 Mob 07988 998 928 email: info@rossbowditchdesign.co.uk

project: Coombe Place Cottage, Turners Hill Road, East Grinstead, RH19 4LX.	drawing: WORKS	date: 02.12.24	job no
client: Ms. Mathieson & Mr Pinchin	PLANS EXISTING	scale @: 1:100	drwg no: PLN 01 /02